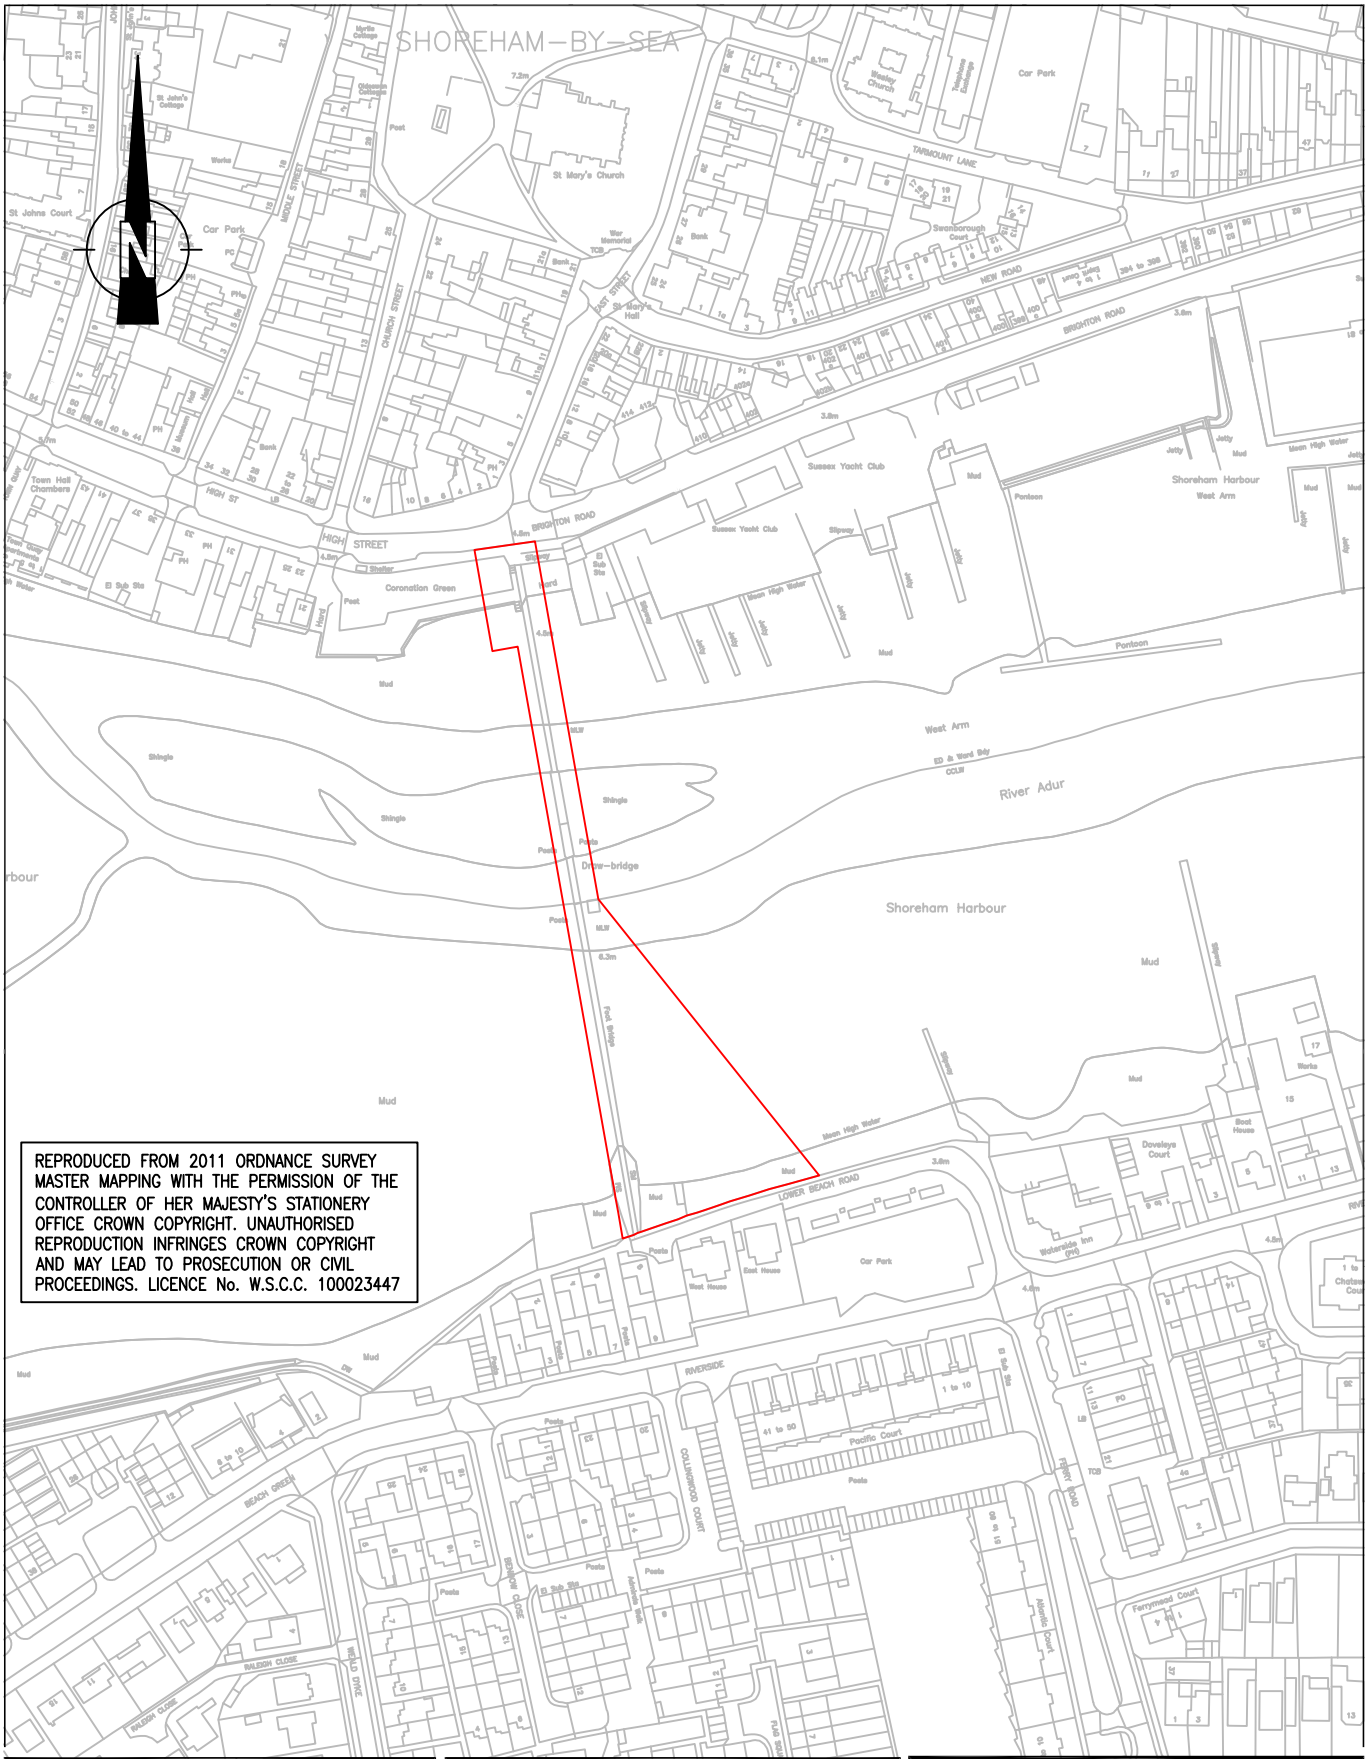

REPRODUCED FROM 2011 ORDNANCE SURVEY MASTER MAPPING WITH THE PERMISSION OF THE CONTROLLER OF HER MAJESTY'S STATIONERY OFFICE CROWN COPYRIGHT. UNAUTHORISED REPRODUCTION INFRINGES CROWN COPYRIGHT AND MAY LEAD TO PROSECUTION OR CIVIL PROCEEDINGS. LICENCE No. W.S.C.C. 100023447

Rev	Revision details	Chkd	Appd	Date

Drawn: RJH	✓	For comment
Chkd: RJH		For tender
Appd: TB		For construction
Date: 30.09.11.		As constructed

File ref: g:\projects\
IWP Ref: N/A

Project Name
Shoreham Connect2 Footbridge Demolition

Drawing Title
Site Location Plan

Original Drawing Size :	A4
Scale : 1:2500	Dimensions : -

West Sussex County Council
Resources and Performance
County Hall,
West Street
Chichester
West Sussex
PO19 1RH
(01243) 642105

west sussex county council

Drawing No	Rev
14062/010	