All dimensions to be checked on site

T.P. OFFICE COPY

WORTHING BOROUGH COUNCIL

REVISED PLAN

REF: WB/08/0704/FUL

DATE: 03/03/09

WORTHING BOROUGH COUNCIL

31 MAR 2009

CONSENT GRANTED

SUBJECT TO CONDITIONS

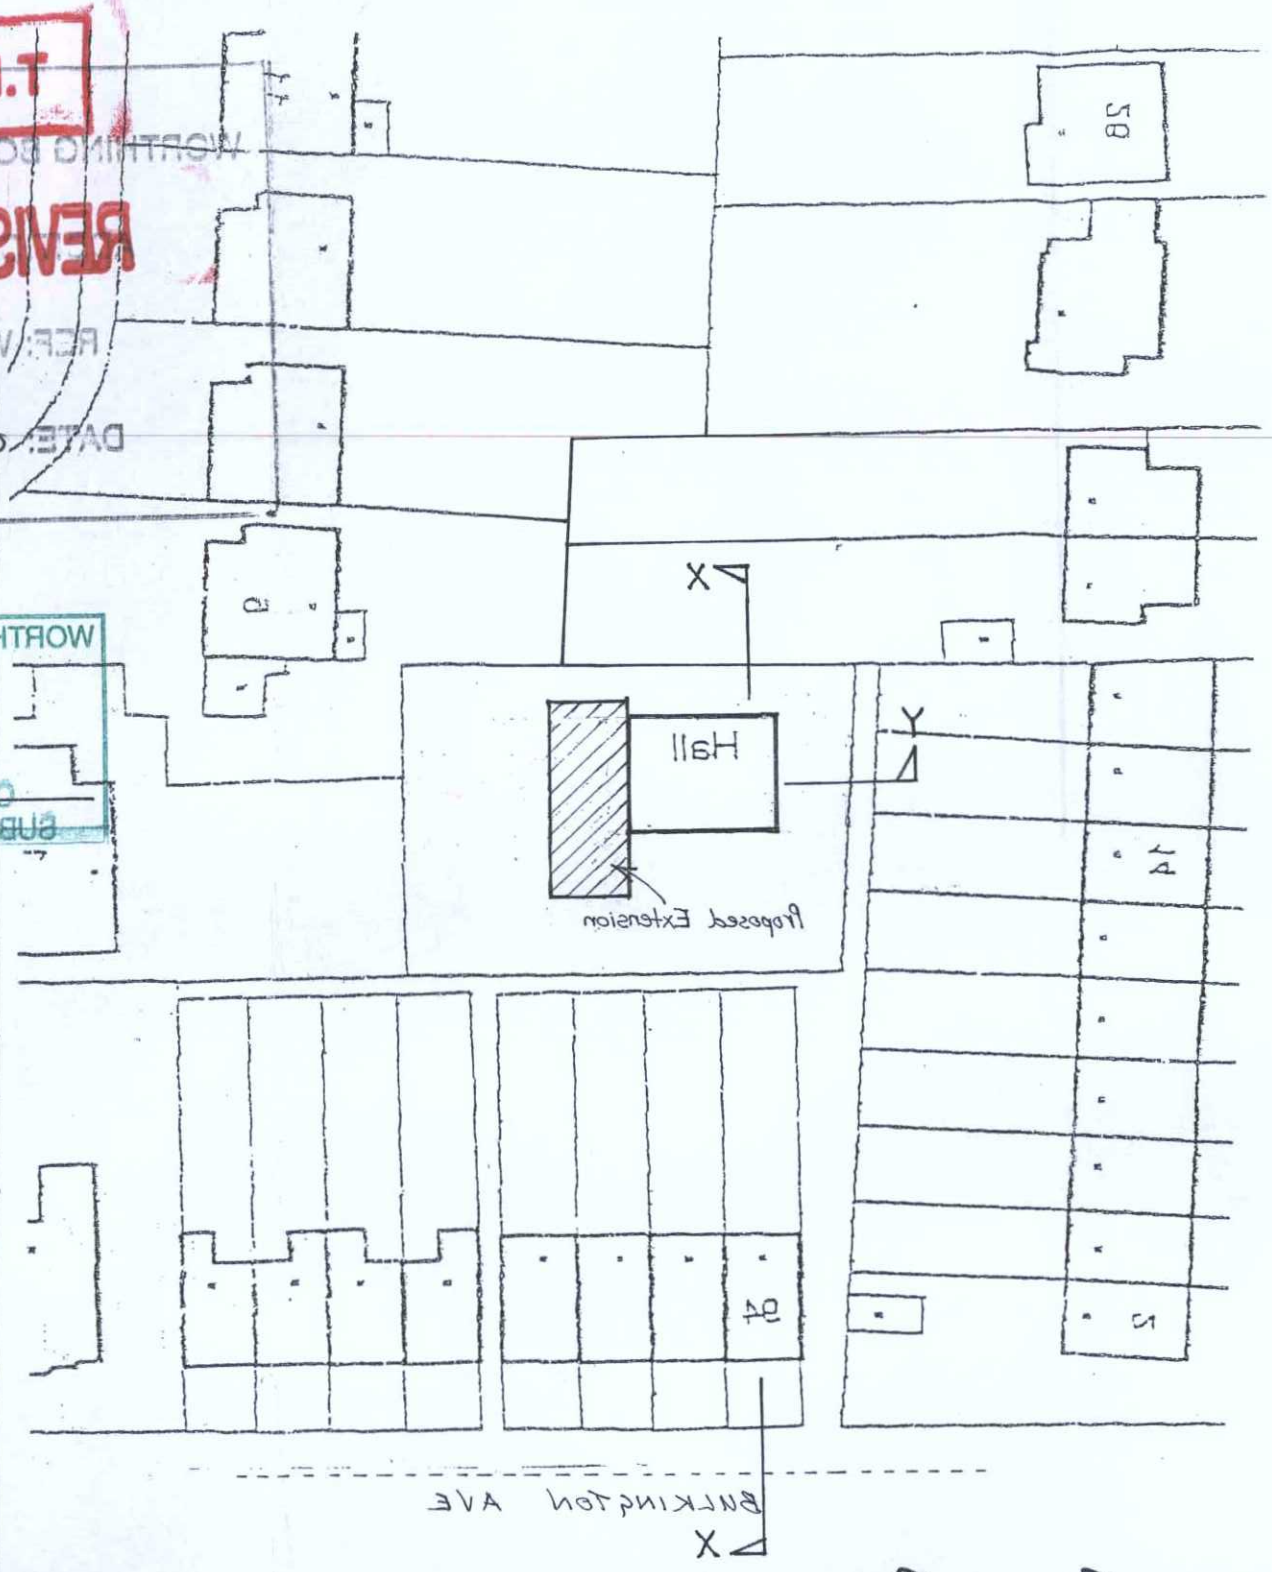

BLOCK PLAN 1:500

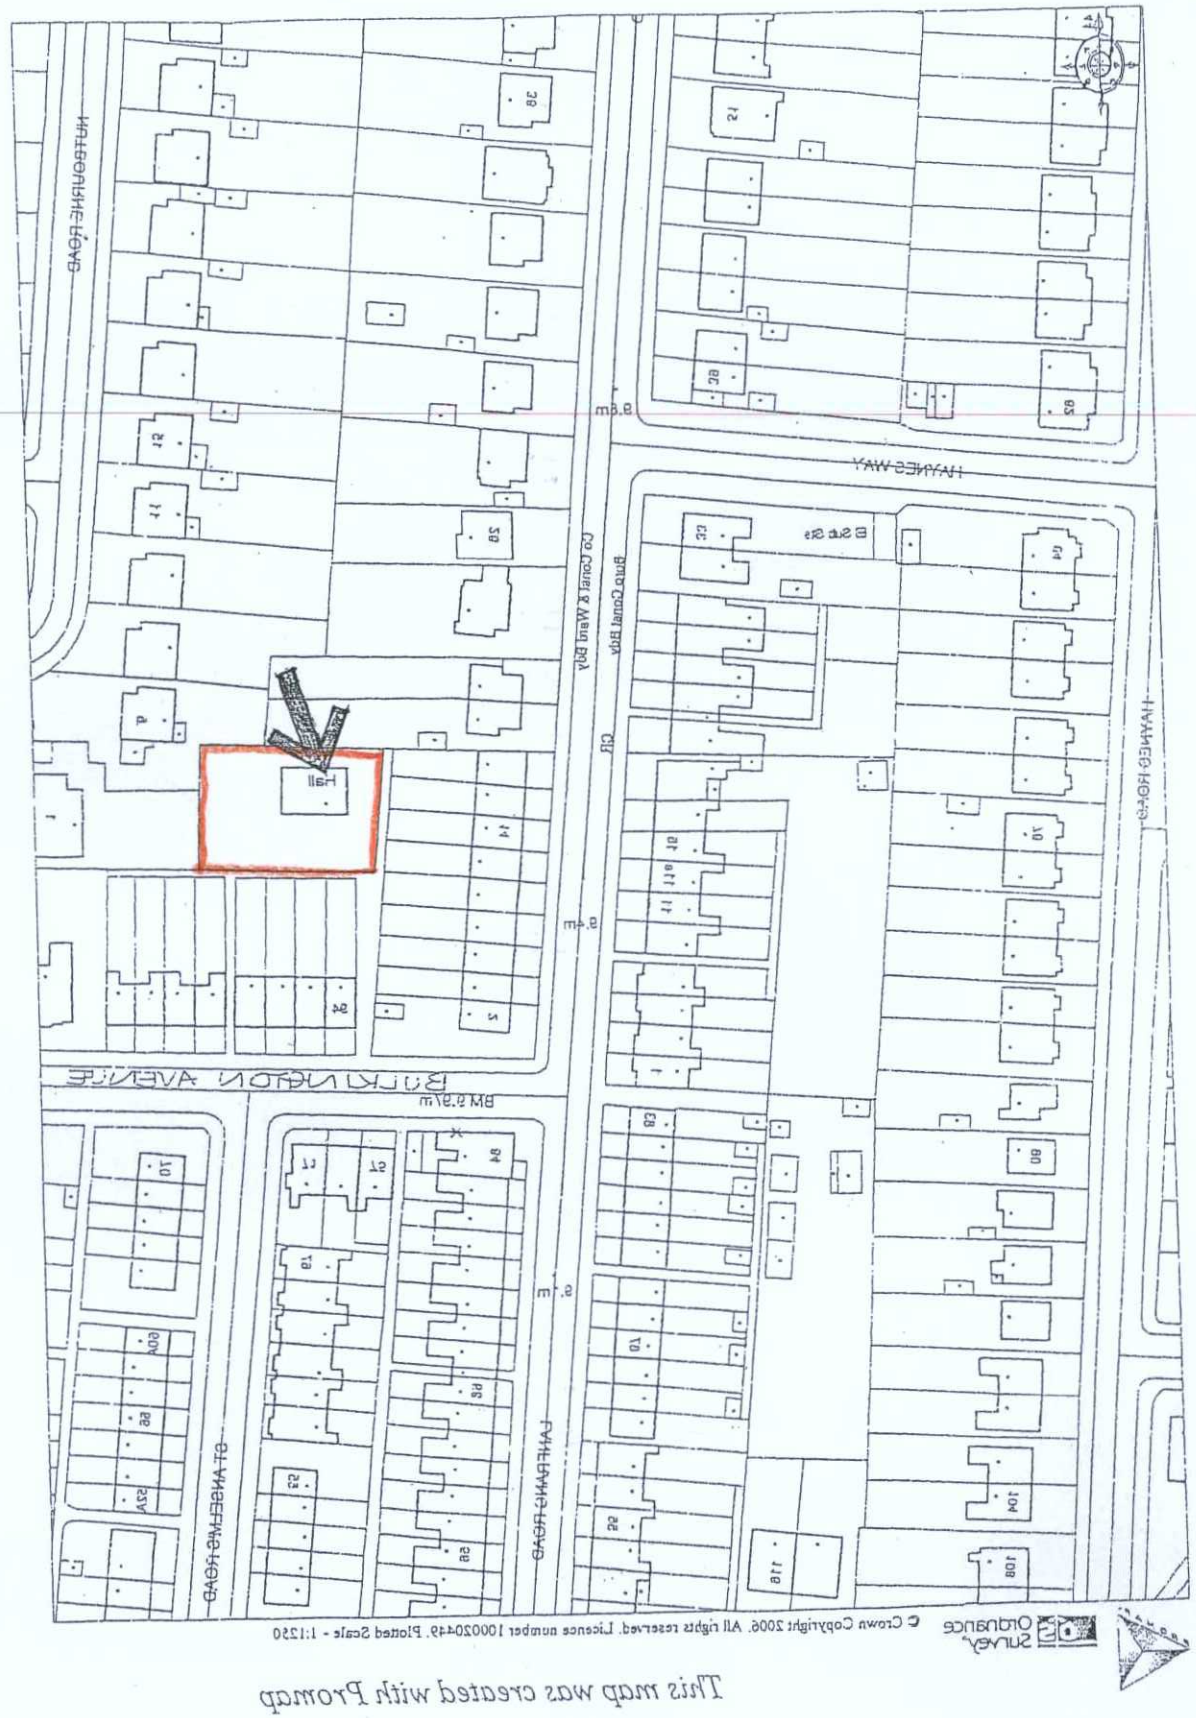

© Crown Copyright 2006. All rights reserved. Licence number 100020449. Plotted Scale - 1:1250

This map was created with Promap

SITE PLAN 1:1250

A	Section marks added to Block Plan 1/3/2009
REVISIONS	

M.J.J. TANNER
SOUTH HAMBYE
16 NORTH LANE
EAST PRESTON
WEST SUSSEX BN16 1DA
TEL/FAX: 01903 774211

JJN DEVELOPMENTS LTD
70 FOREST ROAD
WORTHING BN14 9LY
TEL 01903 202070

RE-DEVELOP CHURCH HALL
BULKINGTON AVENUE
WORTHING BN14 7HZ
TO FORM 4 BED BUNGALOW

DATE	APRIL 2008
SCALE	1:1250, 1:500
DRG No	709 - 1 A