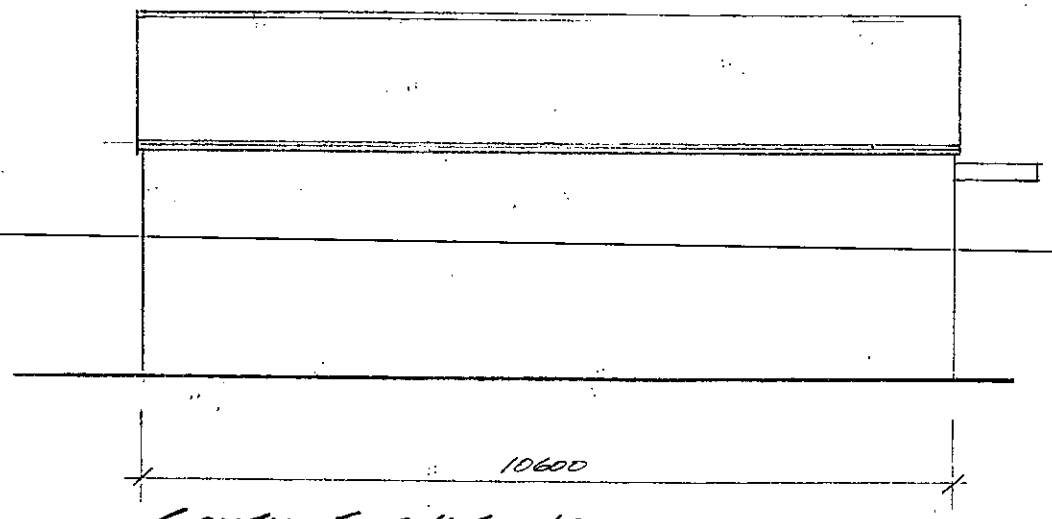

SOUTH ELEVATIONS

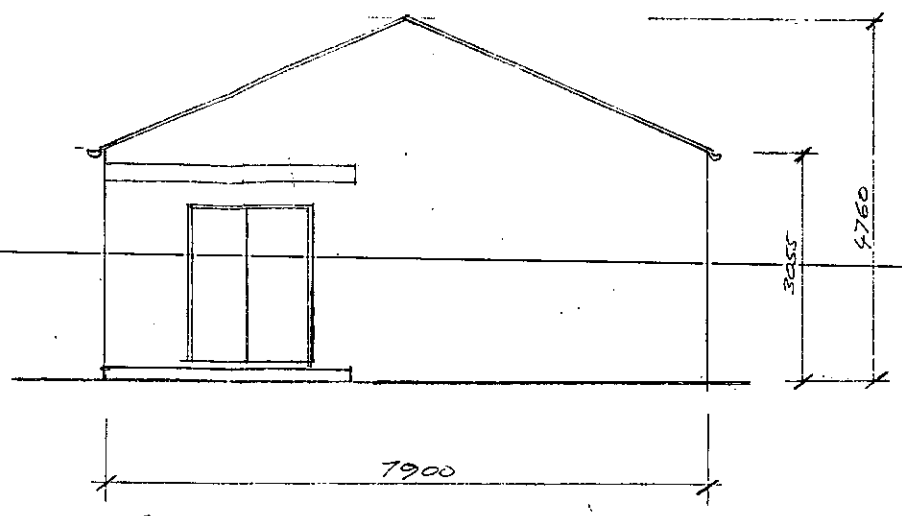

EAST ELEVATION

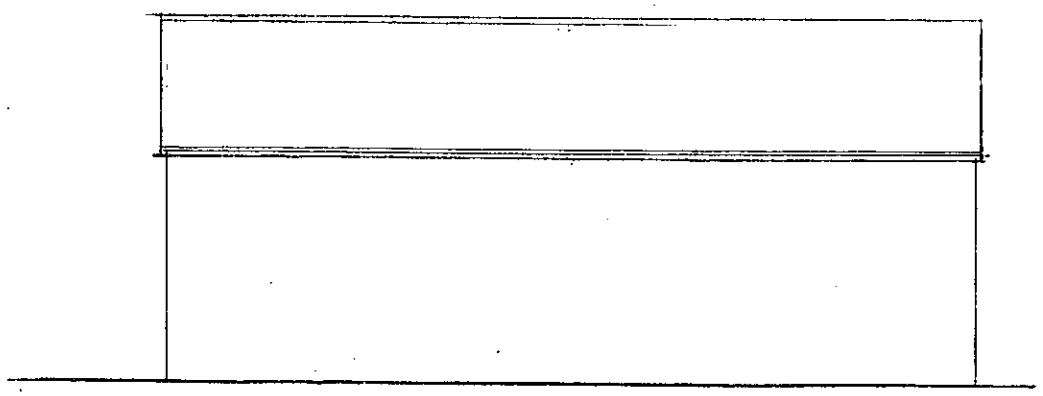

NORTH ELEVATIONS

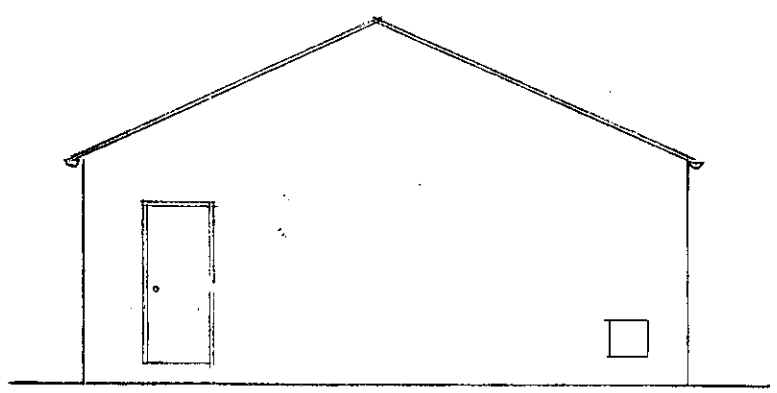

WEST ELEVATION

EXISTING ELEVATIONS

All dimensions to be checked on site

T.P. OFFICE COPY

BOROUGH OF WORTHING
DEPOSITED 9.2.09
TP REF No.
WB/ 08/0907/FUL

WORTHING BOROUGH COUNCIL
31 MAR 2009
CONSENT GRANTED
SUBJECT TO CONDITIONS

REVISIONS

M.J.J. TANNER
SOUTH HAMBYE
16 NORTH LANE
EAST PRESTON
WEST SUSSEX BN16 1DA
TEL/FAX: 01903 774211

J J N DEVELOPMENTS LTD
70 FOREST ROAD
WORTHING BN14 9LY
Tel 01903 202070

RE-DEVELOP CHURCH HALL
BULKINGTON AVENUE
WORTHING BN14 7HZ
TO FORM 4 BED BUNGALOW

DATE APRIL 2008
SCALE 1:100
DRG No 709 - 3