

DO NOT SCALE DRAWING EXCEPT FOR PLANNING PURPOSES
ALL DIMENSIONS TO BE CHECKED ON SITE

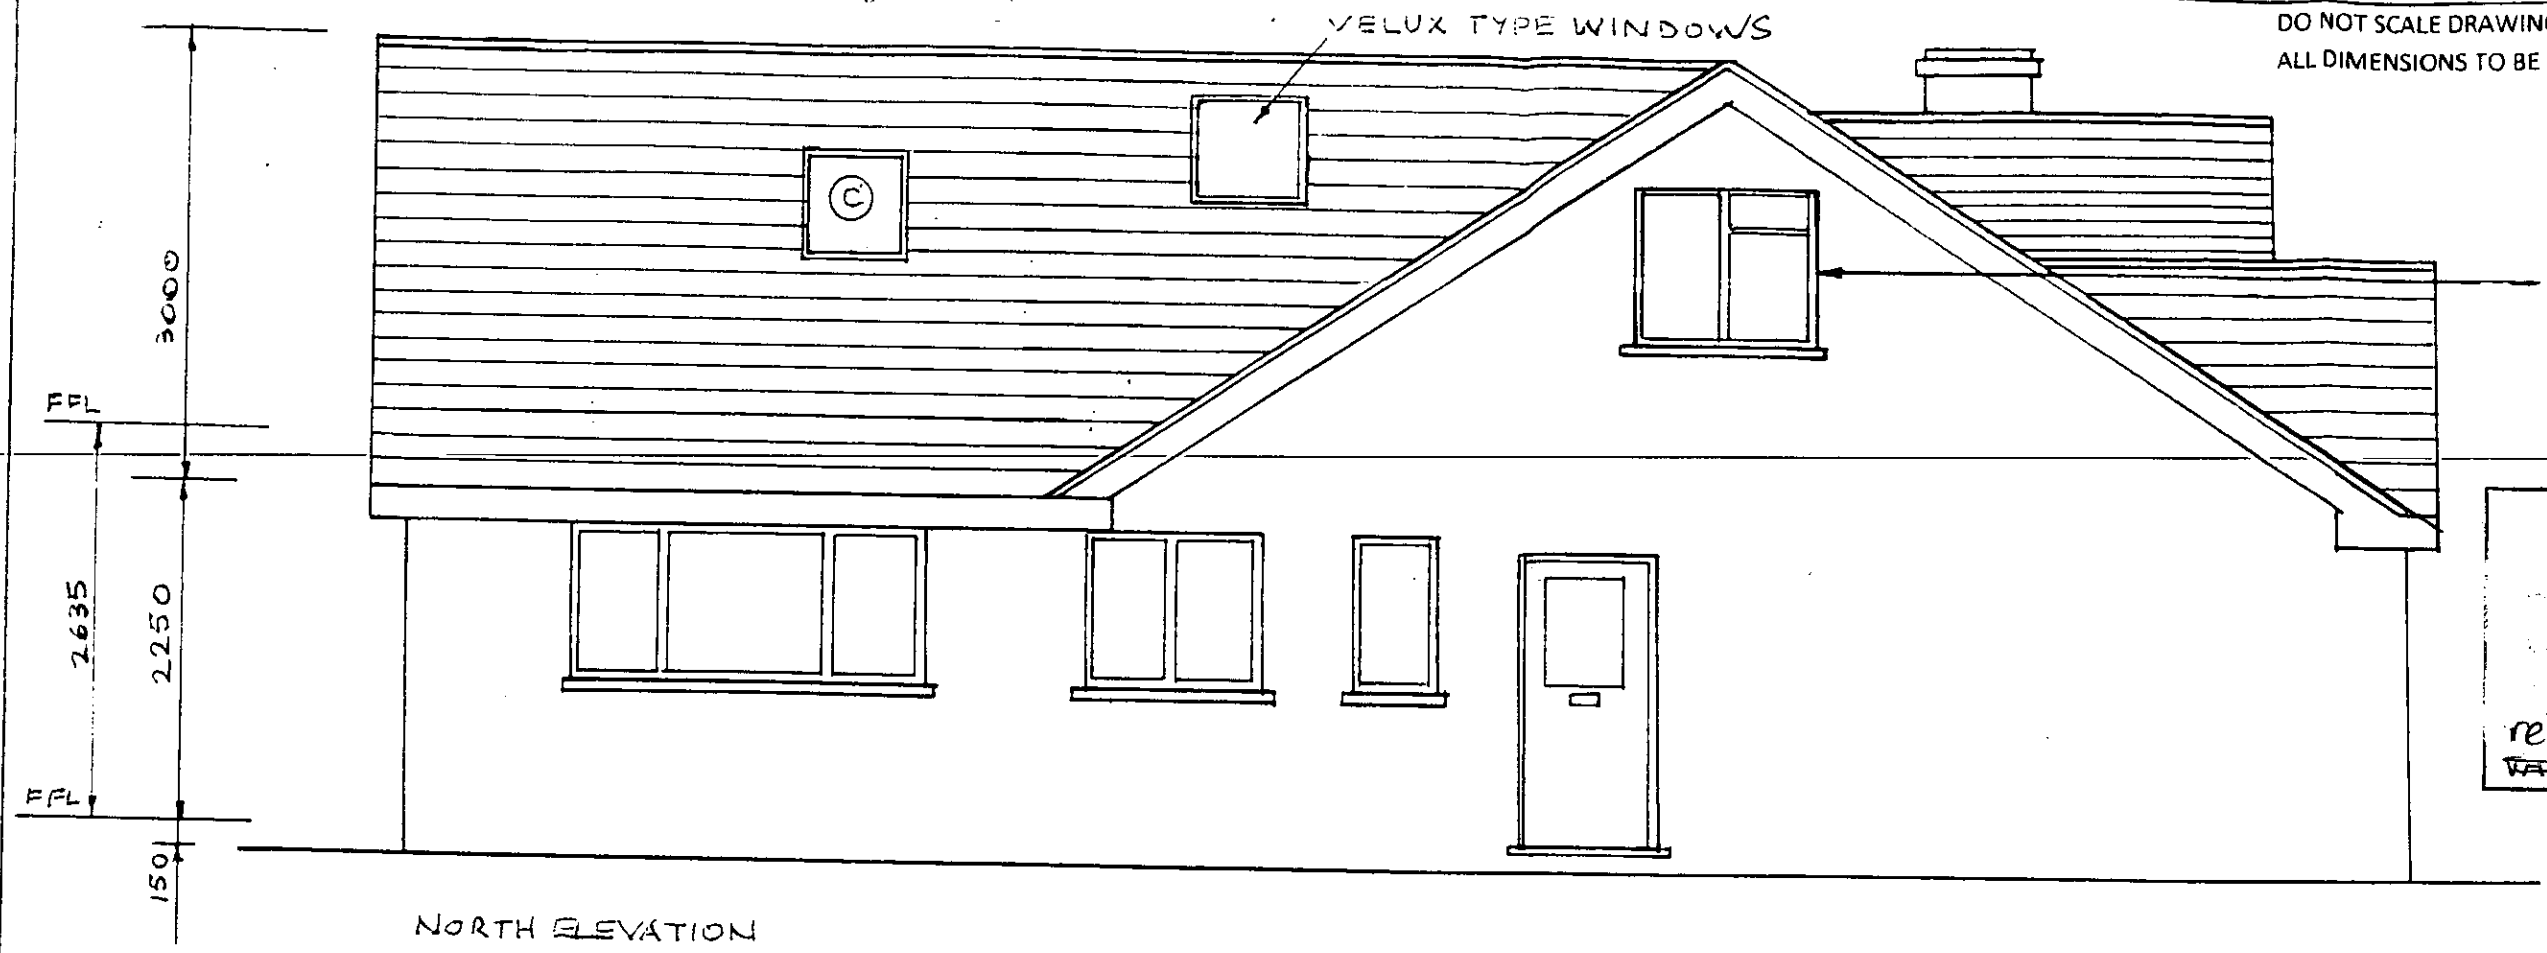

AD'UR & WORTHING
PLANNING SERVICES
AWDM/1255/12
received 10/01/2013
~~VALID~~

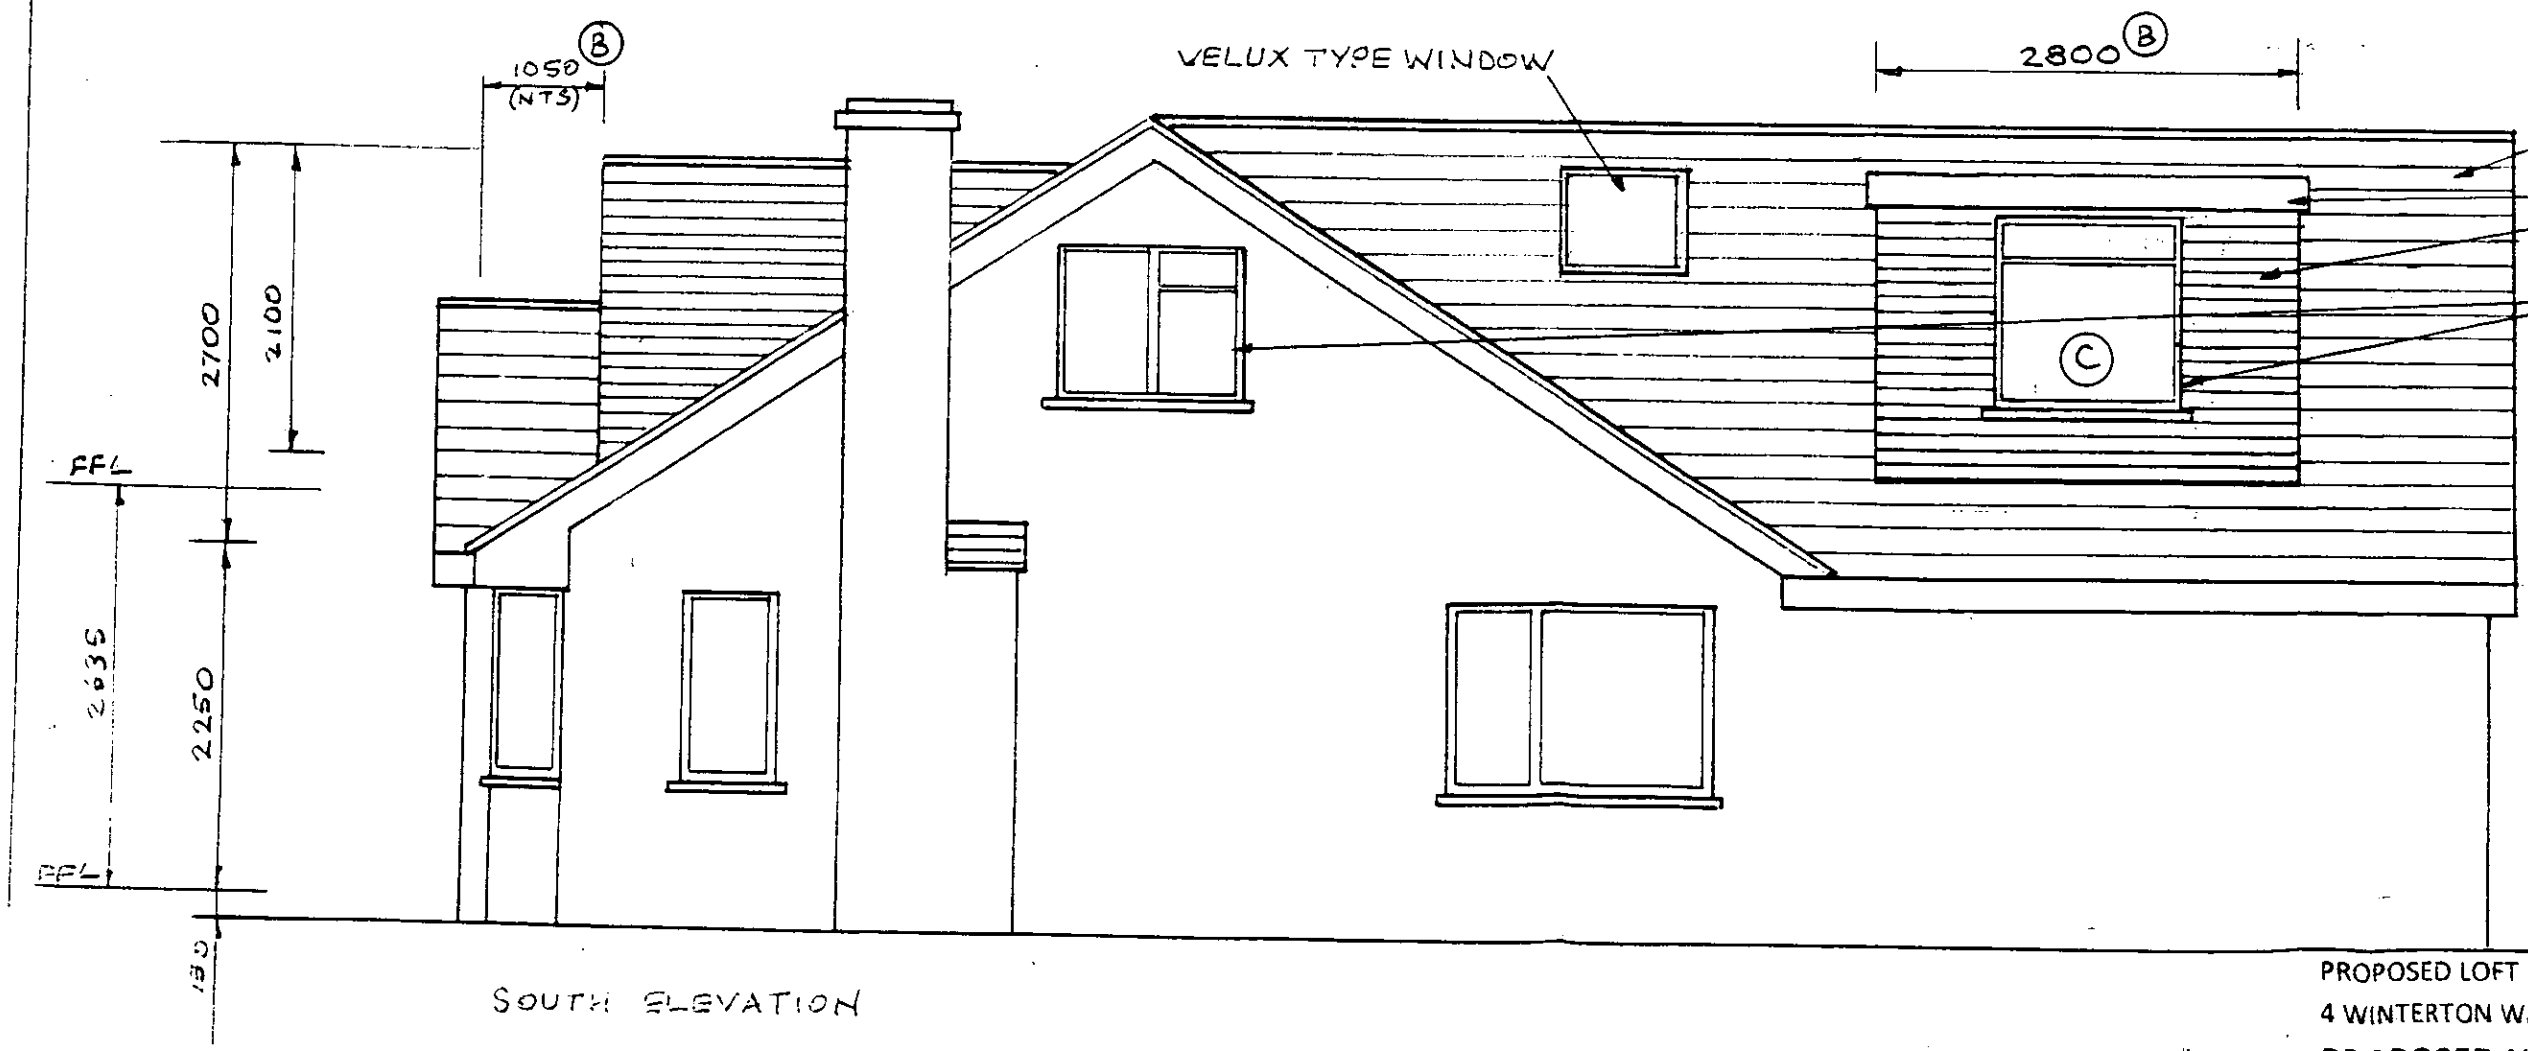

EXISTING PANTILES REUSE WHERE POSSIBLE FOR PROPOSED GABLE ROOF COVERING. ANY NEW TILES TO MATCH EXISTING

REV.-C. 7/1/13

REV-C. NORTH ELEVATION - DORMER OMITTED AND VELUX ADDED.
SOUTH ELEVATION - DORMER WINDOW REDUCED TO 1200 WIDE AND TO BE OBSCURE GLAZED AND ANY OPENING LIGHT TO BE MIN. 1.7M ABOVE F.F.L. OF THE ROOM.

PROPOSED LOFT EXTENSION
4 WINTERTON WAY, SHOREHAM-BY-SEA

PROPOSED NORTH AND SOUTH ELEVATION

SCALE 1:50 DATE 28/9/12
DRAWN – H.WILMAN DRWG NO. WIN-09/A3 REF.