
DO NOT SCALE DRAWING EXCEPT FOR PLANNING PURPOSES
ALL DIMENSIONS TO BE CHECKED ON SITE

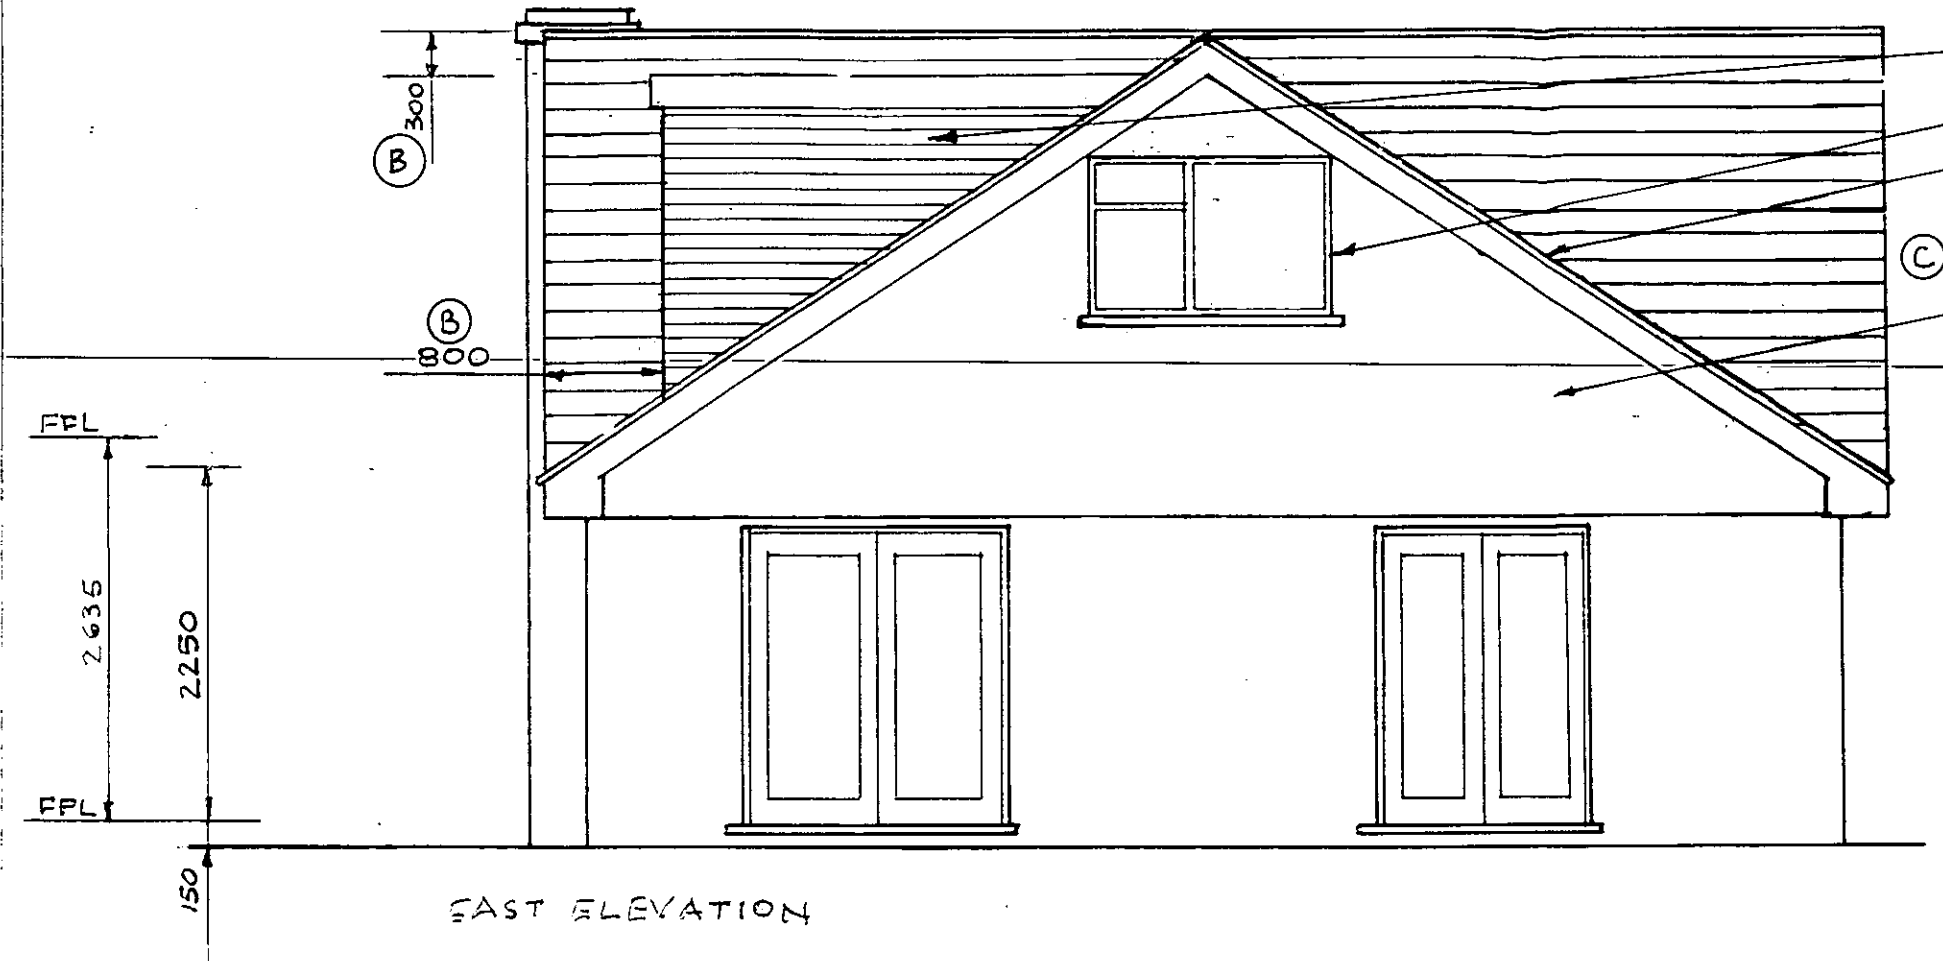

EAST ELEVATION

RED HUNG TILES


WHITE PVC-U WINDOW FRAME (B)

EXISTING PANTILES REUSED WHERE POSSIBLE FOR PROPOSED GABLE ROOF COVERING. ANY NEW TILES TO MATCH EXISTING.

(C)

PROPOSED GABLE TO BE BUILT WITH BRICKS TO MATCH EXISTING BRICKWORK - SEE NOTE-A

ADUR & WORTHING PLANNING SERVICES
AWDM/1255/12
received ~~VALID~~ 10/01/2013

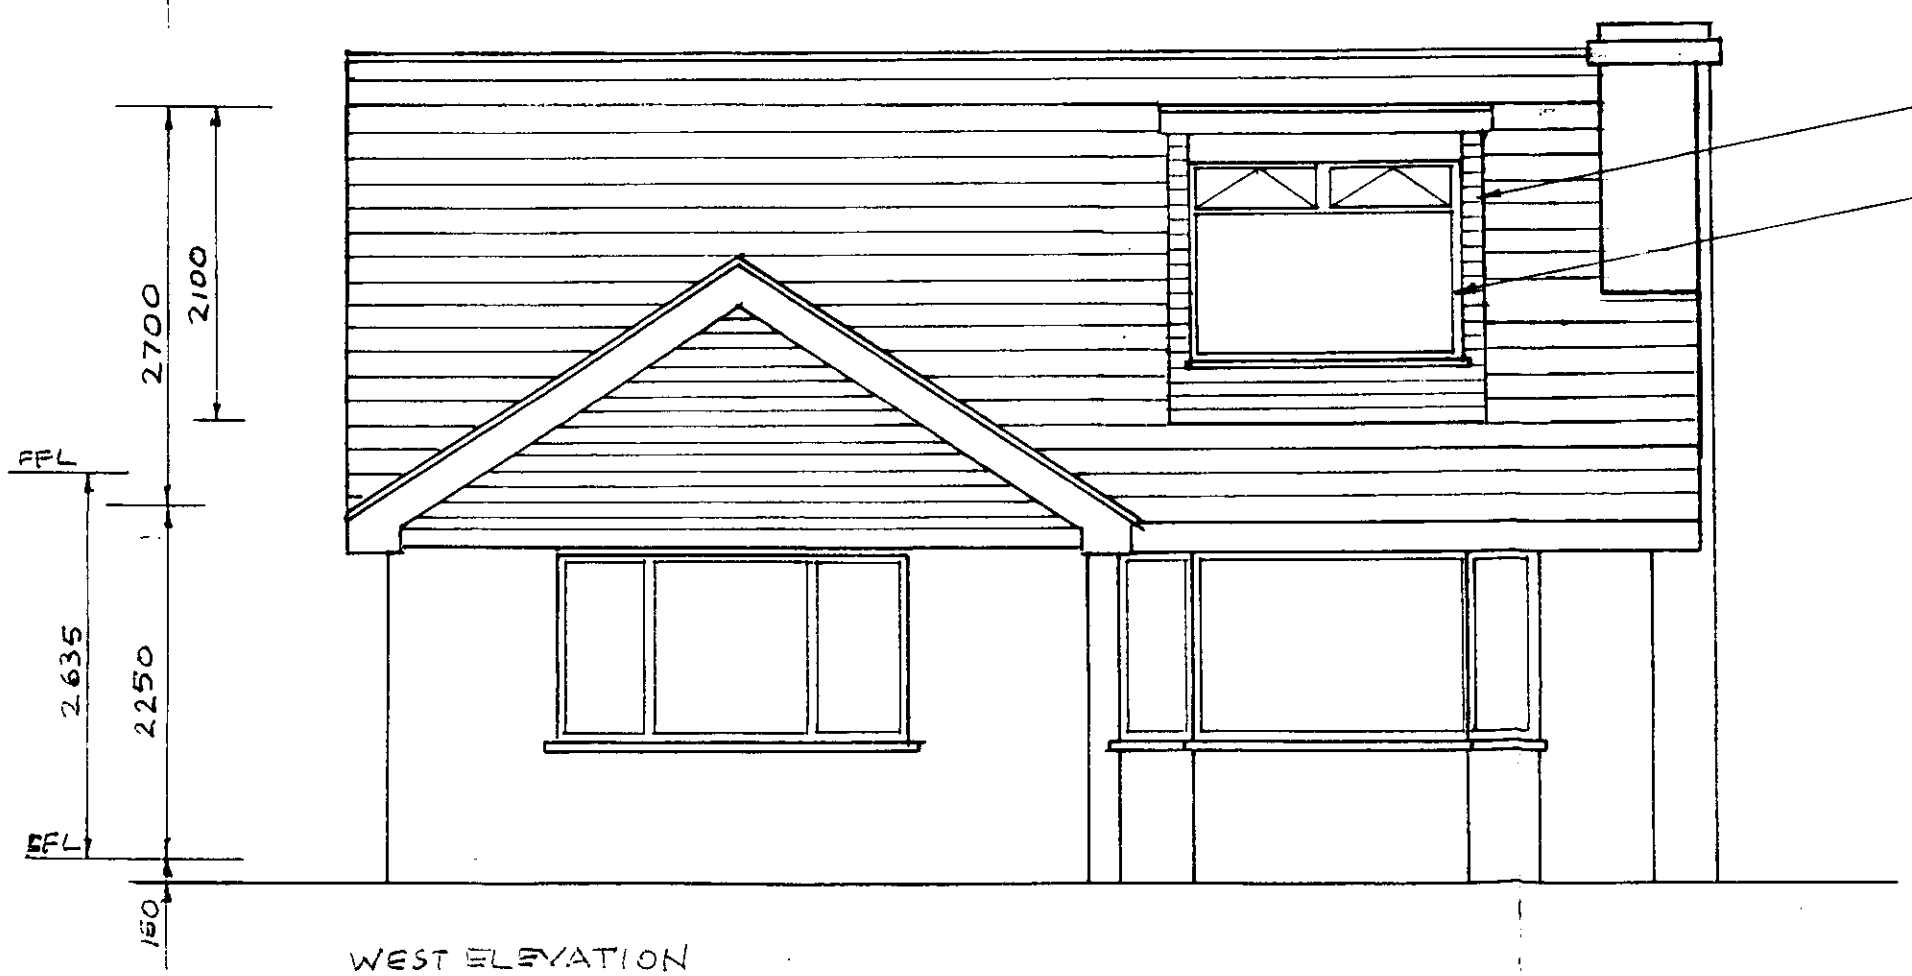

WEST ELEVATION

HUNG RED TILES TO MATCH EXISTING

WHITE PVC-U WINDOW FRAMES TO BE THE SAME WIDTH AS THE CENTRE WINDOW OF THE GROUND FLOOR BAY BELOW (1800)

REV-C - DORMER OMITTED 7/1/13

NOTE-A

IF SUITABLE BRICKS ARE NOT AVAILABLE FOR THE GABLE END, FINISH TO BE RED HUNG TILES.

PROPOSED LOFT EXTENSION
4 WINTERTON WAY, SHOREHAM-BY-SEA

PROPOSED EAST AND WEST ELEVATIONS

SCALE 1:50 DATE 28/9/12 REV.B 19/12/2012
DRAWN – H.WILMAN DRWG NO. WIN-10/A3 REF.