
DO NOT SCALE DRAWING EXCEPT FOR PLANNING PURPOSES
ALL DIMENSIONS TO BE CHECKED ON SITE

ADUR & WORTHING
PLANNING SERVICES
AWDM/1255/12
received 10/01/2013
~~VALID~~

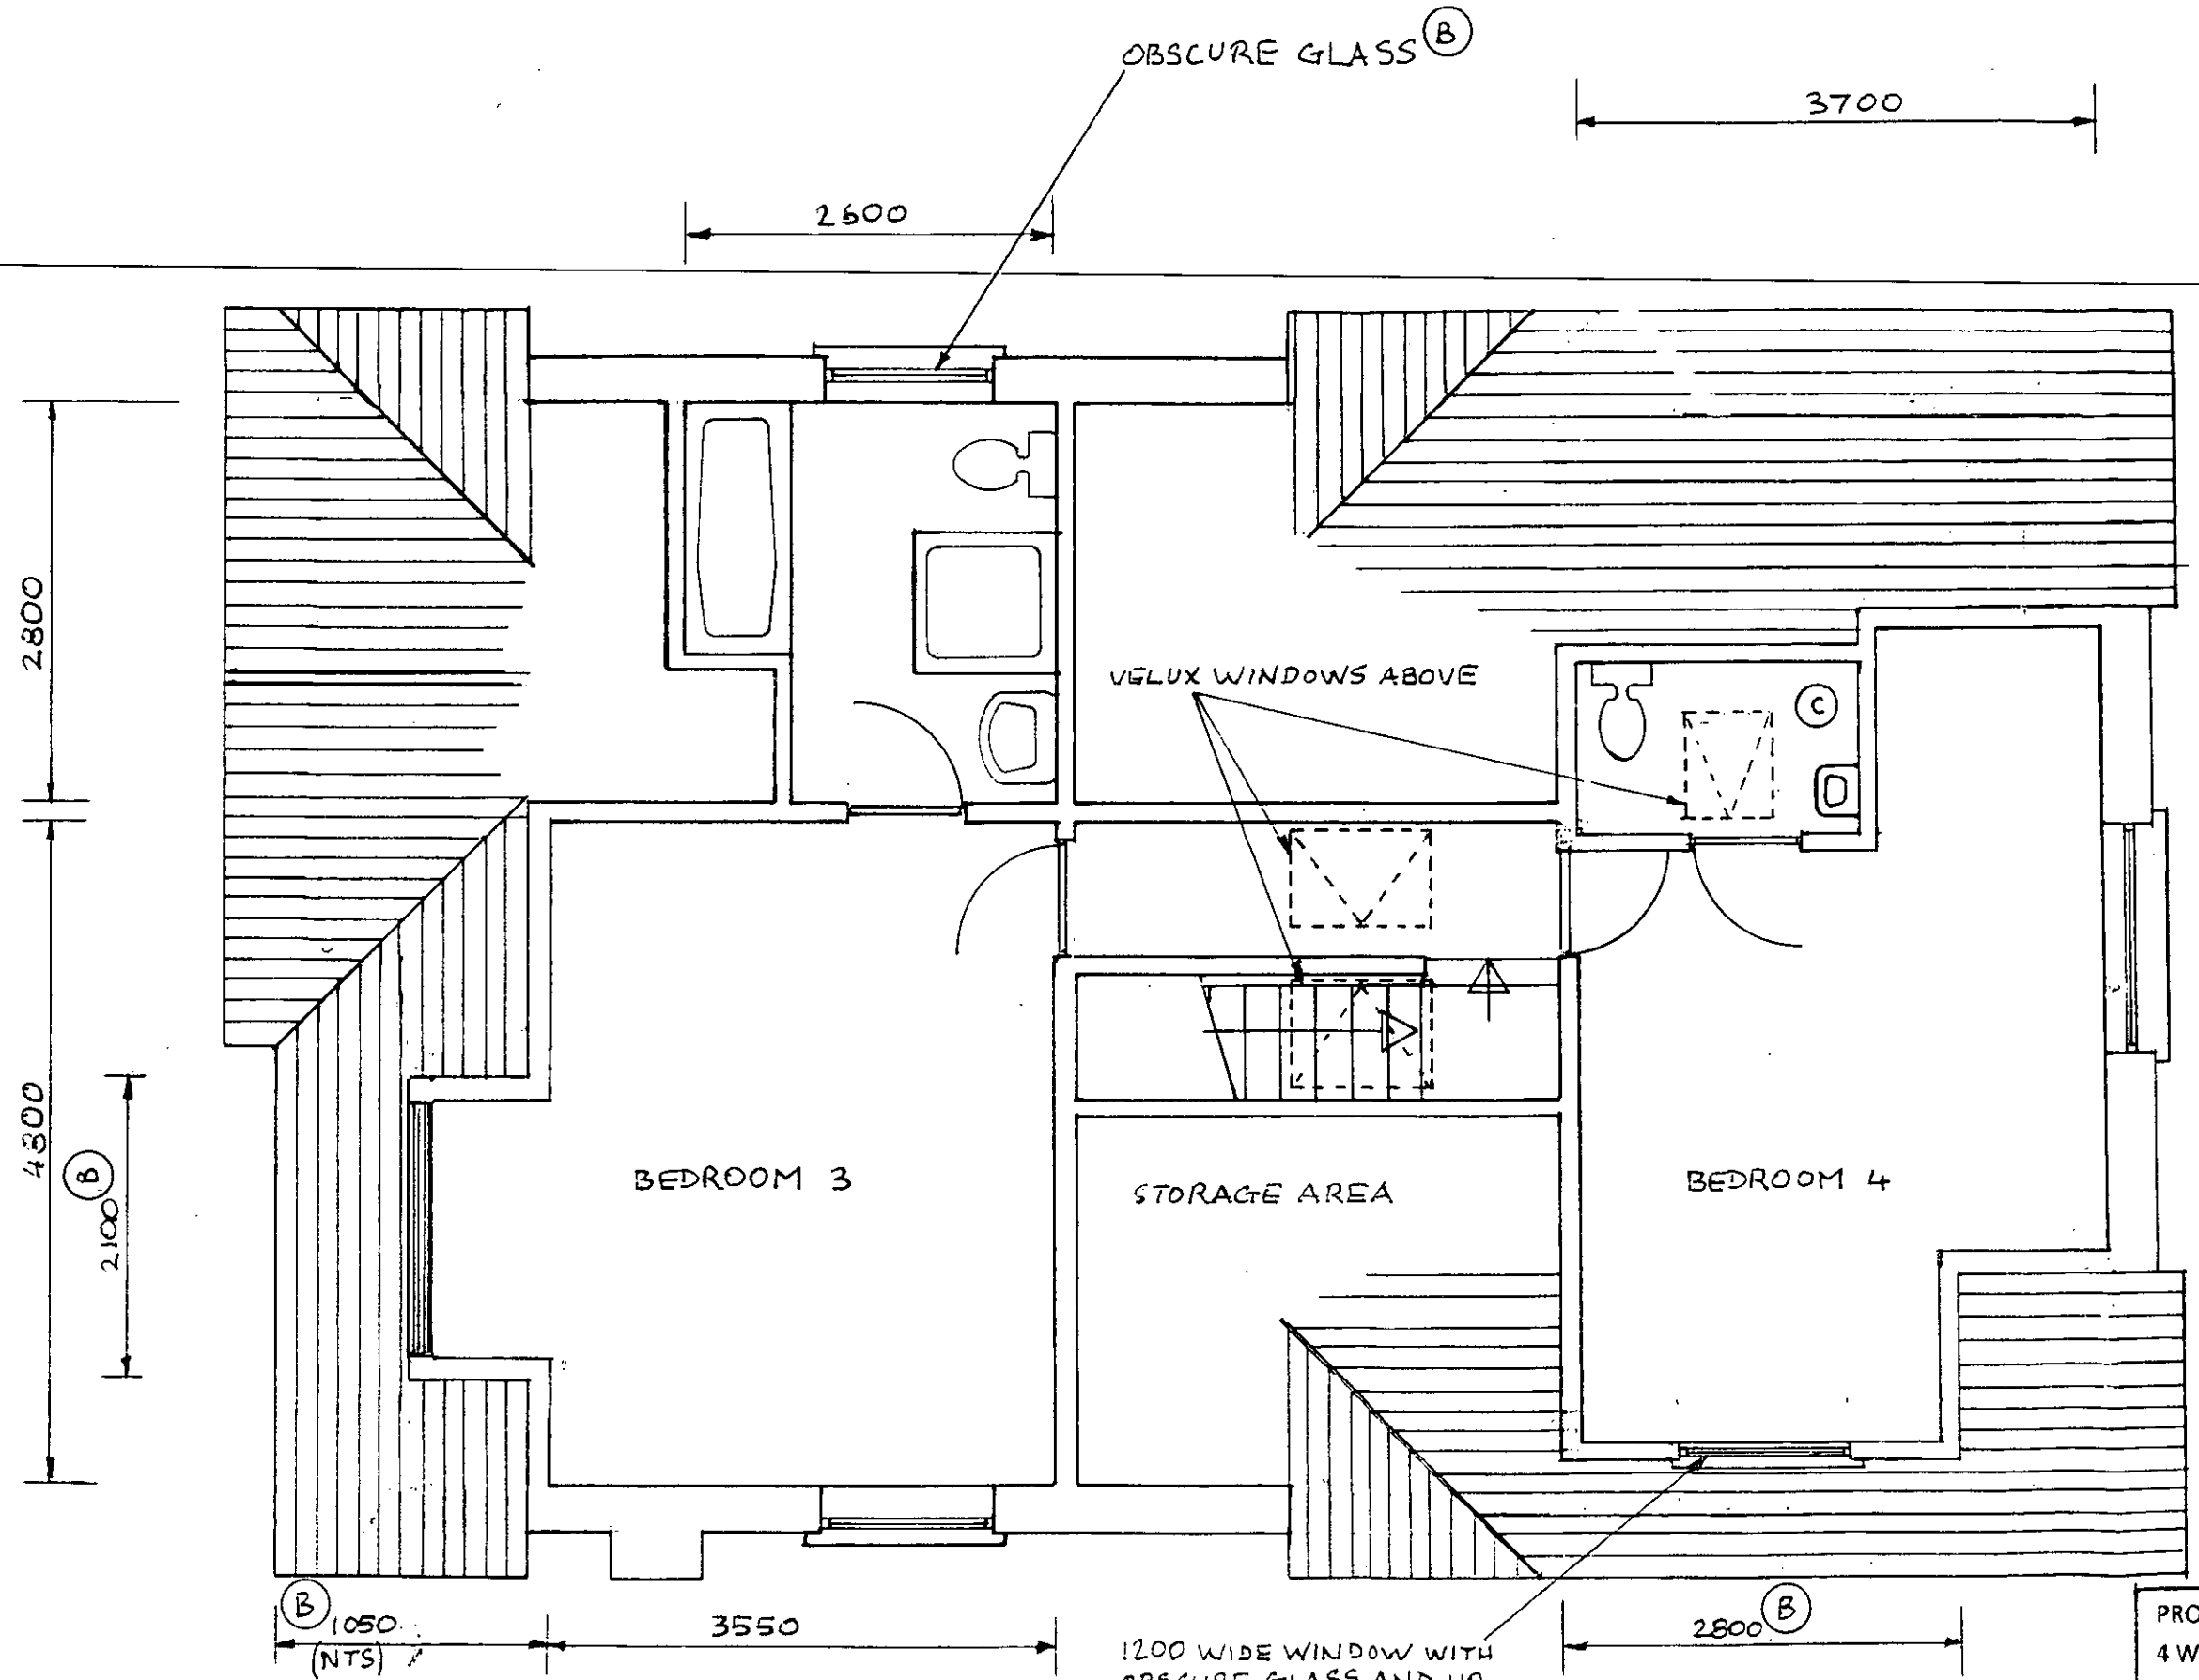

REV-C. DORMER OMITTED. WINDOW WIDTH REDUCED. 7/1/13

PROPOSED LOFT EXTENSION
4 WINTERTON WAY, SHOREHAM-BY-SEA

PROPOSED FIRST FLOOR PLAN

SCALE 1:50 DATE 28/9/12
DRAWN – H.WILMAN DRWG NO. WIN-07/A3
REF. REV.-B 19/12/2012
REV.-C 7/1/13