
Demolition of the existing bungalow and construction of a residential dwelling house
12 The Meadway, Shoreham by Sea, BN43 5RP

October 2022
Drawing no:JB 451/ planning condition 04

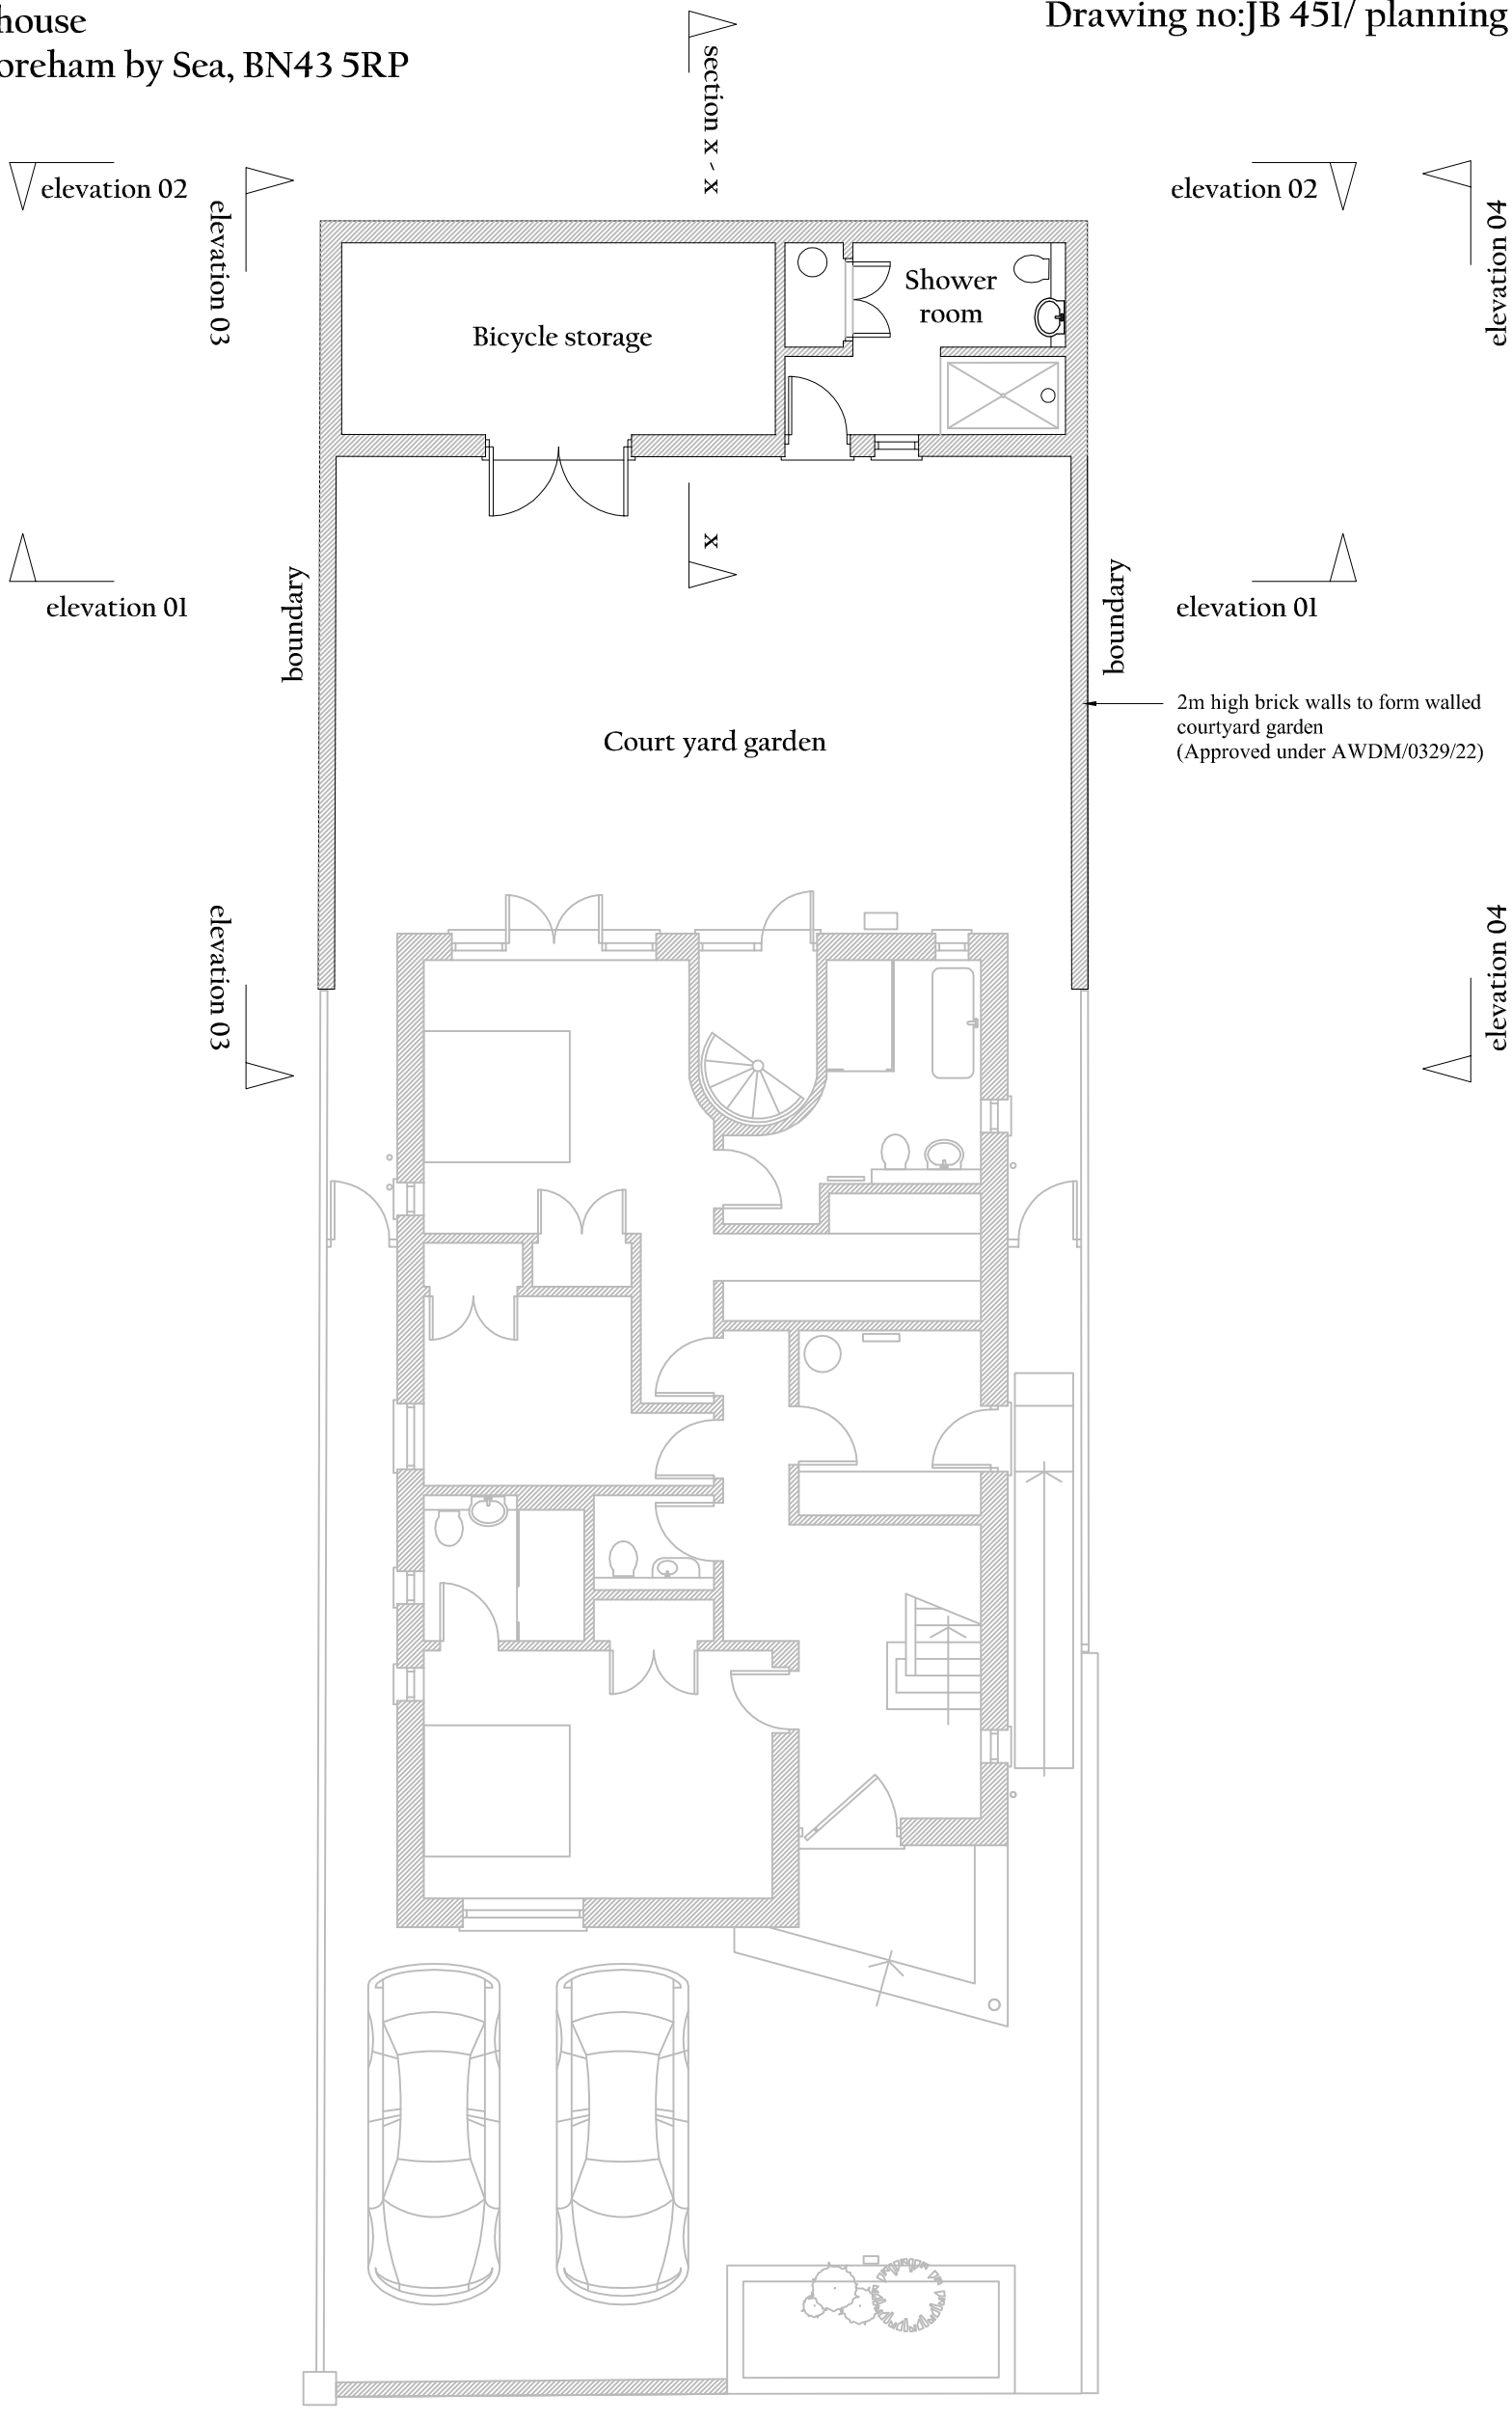

PROPOSED GROUND FLOOR PLAN 1:100

N
W E
S

JAMES BRECKELL : ARCHITECT : ARB : RIBA

89 Old Fort Road, Shoreham by Sea, BN43 5HA, Tel 07733 268 297, Email: james@breckell.co.uk

0 2 4 6 8 10

SCALE BAR 1:100