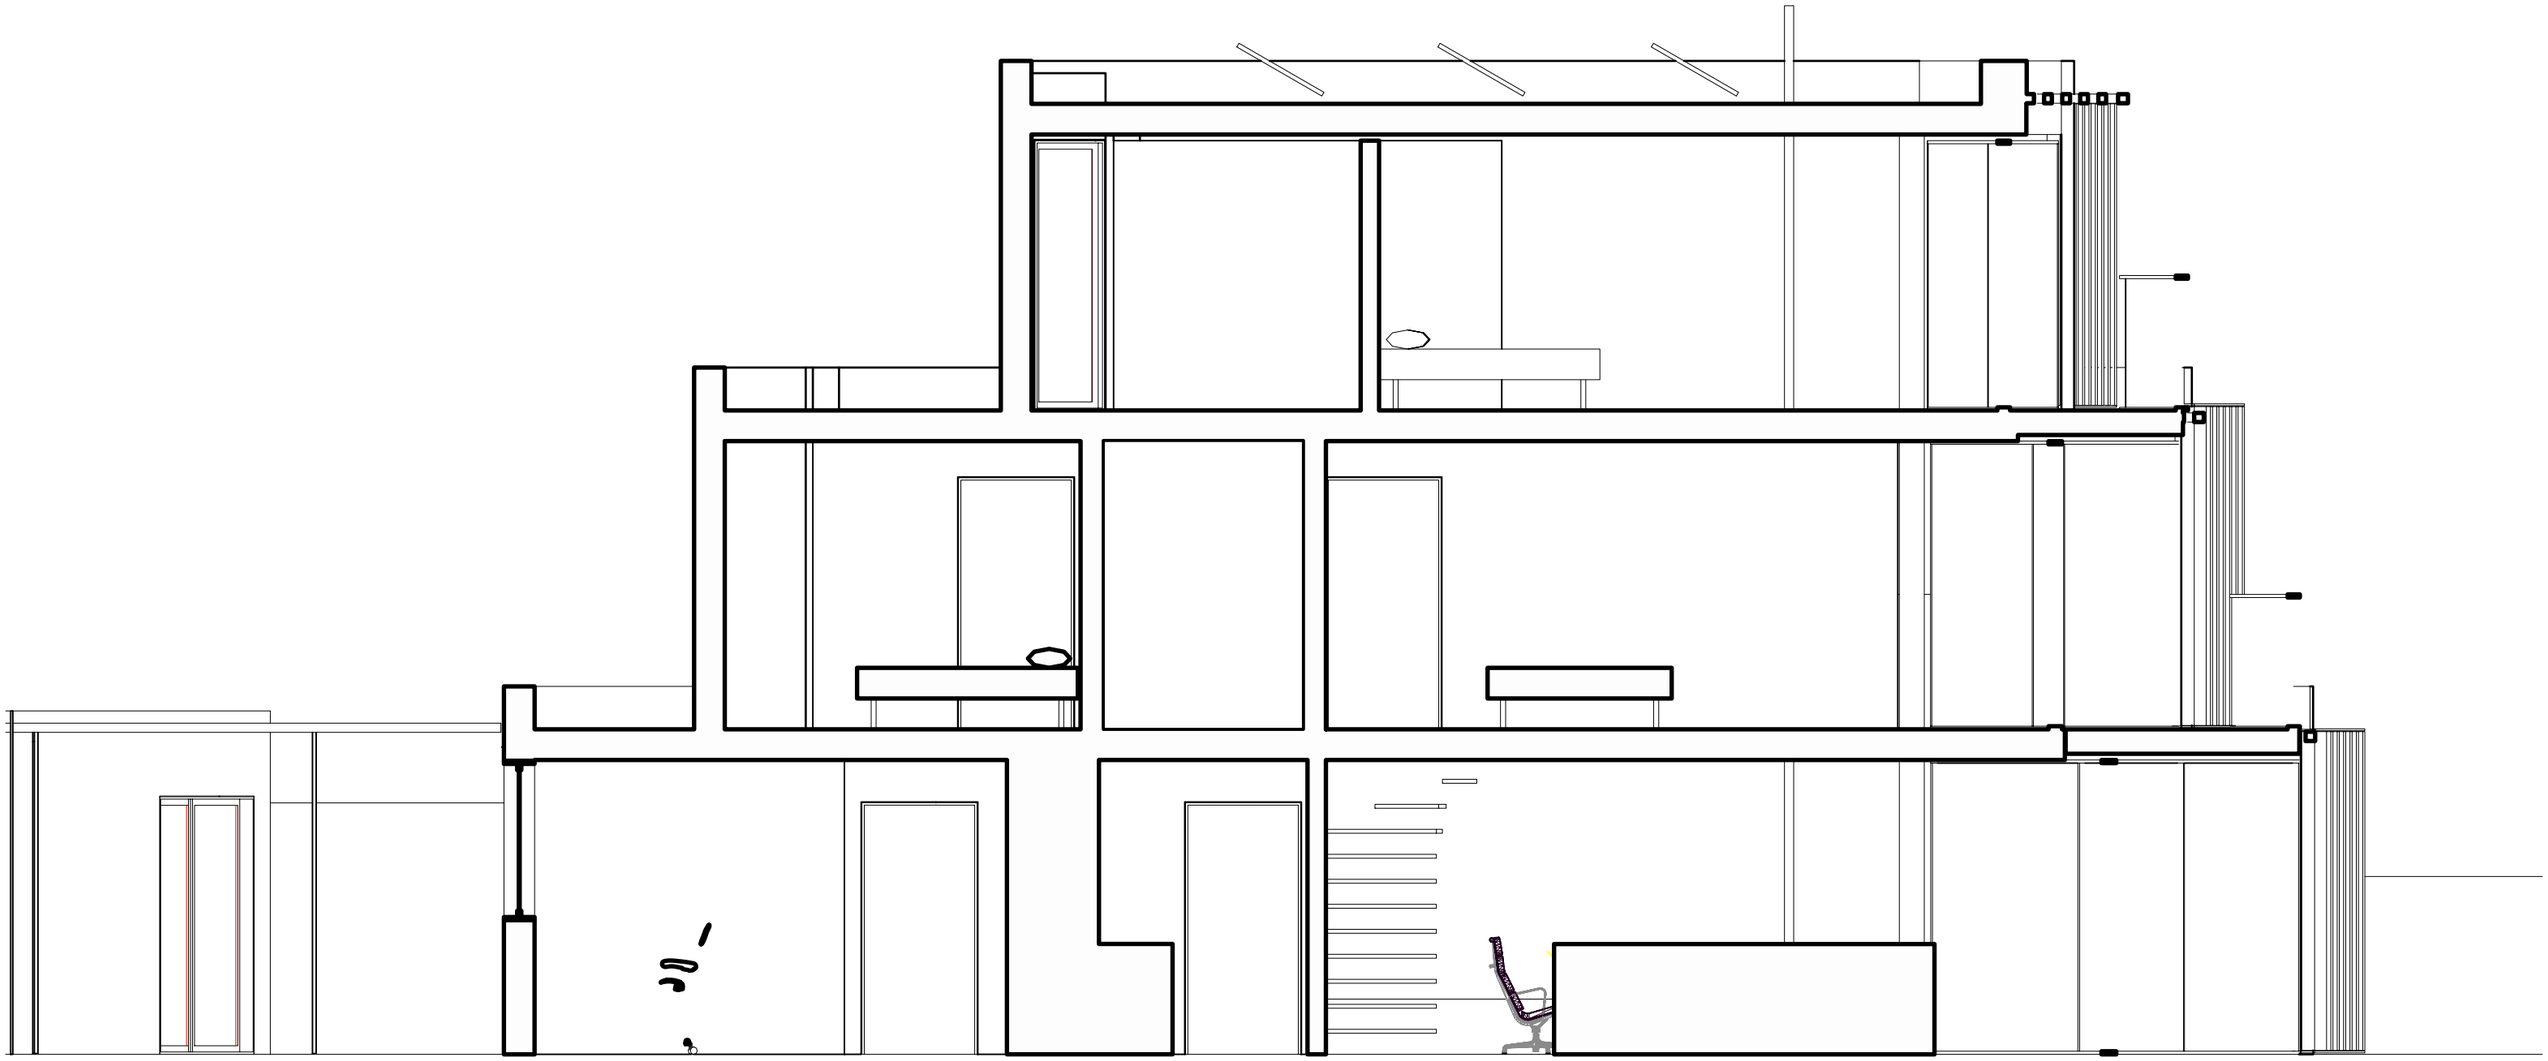

*thinkingspace ltd

**Donald House**
90 Old Fort Road, Shoreham by Sea

1:50 @ A3

Section: 1017/SK40
10th July 2012