T.P. OFFICE COPY

BOROUGH OF WORTHING
DEPOSITED
T.P. REF. No.

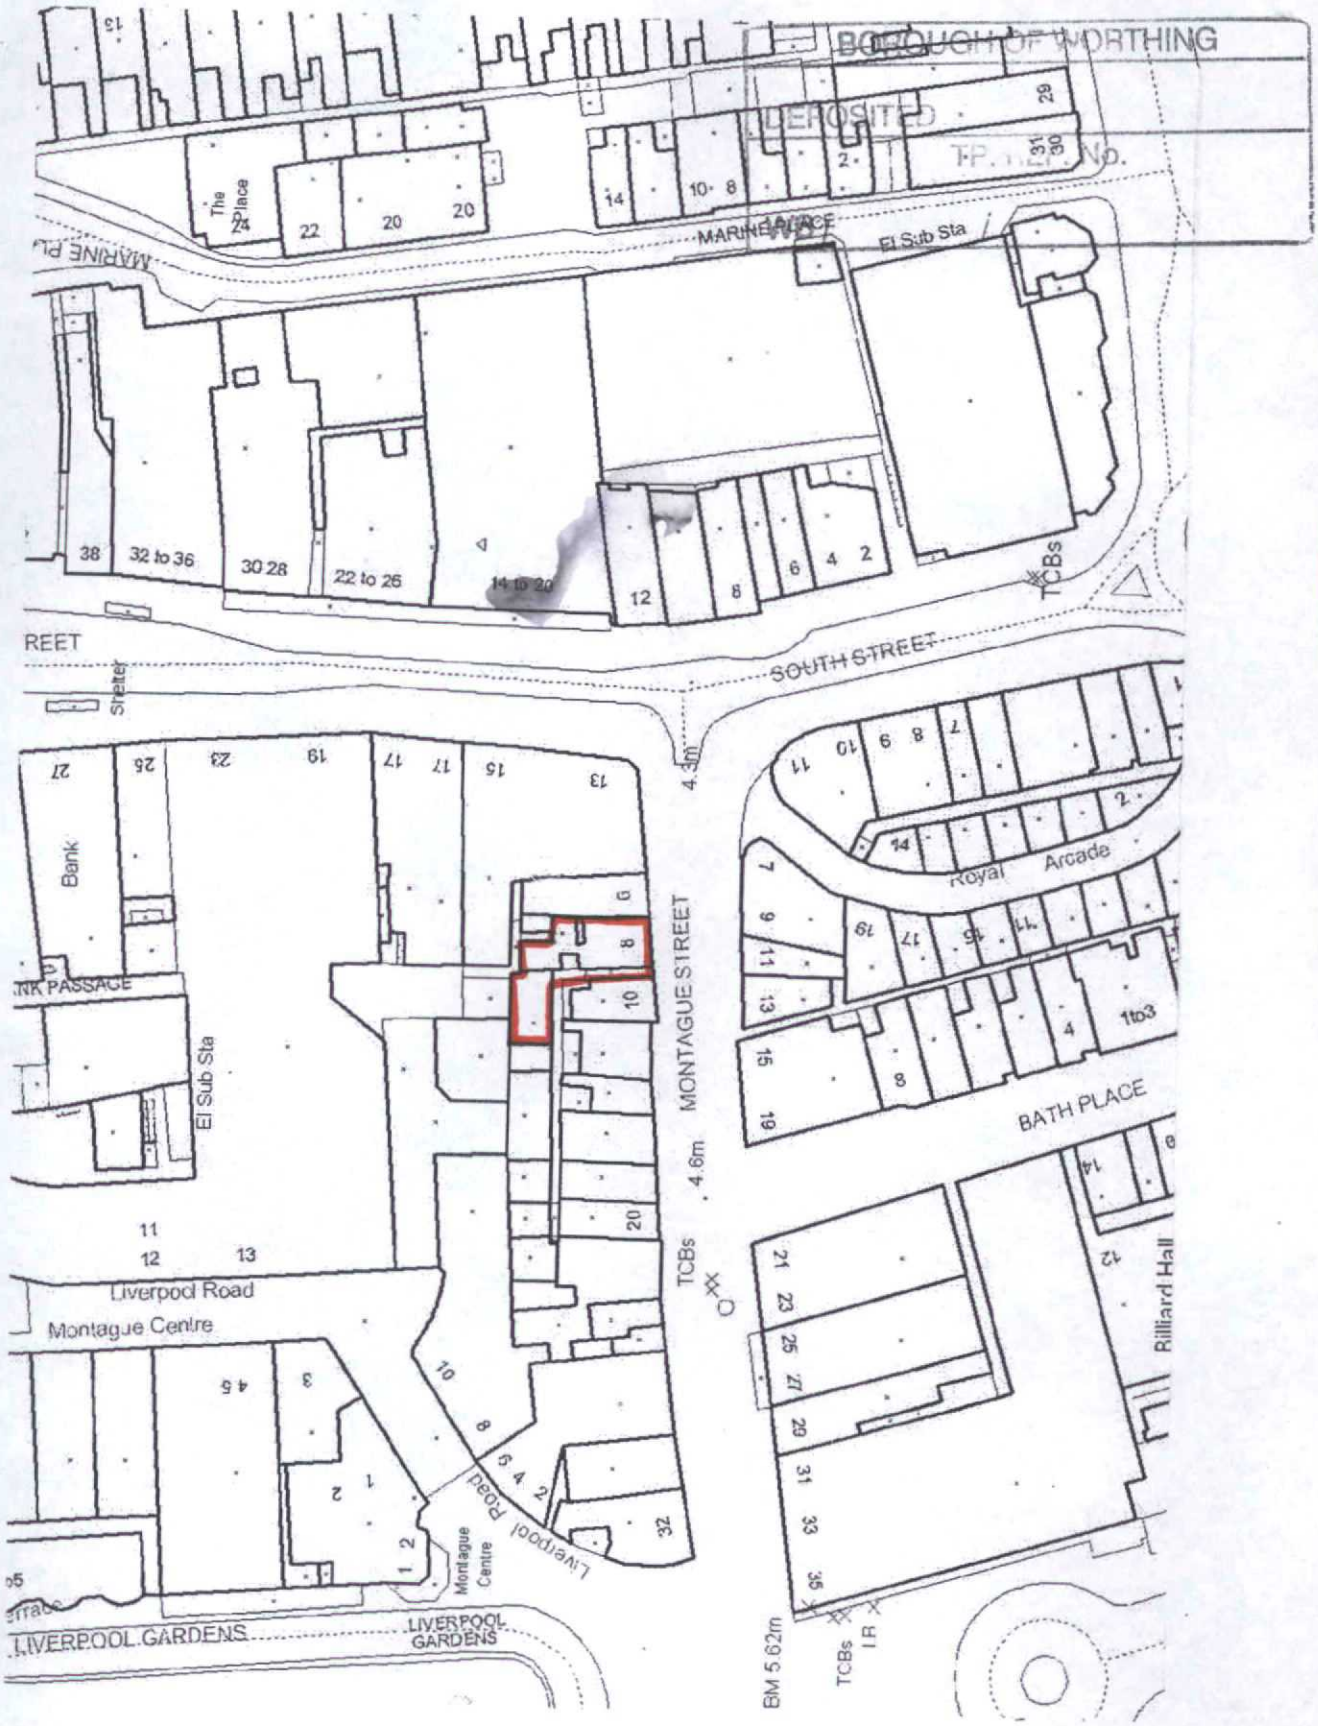

Project	Sheet Title	Notes	DRAWN BY	RIBO ASSOCIATES Ltd	Drawing No.
Proposed Upper Floor Rear Extension, Internal Modifications & Conversion to Form Ground Floor Saloon & Upper 2 Self-Contained Flats at 8-10 Montague Street, Worthing, West Sussex BN11 3HA	OS- Location Plan		I.P	Architects & Urban Designers (Incorporating Austin & Associates, Established 1992)	1 of 14
	Revisions		SCALE 1:1000 Scale	Suite 35, Challenge House, 616 Mitcham Road Croydon CR0 3AA Tel: 02086836463, Fax: 020 8683 6441 Email: info@ribo.org.uk Web-Site: www.ribo.org.uk	
			DATE October 2007		
			PROJECT NO. 8-10MS/P		

28.02.2006

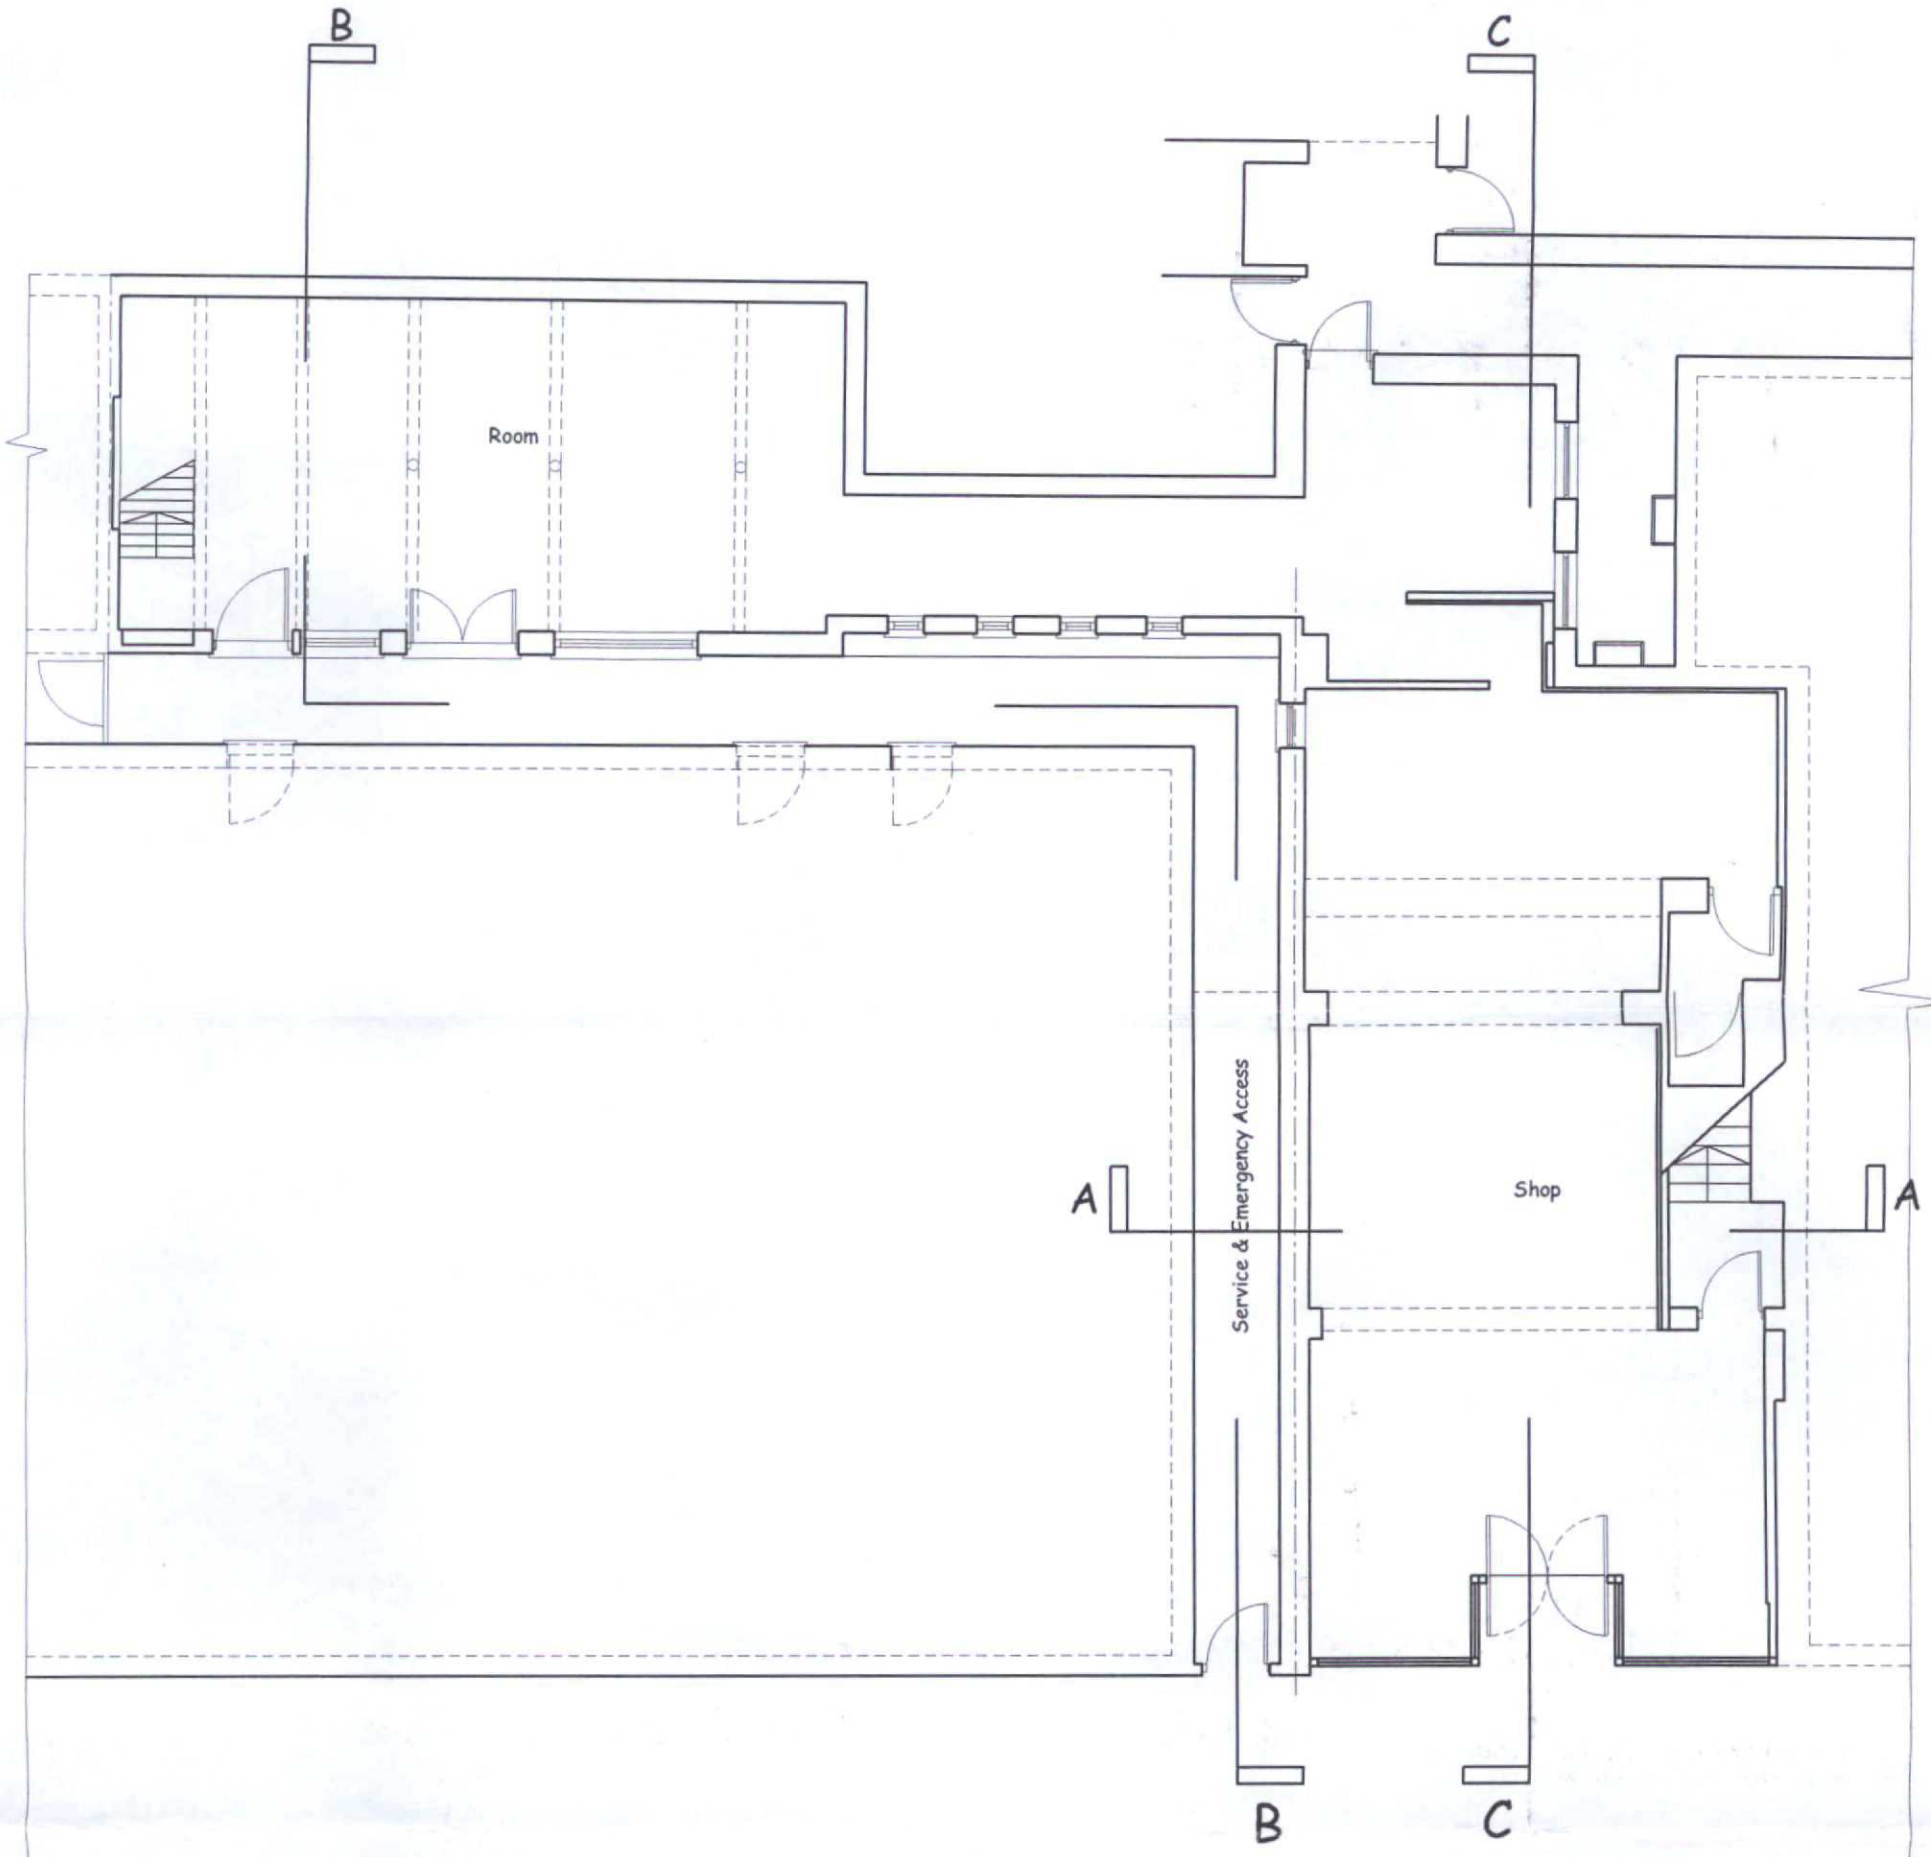

WB/ 07/ 1317/tpm
DEPOSITED 23/10/07
T.P. Nos
BOROUGH OF WORTHING

Project: Proposed Upper Floor Rear Extension, Internal Modifications & Conversion to Form Ground Floor Saloon & Upper 2 Self-Contained Flats at 8 Montague Street, Worthing, West Sussex BN11 3HA	Sheet Title: Existing Ground Floor Plan	Notes	DRAWN BY: I.P	Drawing No. 2 of 14
	Revisions		SCALE: 1:100 Scale	
			DATE: October 2007	
			PROJECT NO.: 8-10MS/P	

RIBO ASSOCIATES Ltd
Architects & Urban Designers
(Incorporating Austin & Associates, Established 1992)
Suite 35, Challenge House, 616 Mitcham Road
Croydon CR0 3AA
Tel: 02086836463, Fax: 020 8683 6441
Email: info@ribo.org.uk Web-Site: www.ribo.org.uk

T.P. OFFICE COPY

28.02.2008

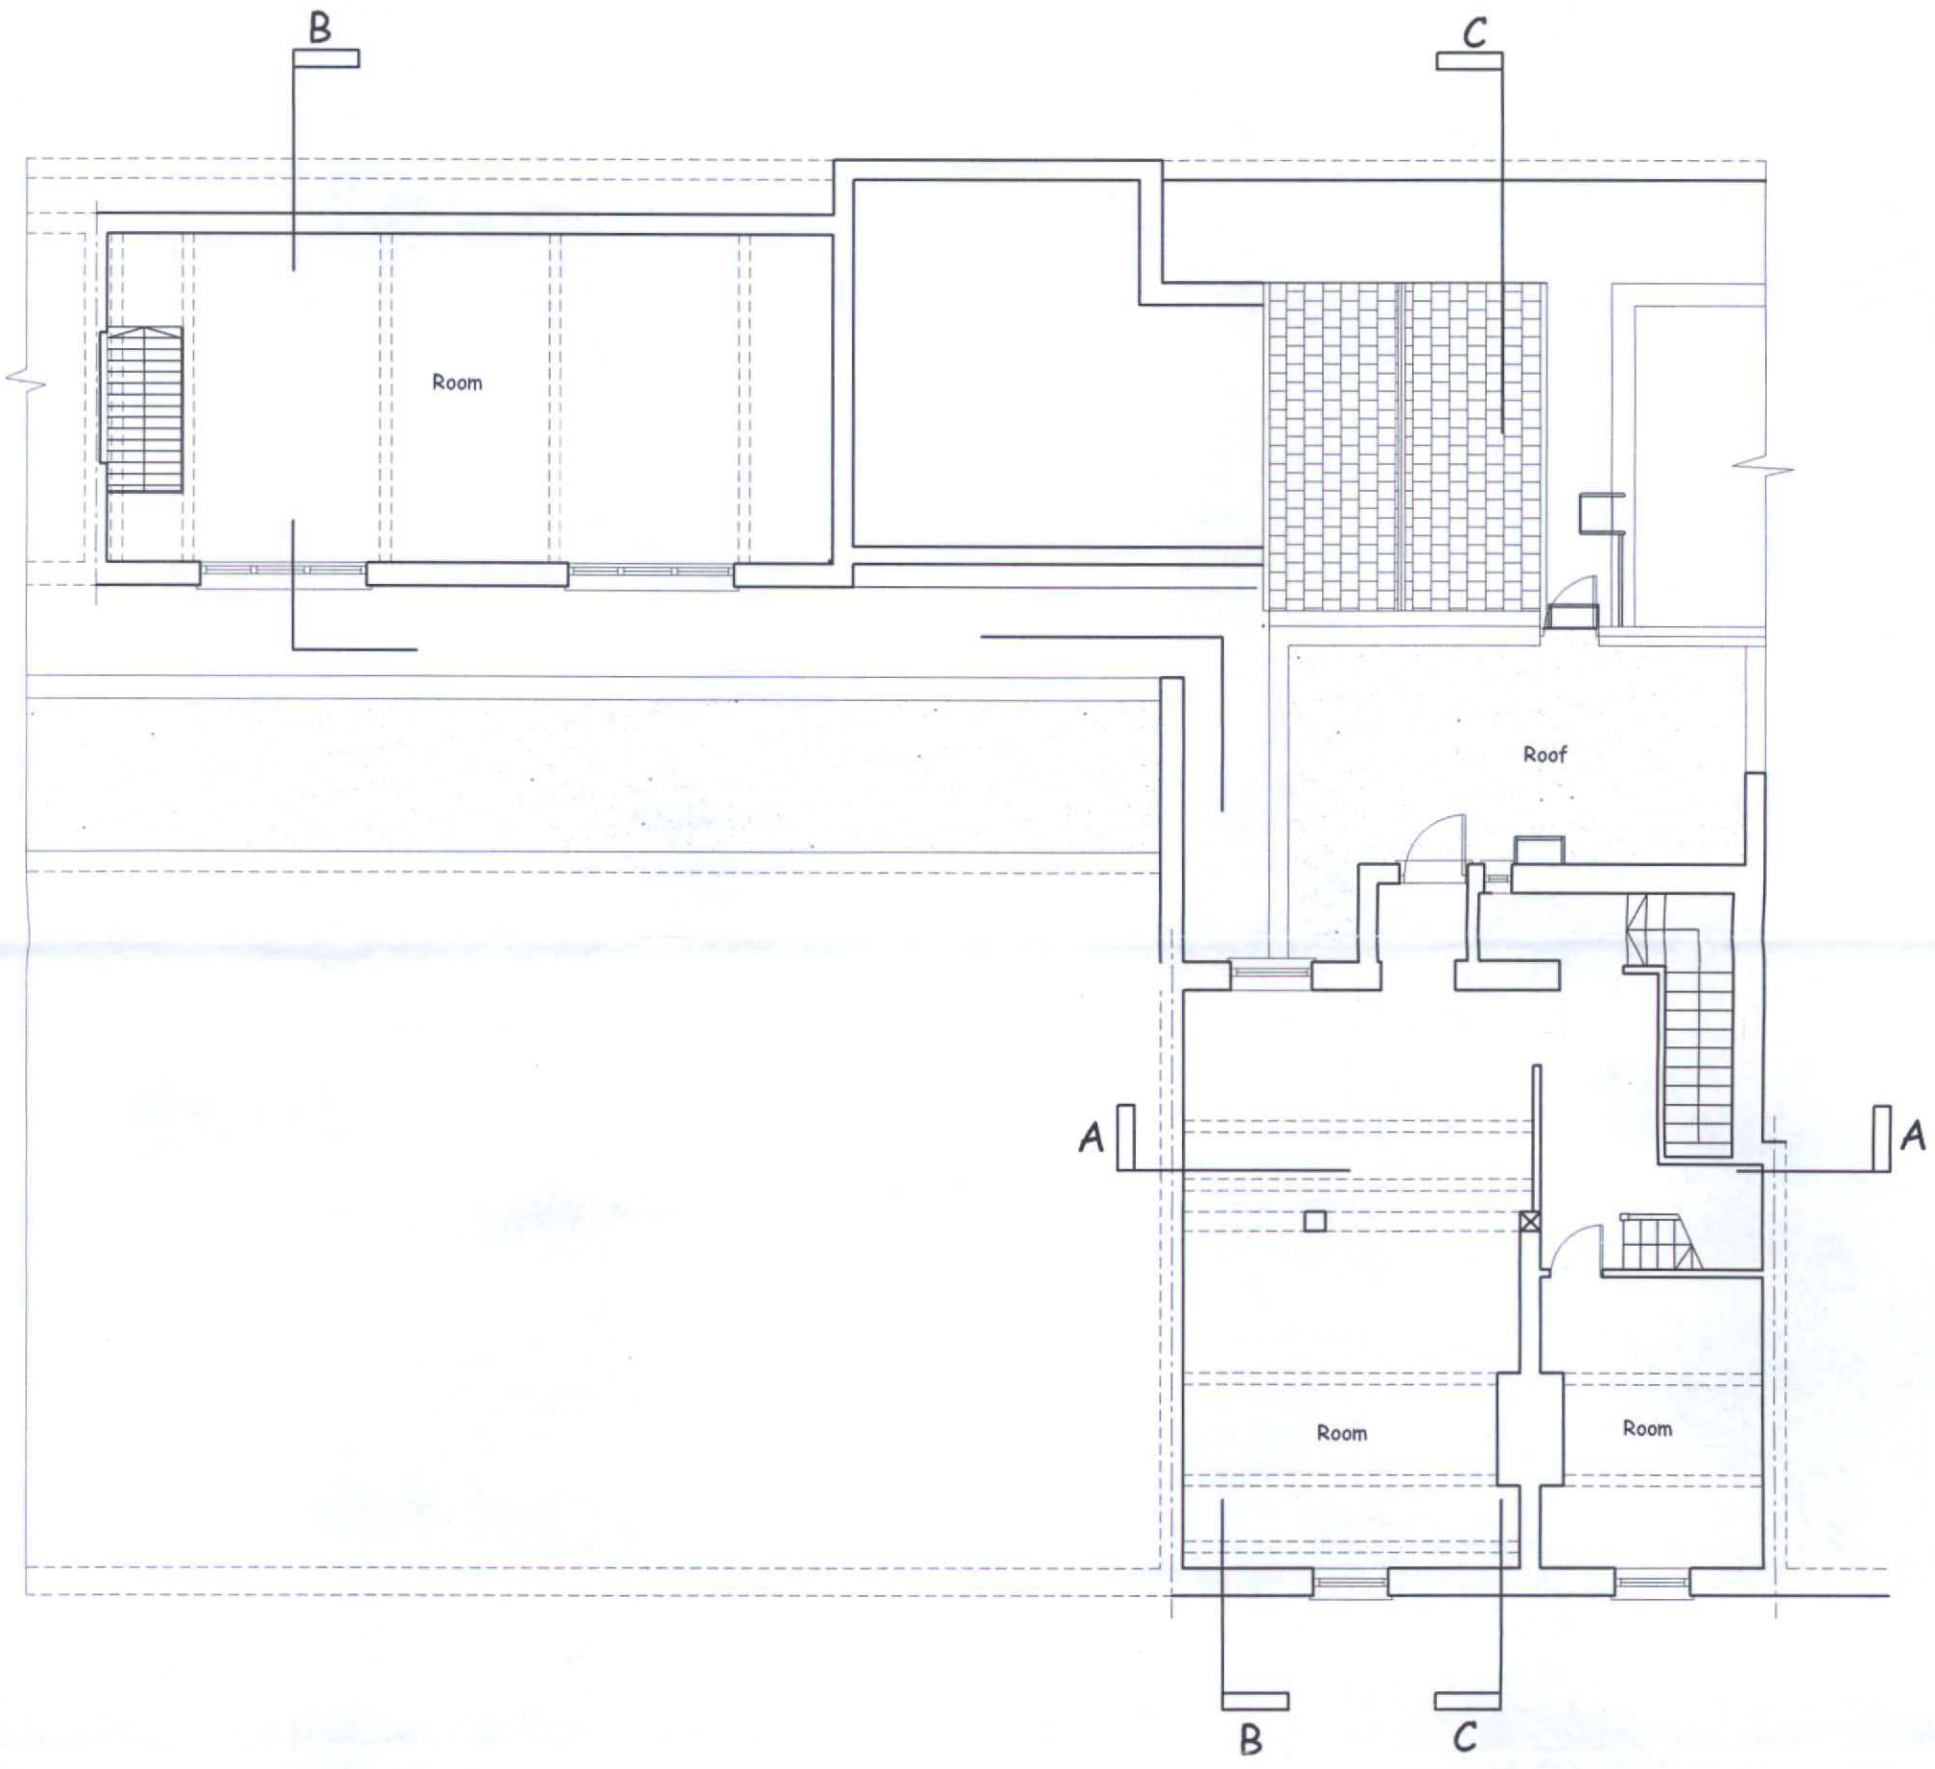

Project Proposed Upper Floor Rear Extension, Internal Modifications & Conversion to Form Ground Floor Saloon & Upper 2 Self-Contained Flats at 8 Montague Street, Worthing, West Sussex BN11 3HA	Sheet Title Existing First Floor Plan Revisions	Notes 1.	DRAWN BY I.P SCALE 1:100 Scale DATE October 2007 PROJECT NO. 8-10MS/P	Drawing No. 3 of 14

RIBO ASSOCIATES Ltd
Architects & Urban Designers
(Incorporating Austin & Associates, Established 1992)
Suite 35, Challenge House, 616 Mitcham Road
Croydon CR0 3AA
Tel: 02086836463, Fax: 020 8683 6441
Email: info@ribo.org.uk Web-Site: www.ribo.org.uk

BOROUGH OF WORTHING
DEPOSITED 23/10/07
WB/ 07/1317/FUL
P.P. OFFICE COPY
9022.2.0.28

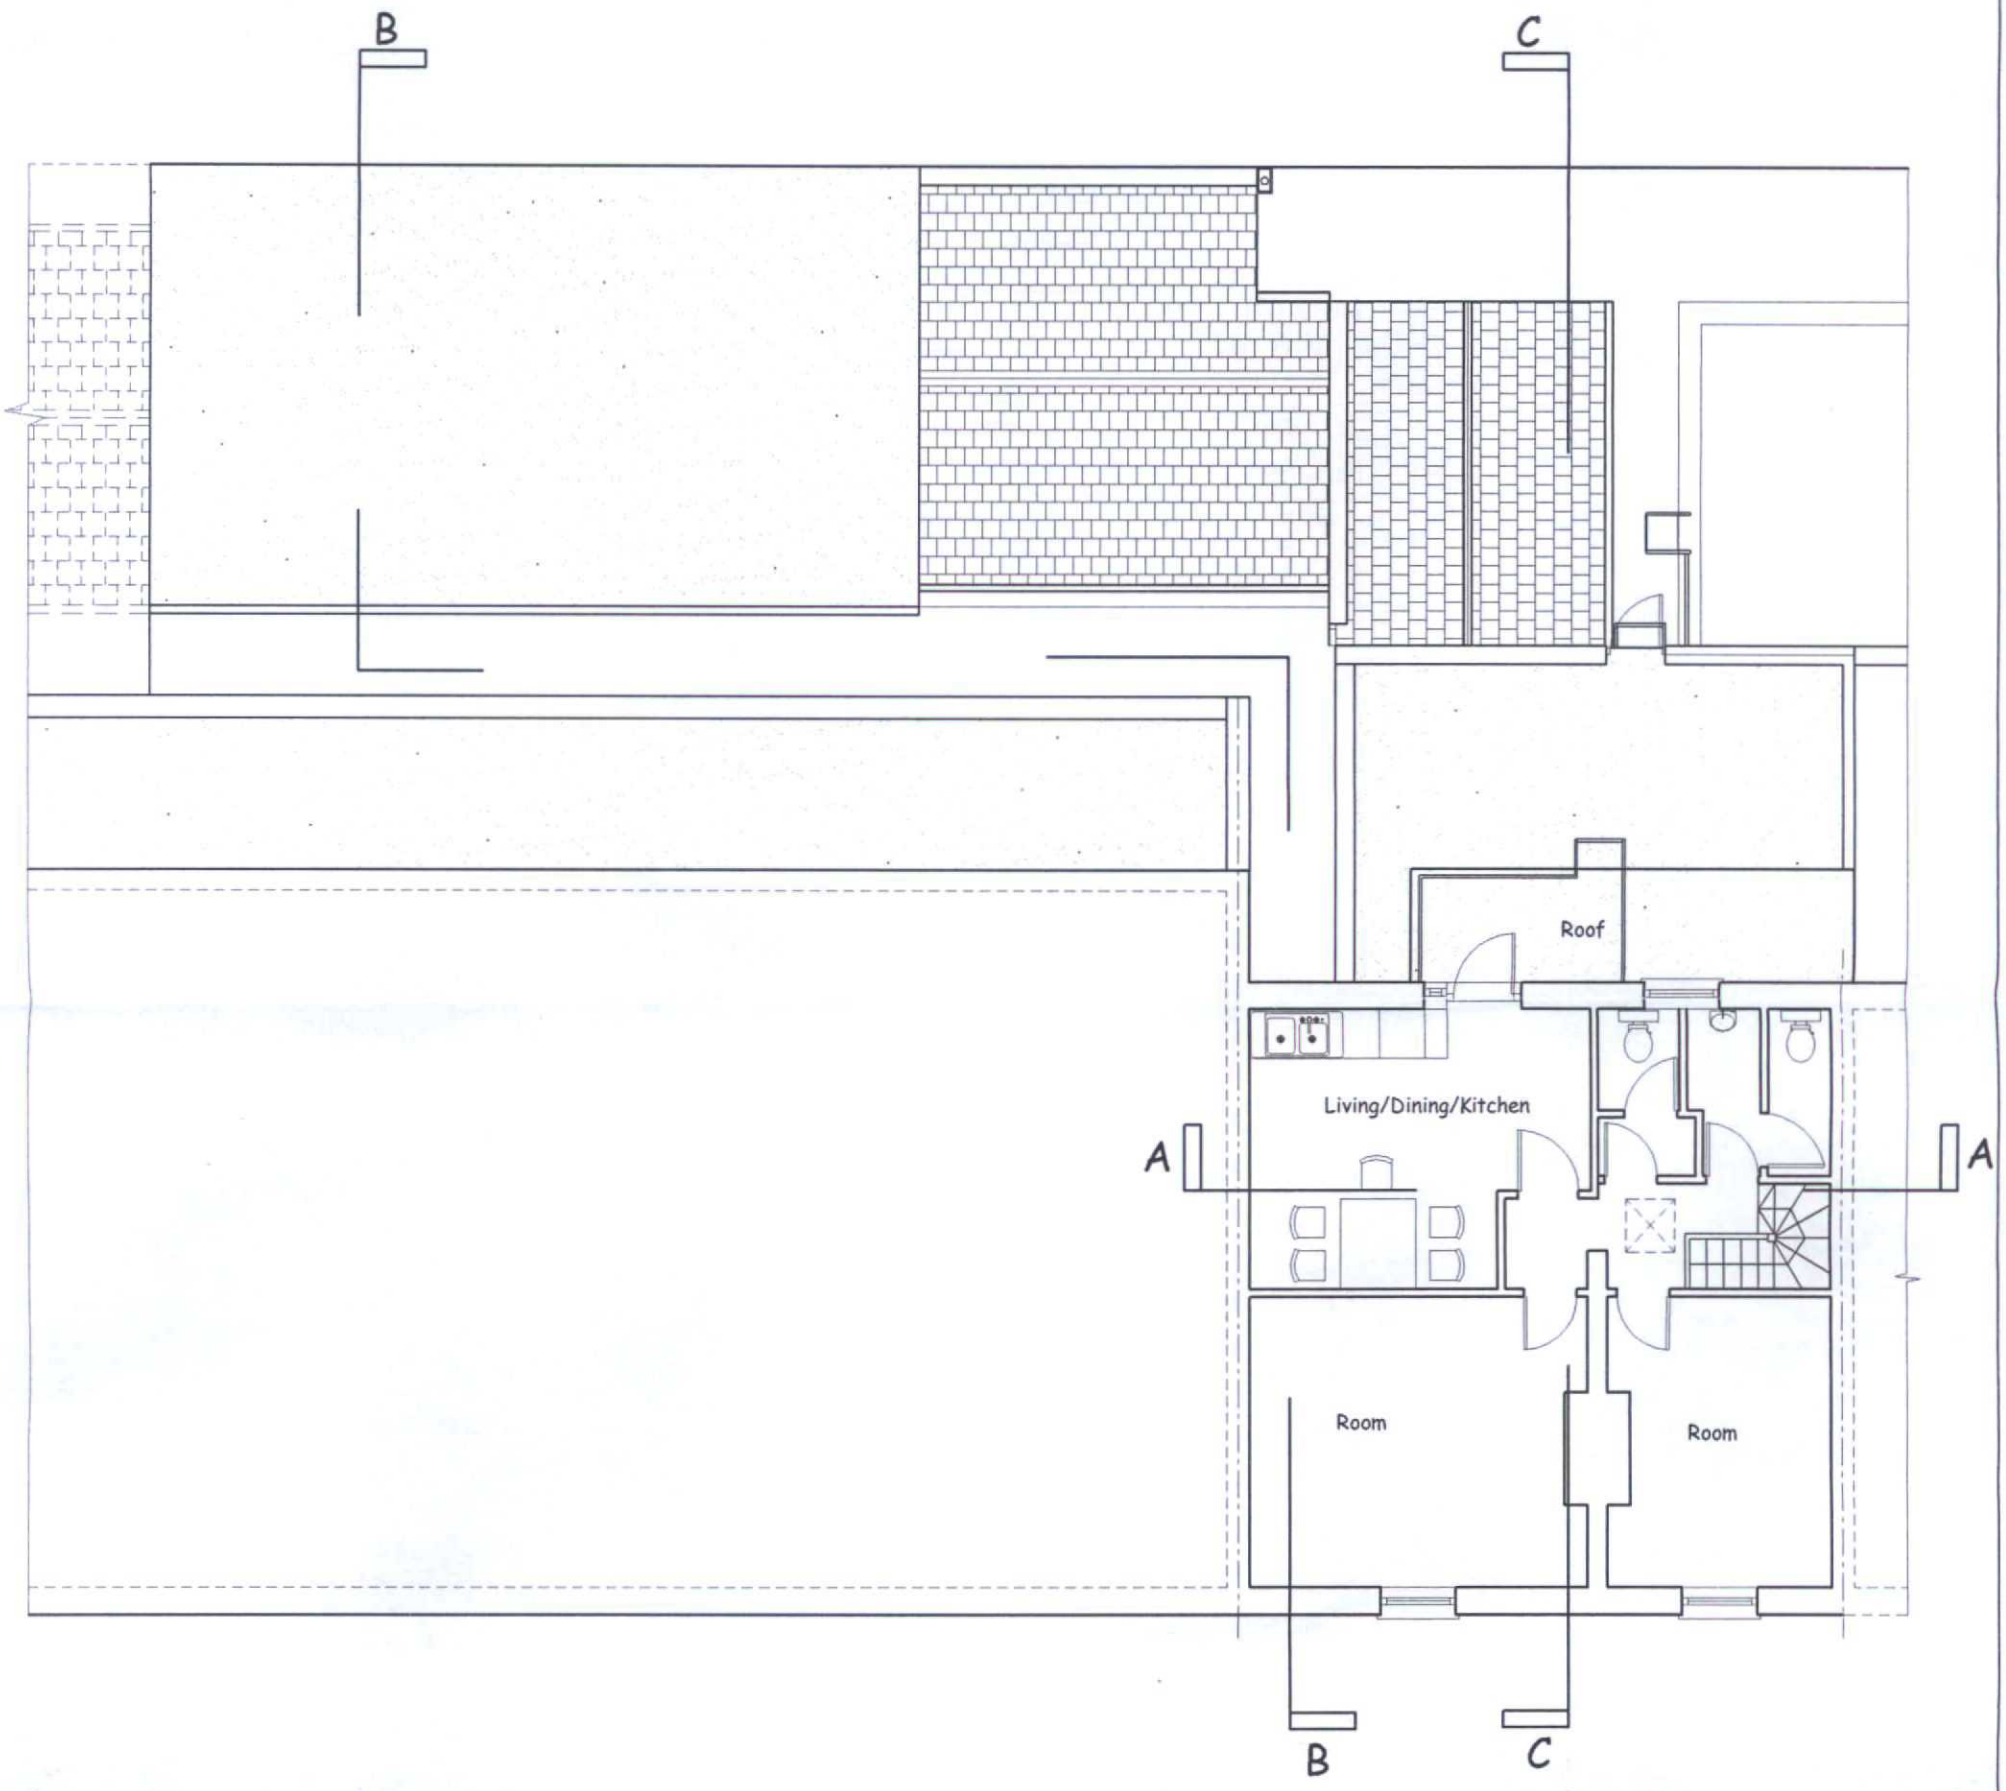

Project Proposed Upper Floor Rear Extension, Internal Modifications & Conversion to Form Ground Floor Saloon & Upper 2 Self-Contained Flats at 8 Montague Street, Worthing, West Sussex BN11 3HA	Sheet Title Existing Second Floor Plan	Notes	DRAWN BY I.P SCALE 1:100 Scale DATE October 2007 PROJECT NO. 8-10MS/P	RIBO ASSOCIATES Ltd Architects & Urban Designers (Incorporating Austin & Associates, Established 1992) Suite 35, Challenge House, 616 Mitcham Road Croydon CR0 3AA Tel: 02086836463, Fax: 020 8683 6441 Email: info@ribo.org.uk Web-Site: www.ribo.org.uk	Drawing No. 4 of 14
	Revisions				

BOROUGH OF WORTHING
DEPOSITED 23/10/07
TP. REF. No. WB/ 07/
T.P. OFFICE COPY
28.02.2006



Photos showing front elevation

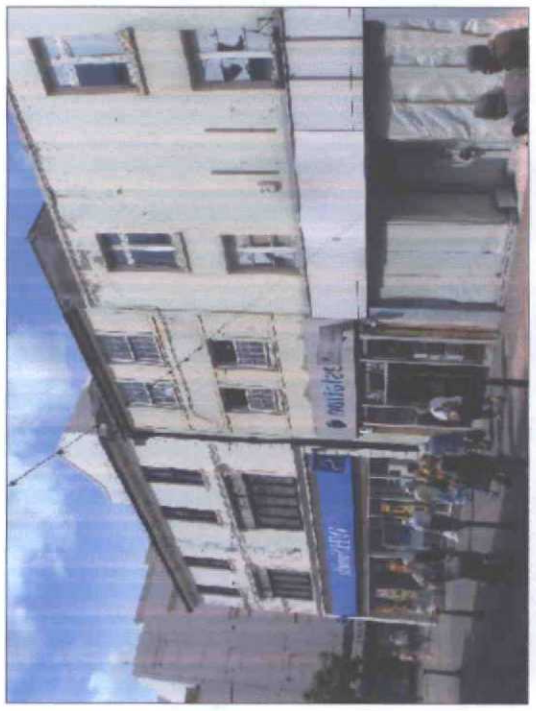





Photos showing alleyway

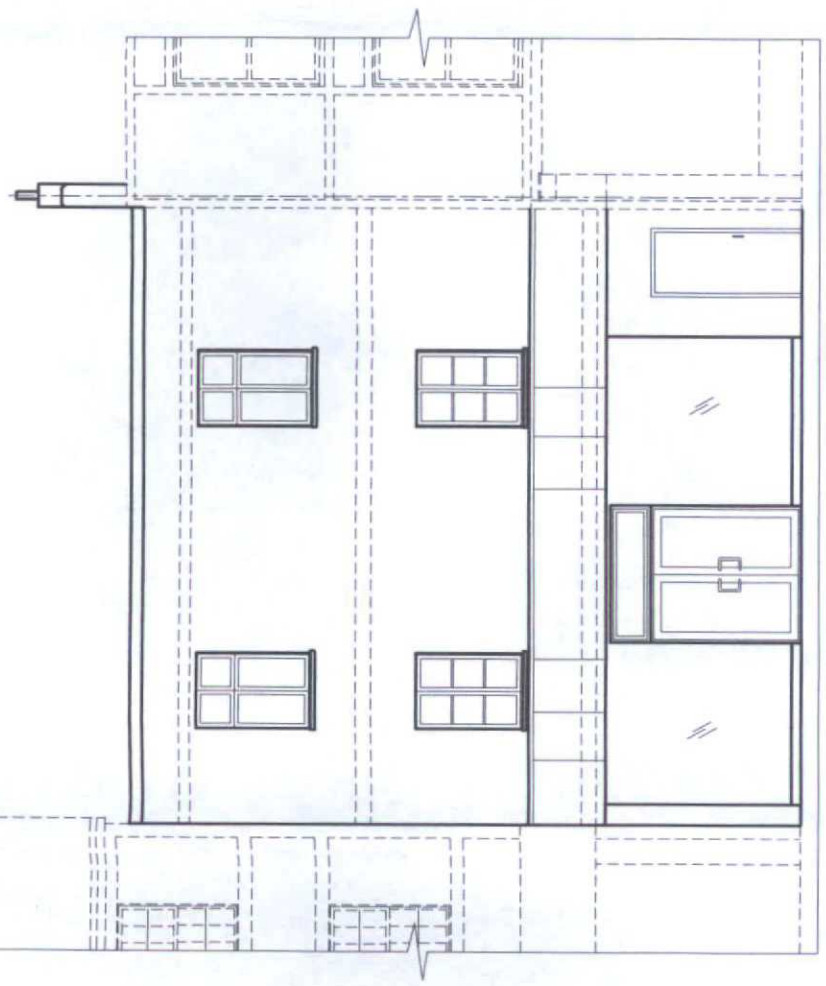

Existing Front Elevation

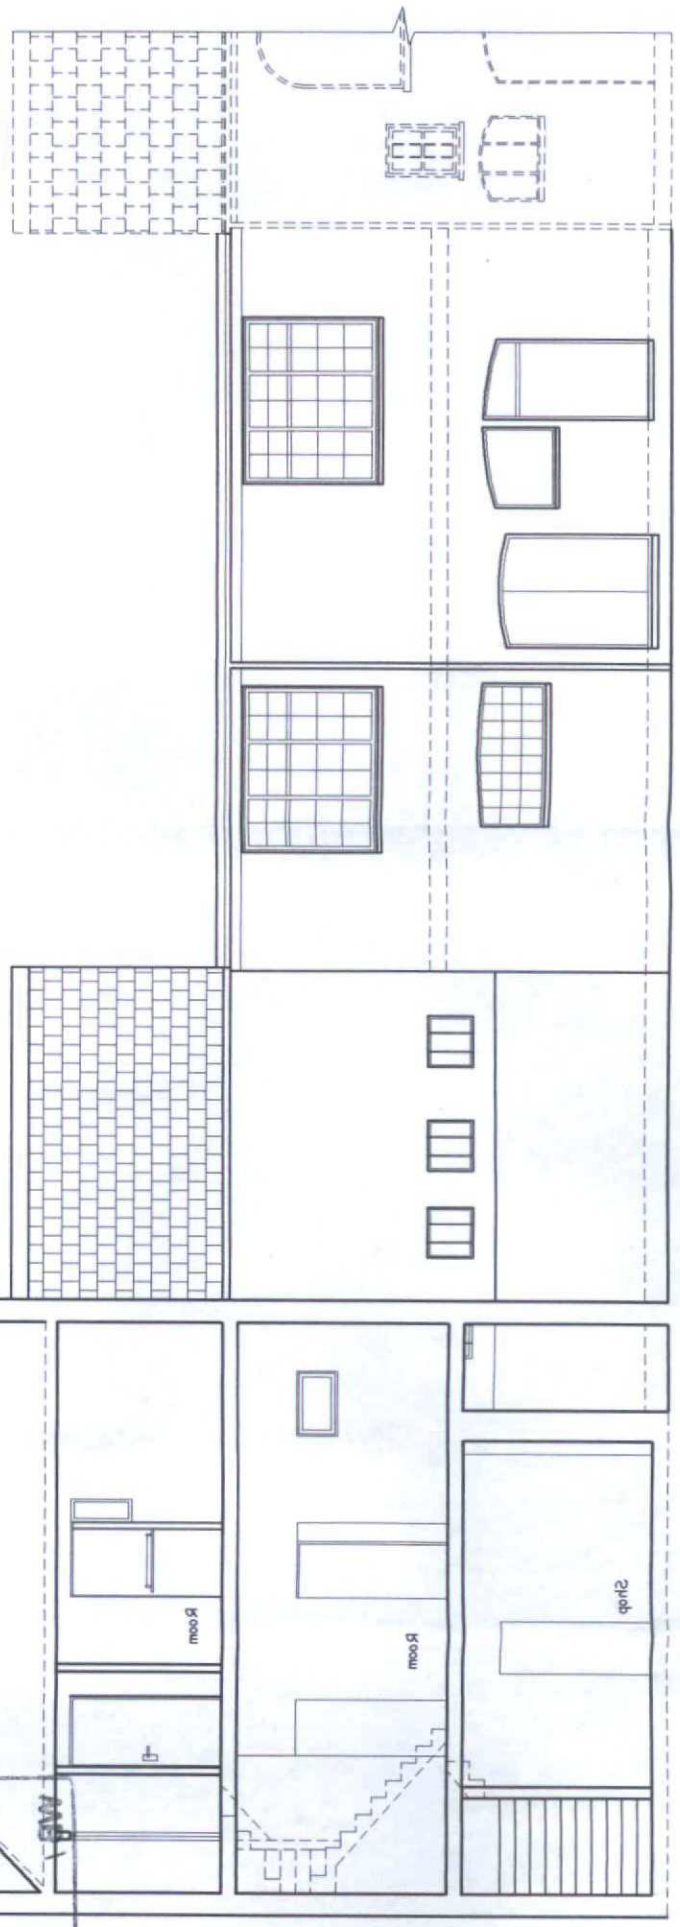

Existing Sectional Elevation A-A

Project	Proposed Upper Floor Rear Extension, Internal Modifications & Conversion to Form Ground Floor Saloon & Upper 2 Self-Contained Flats at 8 Montague Street, Worthing, West Sussex BN11 3HA
Sheet Title	Existing Front & Sectional Elevation
Revisions	
Notes	
DRAWN BY	I.P
SCALE	1:100 Scale
DATE	October 2007
PROJECT NO.	8-10MS/P
Drawing No.	5 of 14

RIBO ASSOCIATES Ltd
Architects & Urban Designers
(Incorporating Austin & Associates, Established 1992)
Suite 35, Challenge House, 616 Mitcham Road
Croydon CR0 3AA
Tel: 02086836463, Fax: 020 8683 6441
Email: info@ribo.org.uk Web-Site: www.ribo.org.uk

DEPOSITED
BROUGHT TO PLANNING
THE OFFICE No.
Wed
2007
COPY OFFICE P.P.

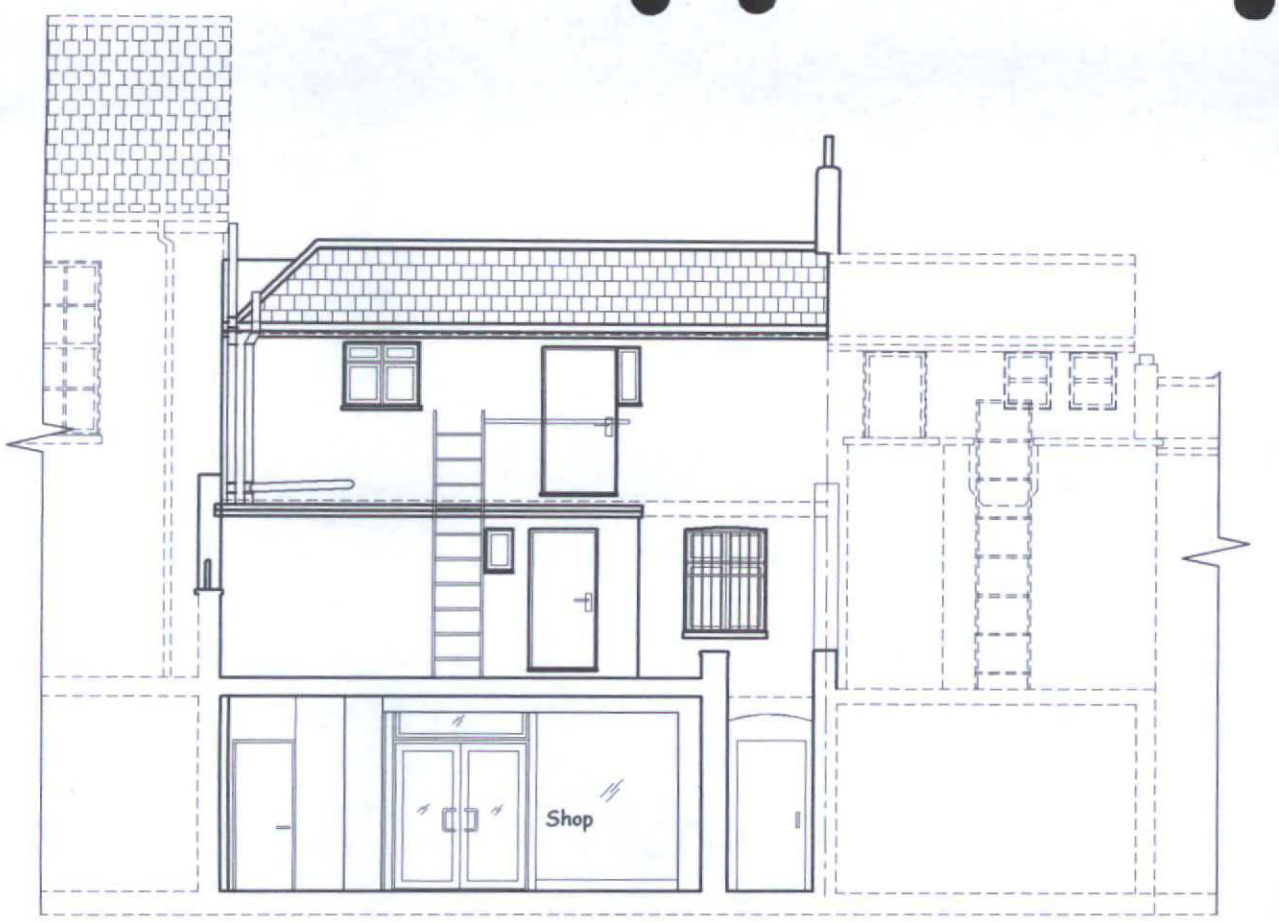

Existing Rear Sectional Elevation







Photos showing rear elevation



Photos showing alleyway



Photos showing first floor rear roof

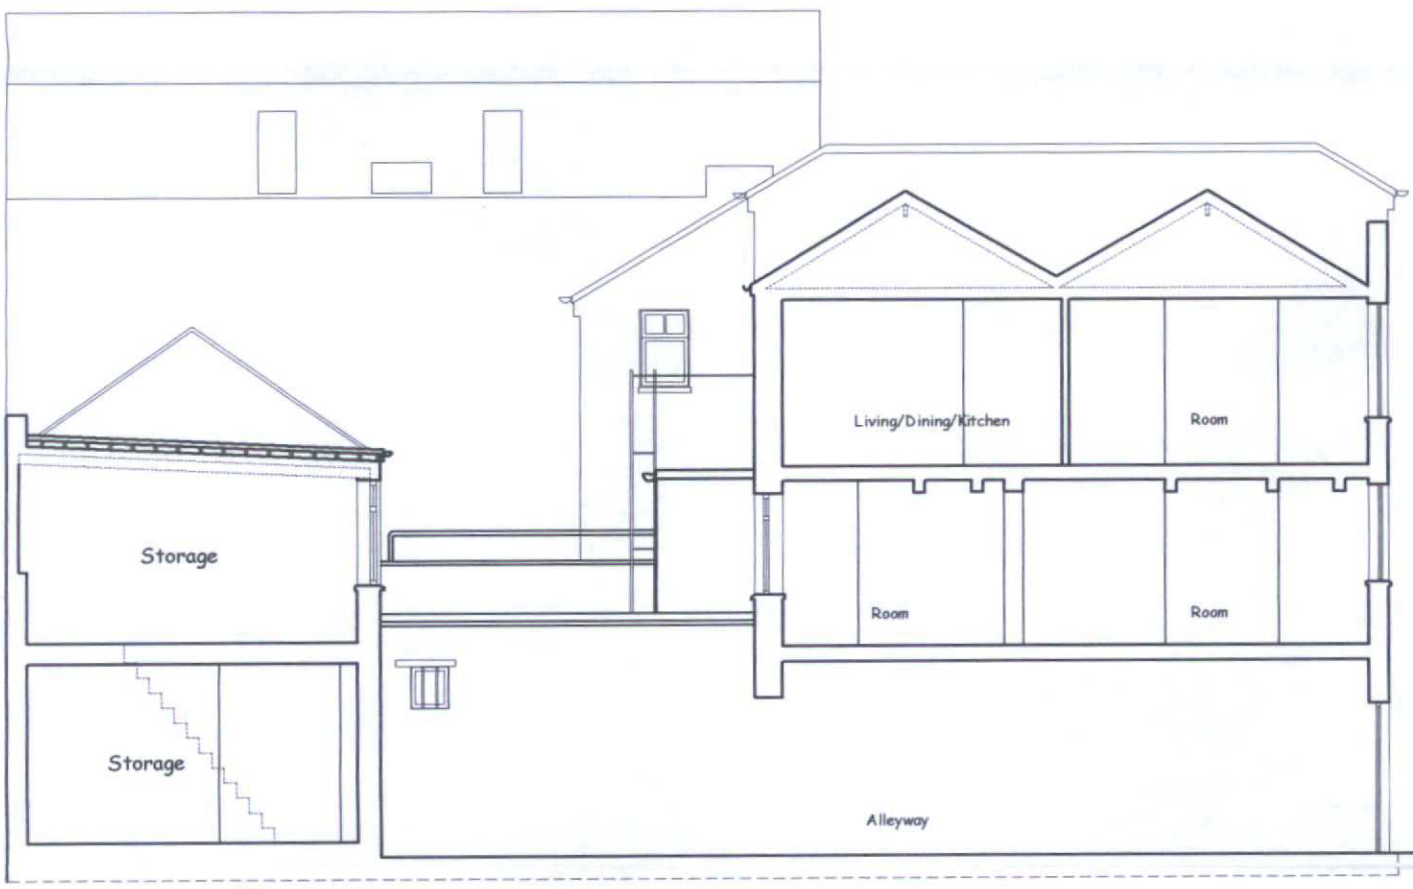

Existing Section B-B



Photos showing alleyway

BOROUGH OF WORTHING
DEPOSITED 23/10/07
T.P. OFFICE COPY
28.02.2006

Project: Proposed Upper Floor Rear Extension, Internal Modifications & Conversion to Form Ground Floor Saloon & Upper 2 Self-Contained Flats at 8 Montague Street, Worthing, West Sussex BN11 3HA	Sheet Title: Existing Sections A-A & B-B	Notes: MB/ 97/ T.P. App. No. 1377/07	DRAWN BY: I.P SCALE: 1:100 Scale DATE: October 2007 PROJECT NO.: 8/10M.S-P	RIBO ASSOCIATES Ltd Architects & Urban Designers (Incorporating Austin & Associates, Established 1992) Suite 35, Challenge House, 616 Mitcham Road Croydon CR0 3AA Tel: 02086836463, Fax: 020 8683 6441 Email: info@ribo.org.uk Web-Site: www.ribo.org.uk

Revisions

Drawing No. 6 of 14

Montague Street

Pavement

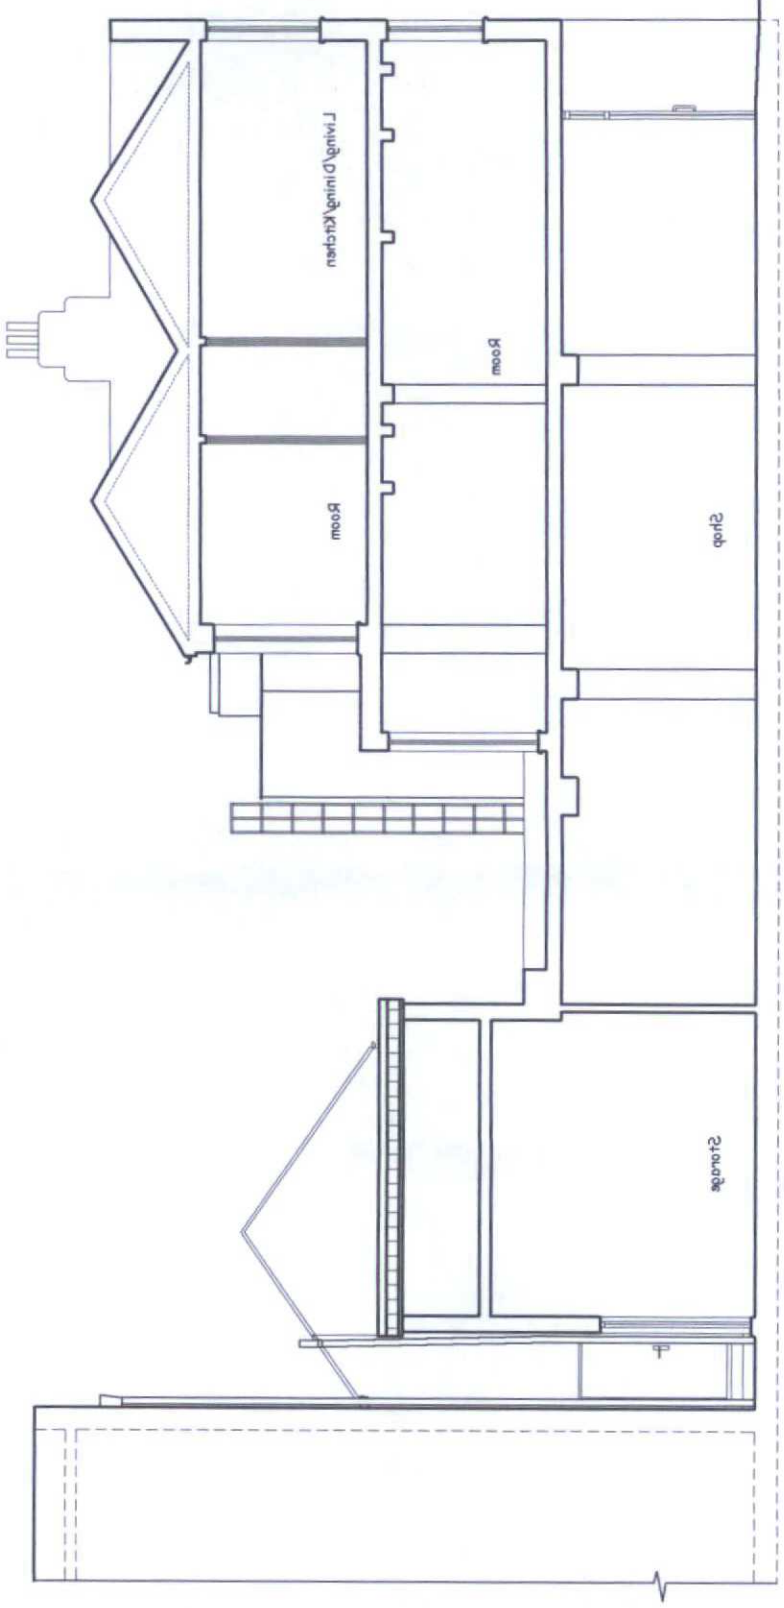

Existing Section C-C







Photos showing rear part of building

Project

Proposed Upper Floor Rear Extension, Internal Modifications & Conversion to Form Ground Floor Saloon & Upper 2 Self-Contained Flats at 8 Montague Street, Worthing, West Sussex BN11 3HA

Sheet Title

Existing Section C-C

Revisions

Notes

DRAWN BY I.P

SCALE 1:100 Scale

DATE October 2007

PROJECT NO. 8-10MS/P

RIBO ASSOCIATES Ltd

Architects & Urban Designers

(Incorporating Austin & Associates, Established 1992)

Suite 35, Challenge House, 616 Mitcham Road Croydon CR0 3AA

Tel: 02086836463, Fax: 020 8683 6461

Email: info@ribo.org.uk Web-Site: www.ribo.org.uk

Drawing No. 7

of 14

RIBO ASSOCIATES LTD DEPOSITED DRAWING

W.B.C. 1 of 1

T.P. OFFICE COPY

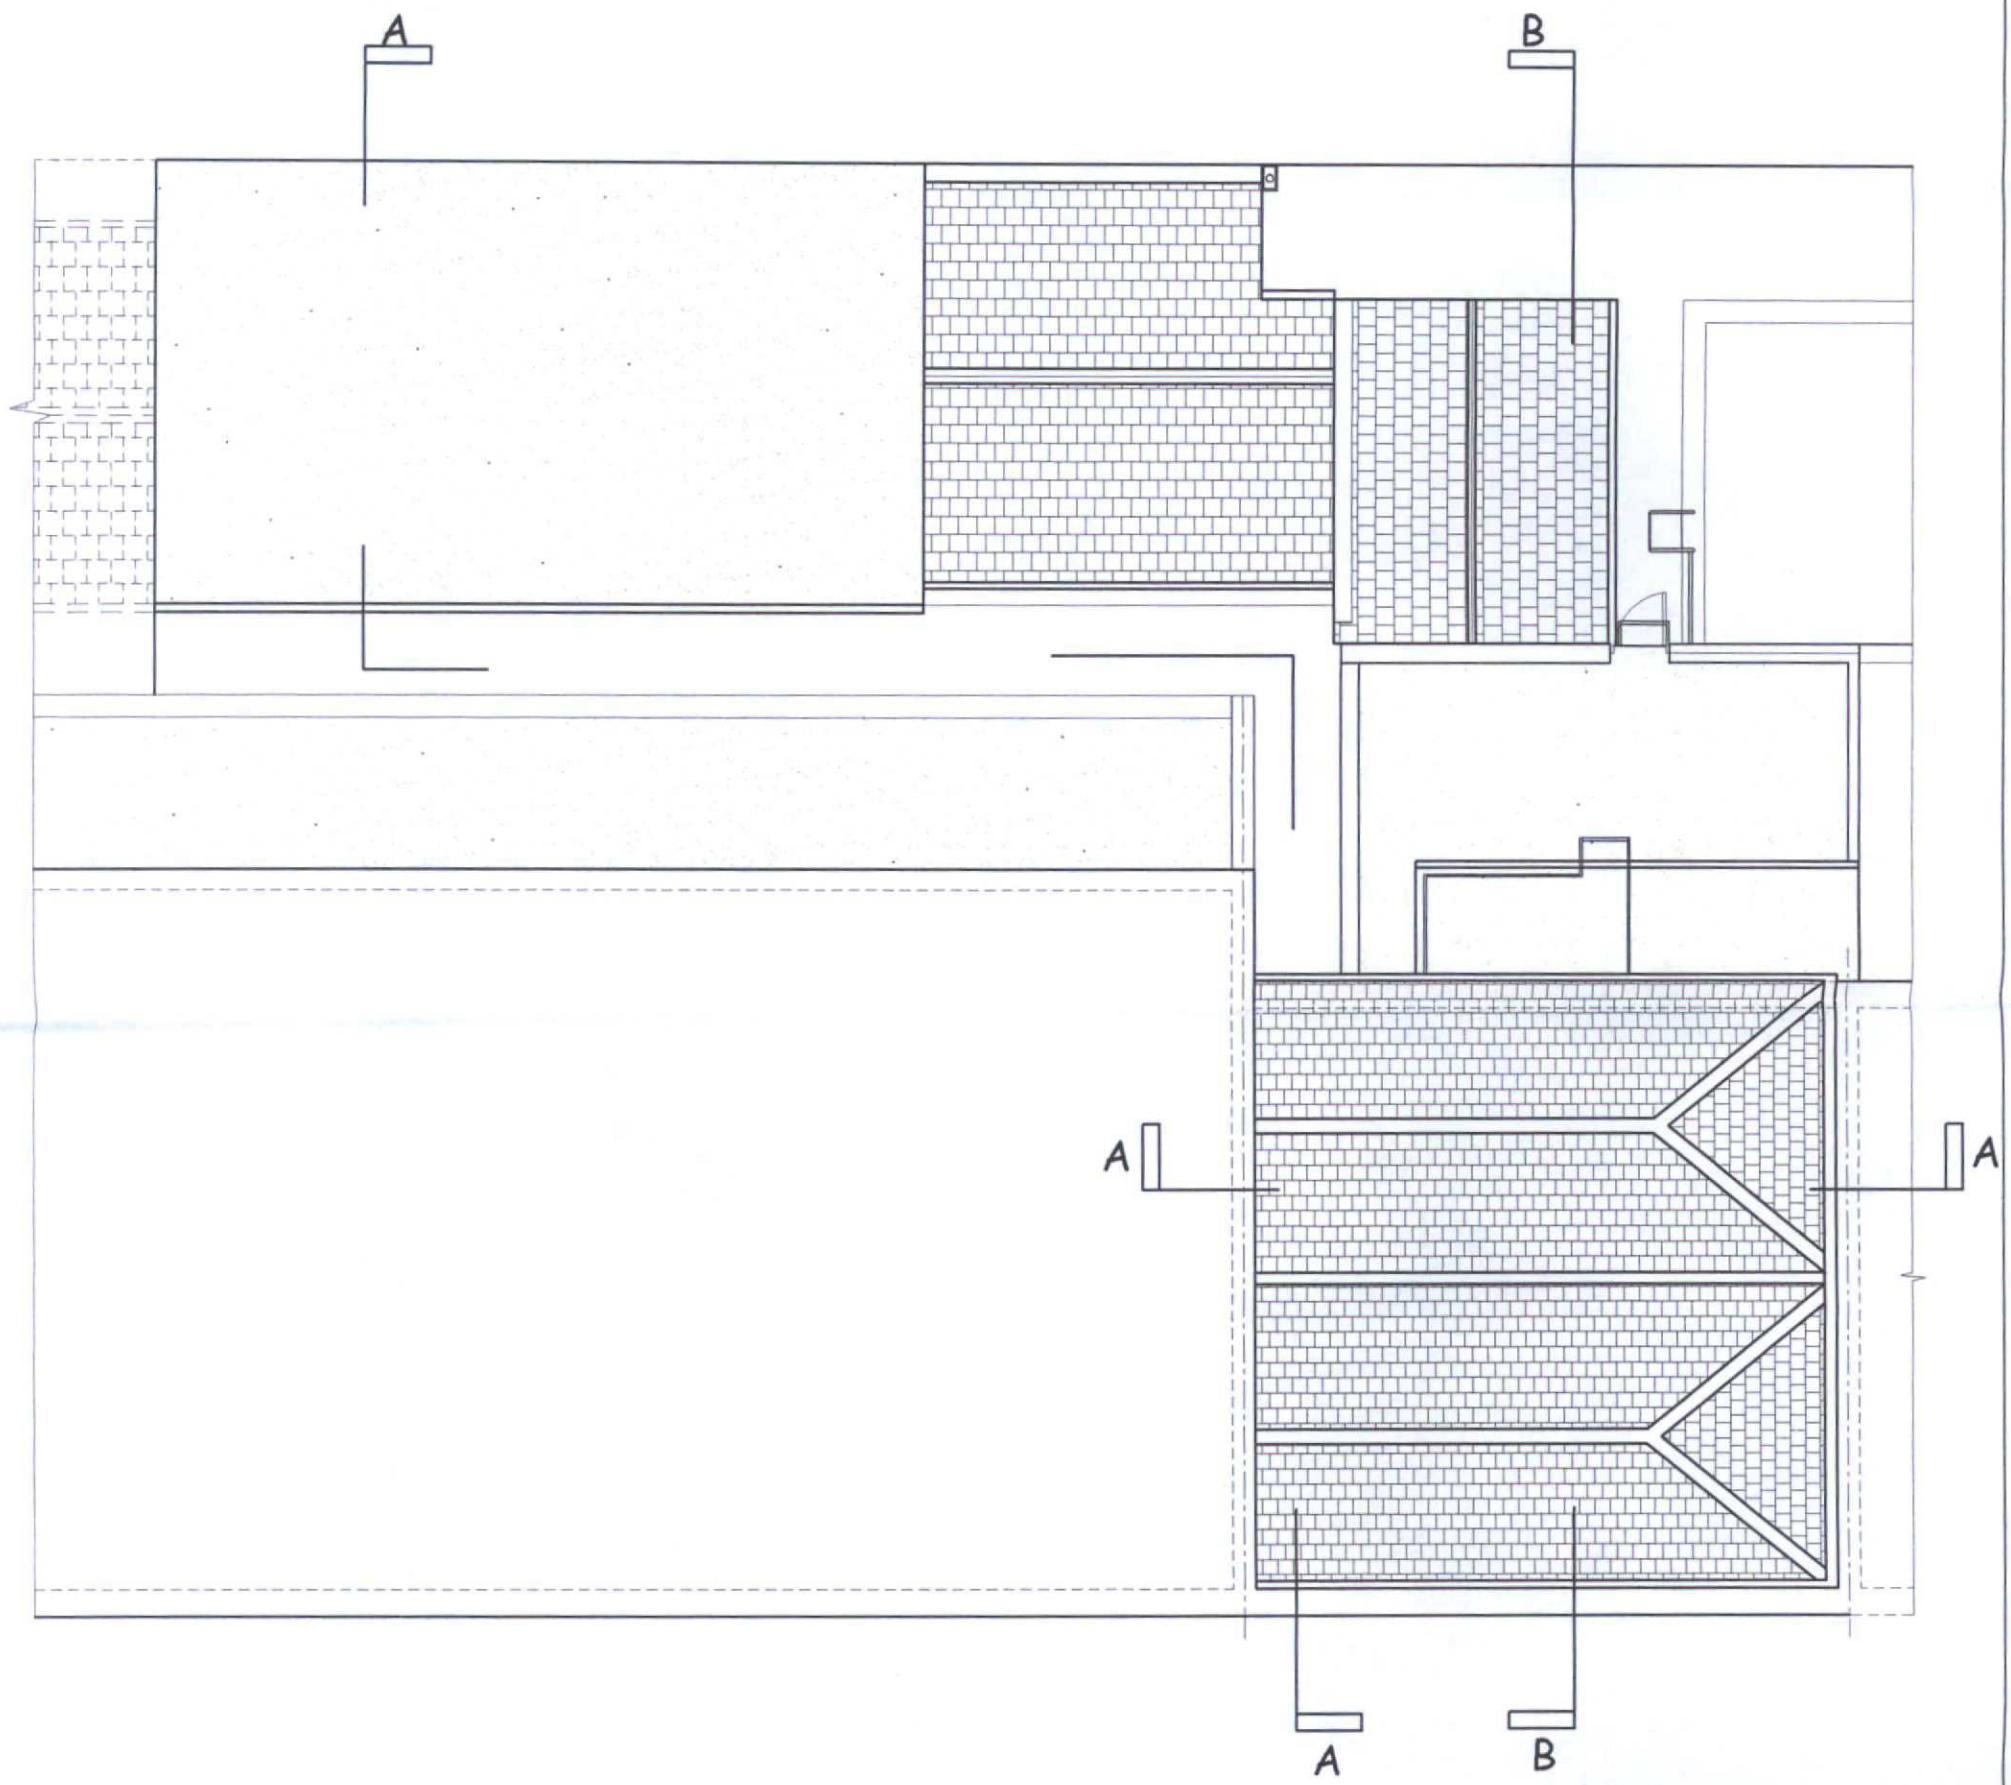

Existing Roof Plan

WORTHING BOROUGH COUNCIL
10 DEC 2007
APPLICATIONS
DEPOSITED PLANS
BOROUGH OF WORTHING
Ref. No. 23/1917/FUL
T.P. OFFICE COPY

Project Proposed Upper Floor Rear Extension, Internal Modifications & Conversion to Form Ground Floor Saloon & Upper 2 Self-Contained Flats at 8 Montague Street, Worthing, West Sussex BN11 3HA	Sheet Title Existing Roof Plan Revisions	Notes	DRAWN BY I.P SCALE 1:100 Scale DATE October 2007 PROJECT NO. 8-10MS/P	RIBO ASSOCIATES Ltd Architects & Urban Designers (Incorporating Austin & Associates, Established 1992) Suite 35, Challenge House, 616 Mitcham Road Croydon CR0 3AA Tel: 02086836463, Fax: 020 8683 6441 Email: info@ribo.org.uk Web-Site: www.ribo.org.uk	Drawing No. 8 of 14

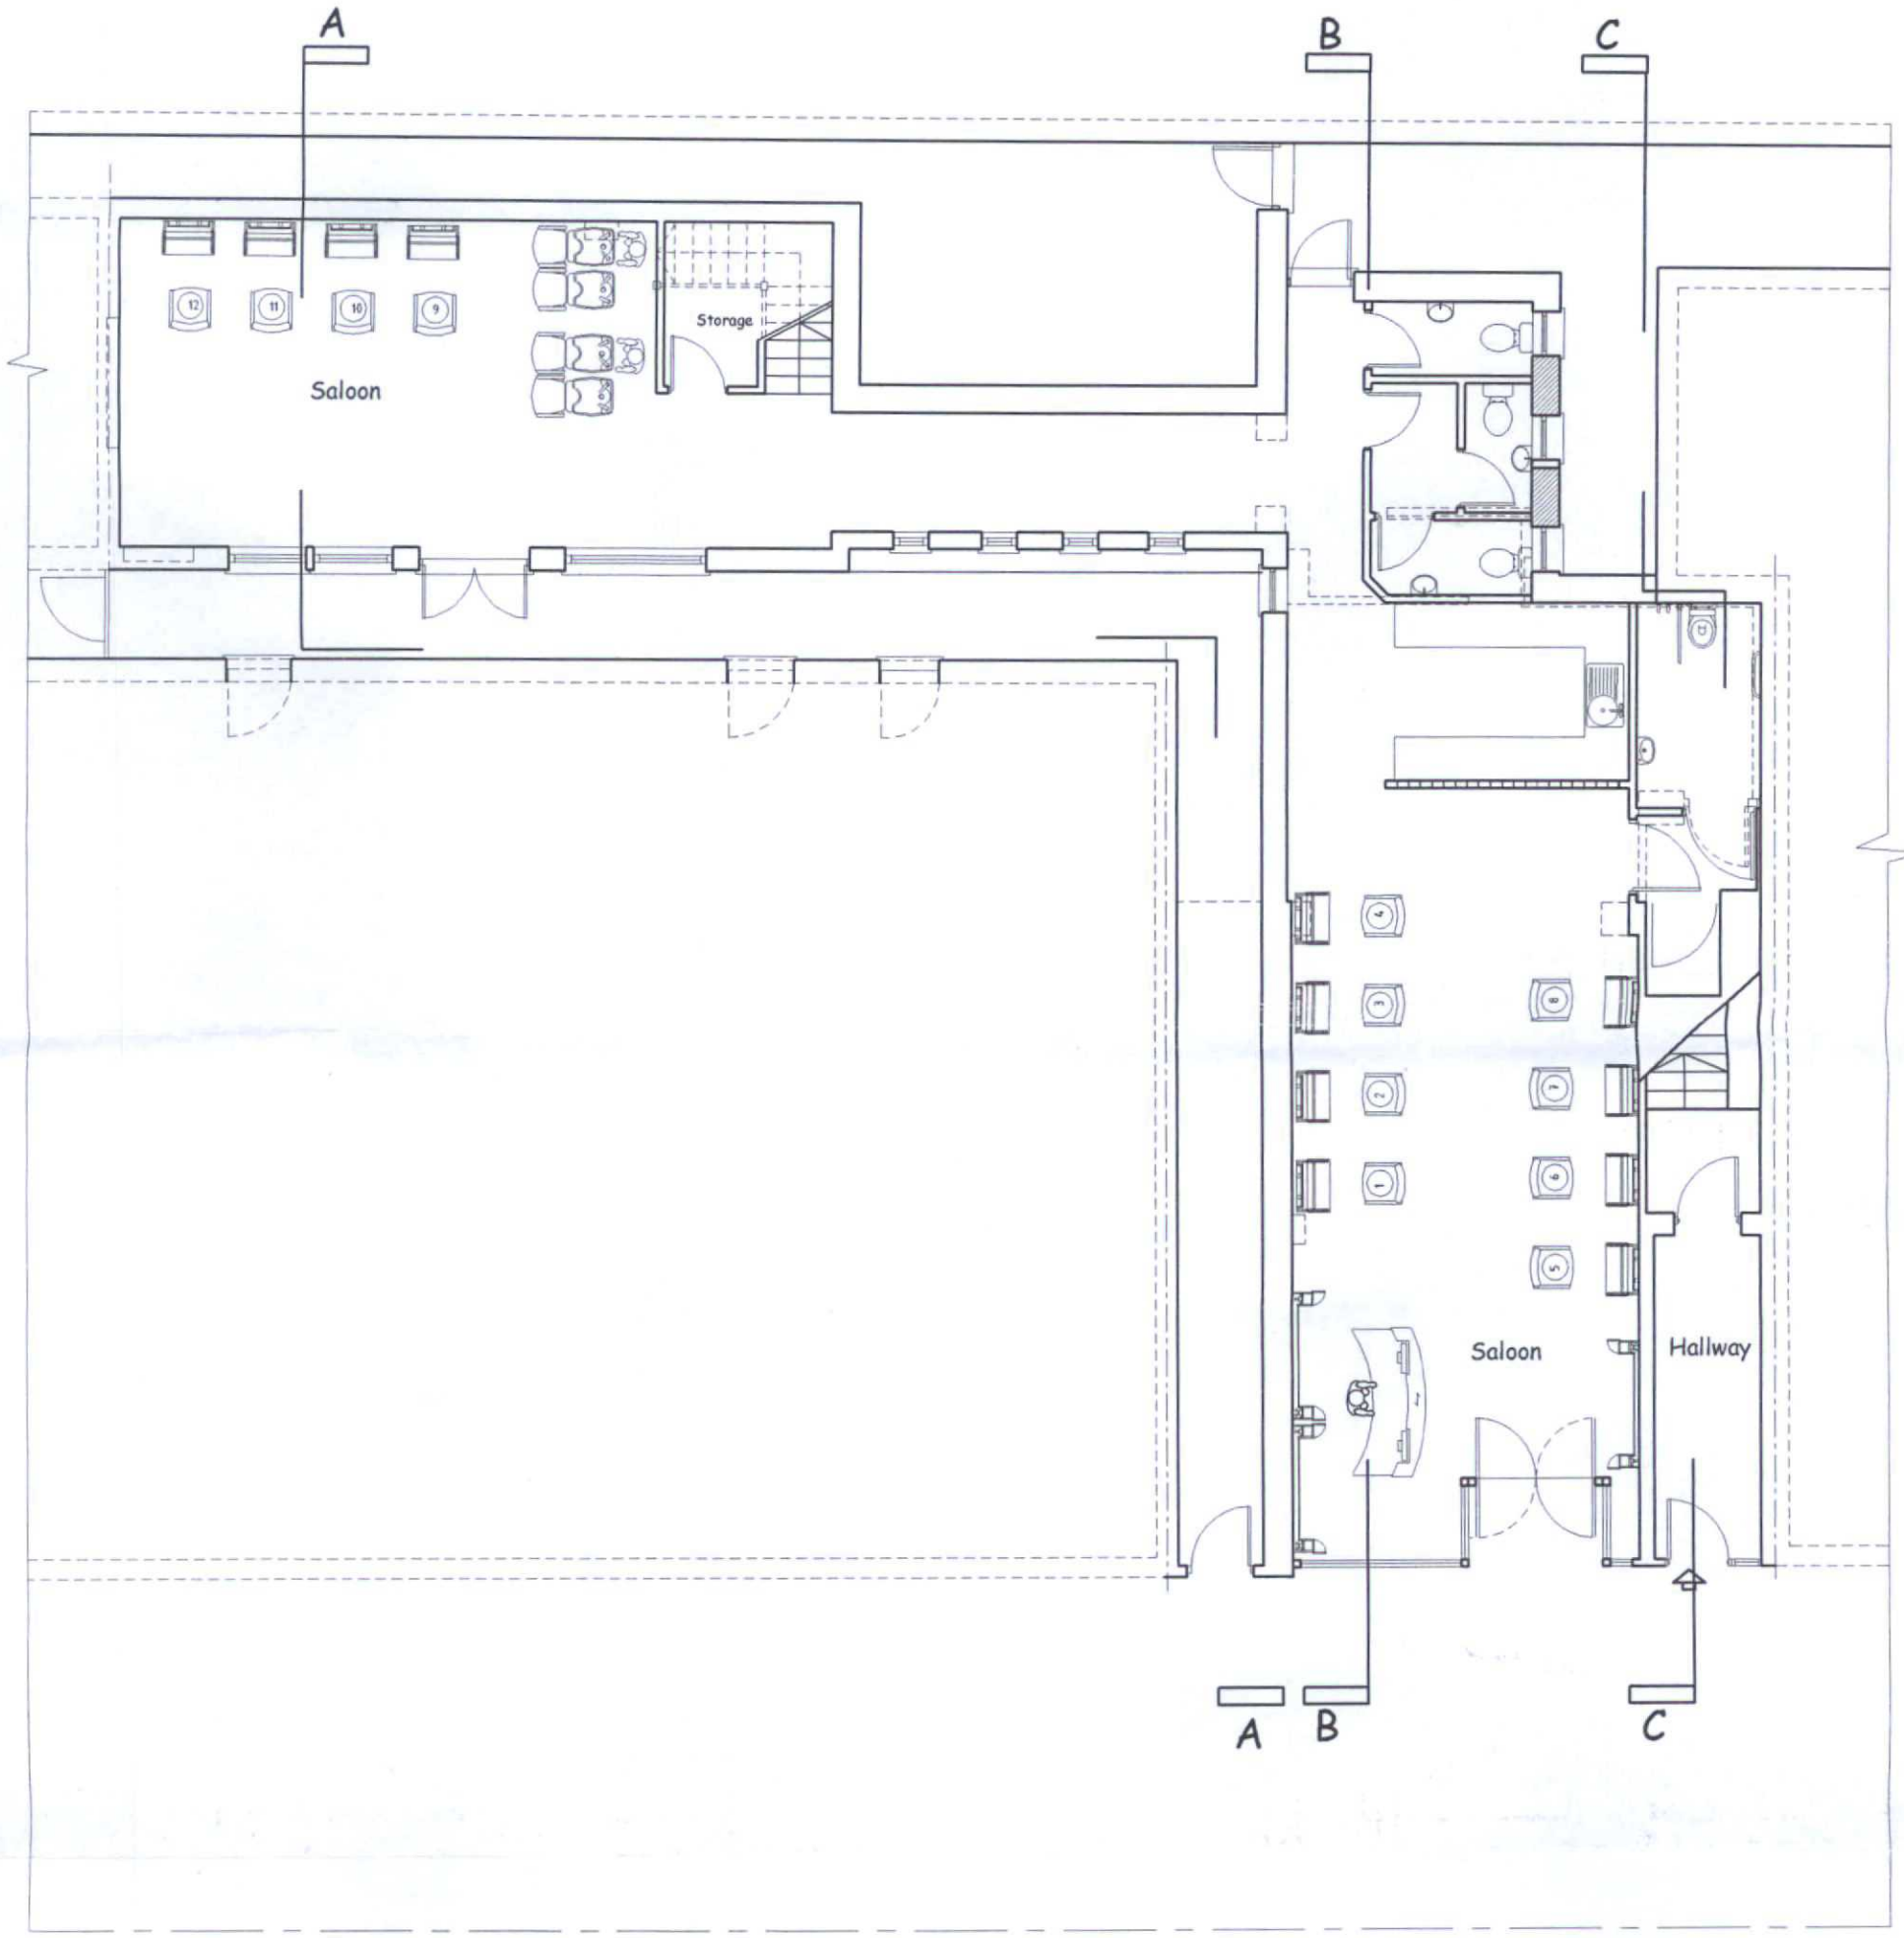

MONTAGUE STREET

WORTHING BOROUGH COUNCIL
CONSENT GRANTED SUBJECT TO CONDITIONS
10 DEC 2007

WB/ 07/1317/FUL
DEPOSITED 23/10/07
TP/ No.
BOROUGH OF WORTHING

Project: Proposed Upper Floor Rear Extension, Internal Modifications & Conversion to Form Ground Floor Saloon & Upper 2 Self-Contained Flats at 8 Montague Street, Worthing, West Sussex BN11 3HA	Sheet Title: Proposed Ground Floor Plan	Notes	DRAWN BY: I.P	RIBO ASSOCIATES Ltd Architects & Urban Designers (Incorporating Austin & Associates, Established 1992) Suite 35, Challenge House, 616 Mitcham Road Croydon CR0 3AA Tel: 02086836463, Fax: 020 8683 6441 Email: info@ribo.org.uk Web-Site: www.ribo.org.uk
	Revisions		SCALE: 1:100 Scale	
			DATE: October 2007	
			PROJECT NO.: 8-10MS/P	

Drawing No. 9 of 14

T.P. OFFICE COPY

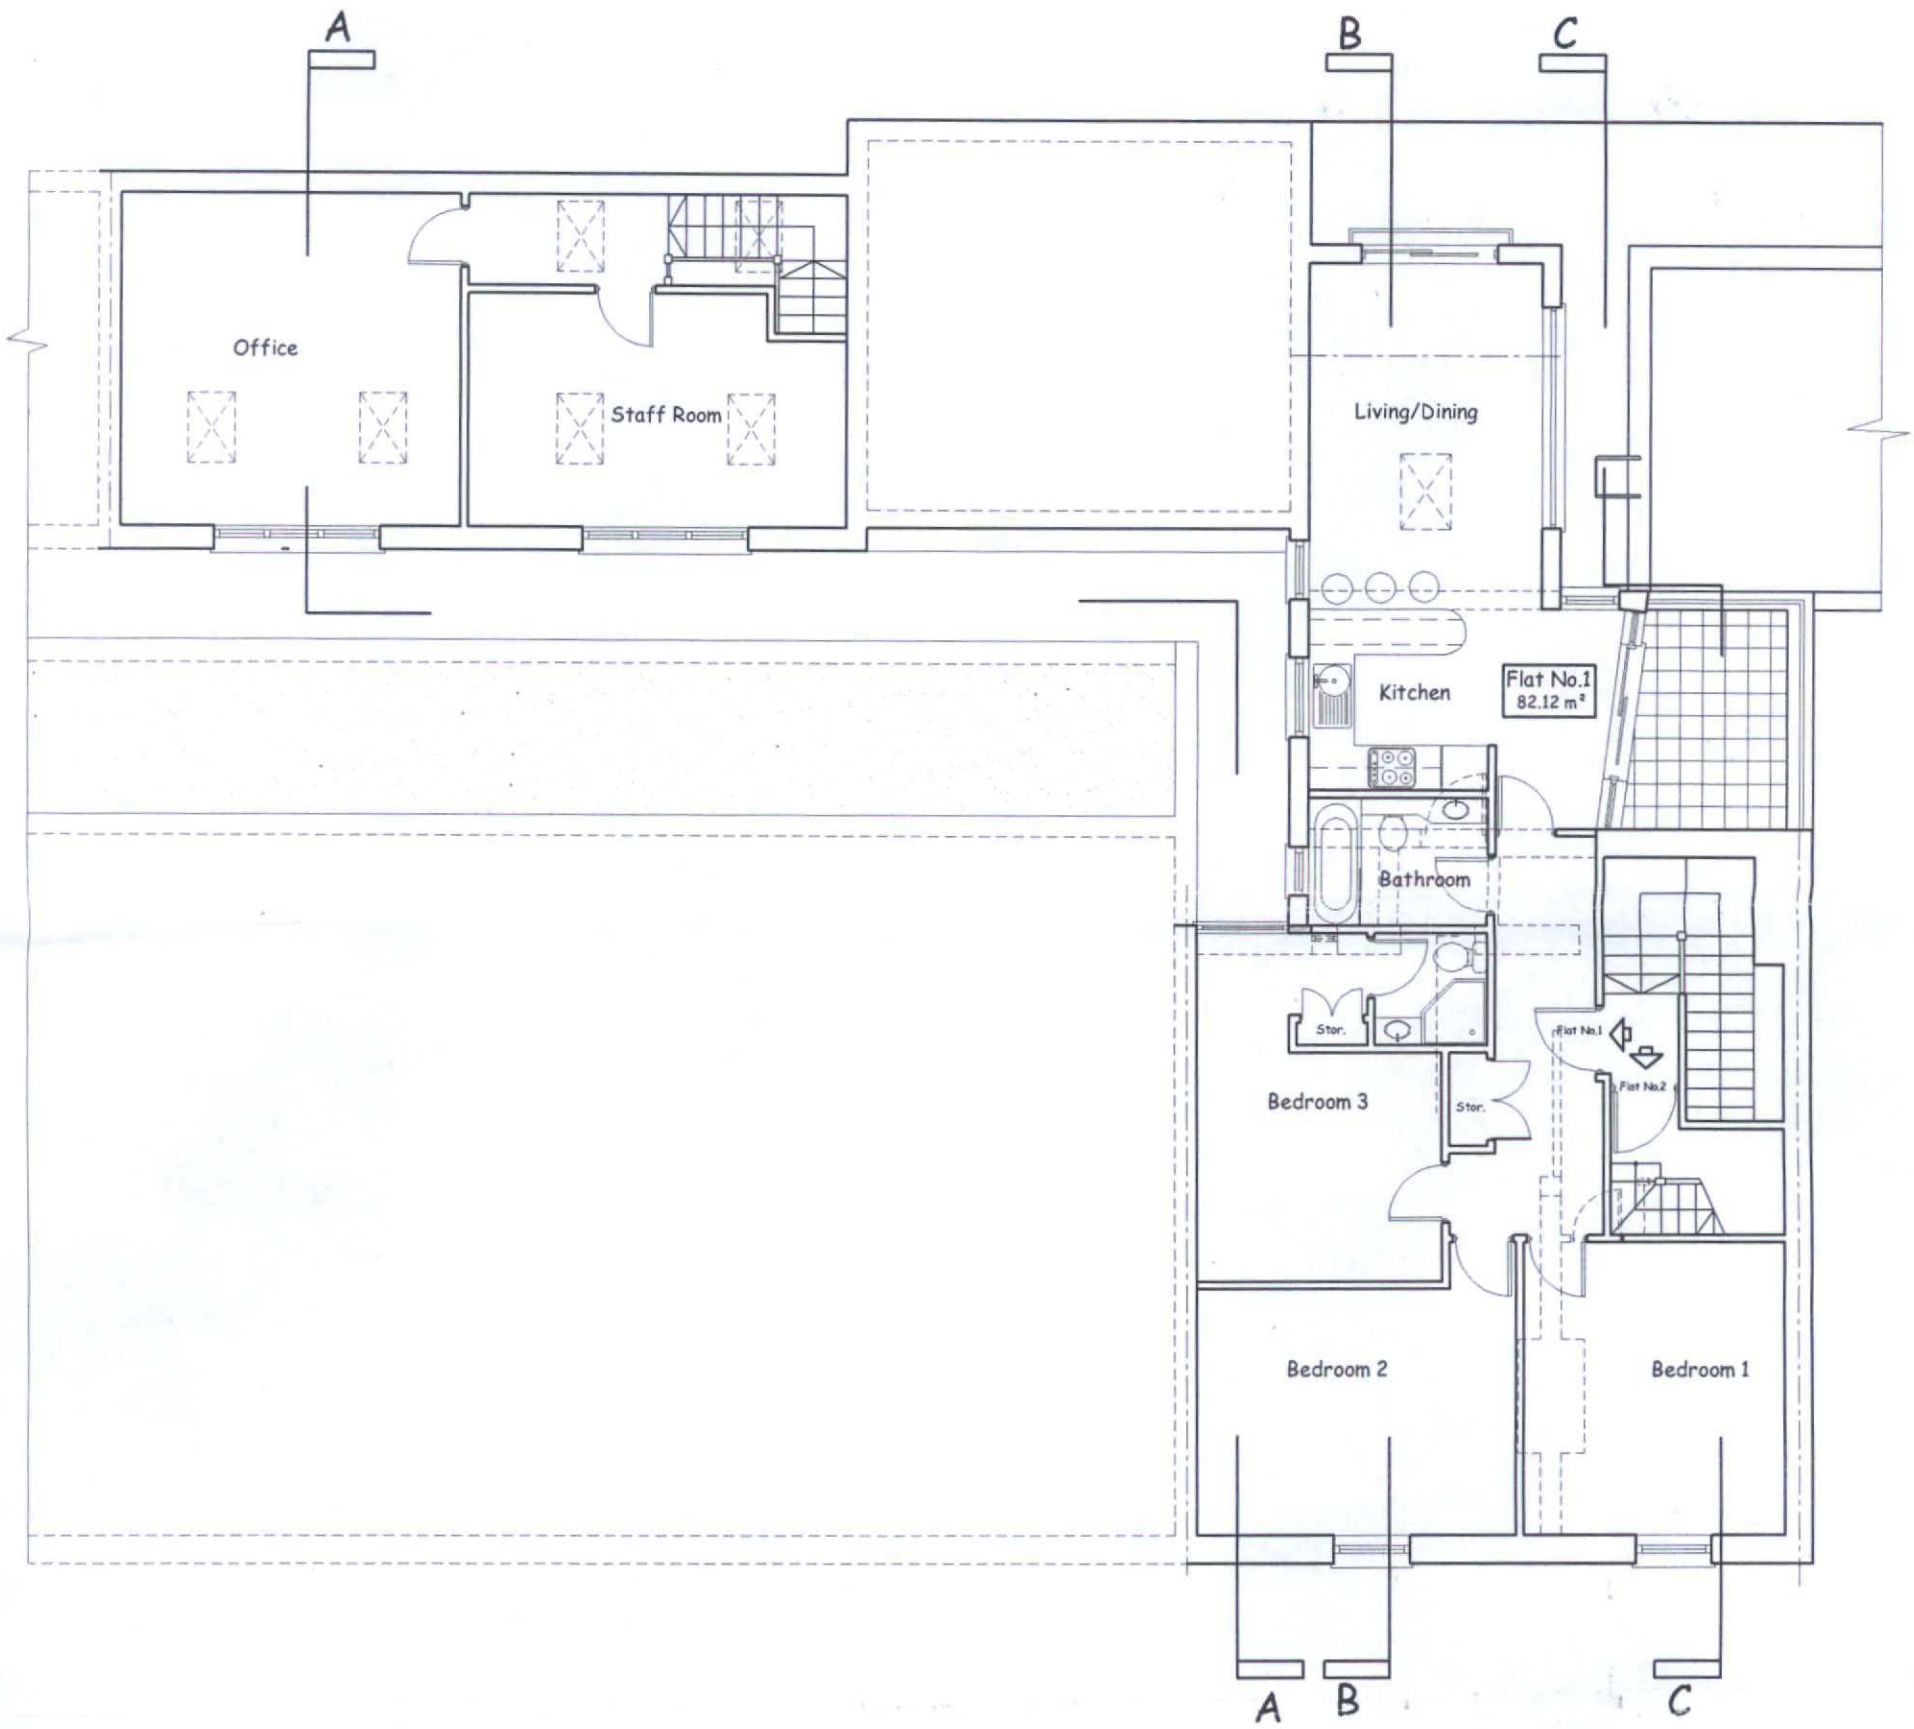

WORTHING BOROUGH COUNCIL
10 DEC 2007
CONSENT GRANTED SUBJECT TO CONDITIONS

BOROUGH OF WORTHING
DEPOSITED
WB/ 07 .1317 dwg
T.P. REF. No.
23/12/07

T.P. OFFICE COPY

Project Proposed Upper Floor Rear Extension, Internal Modifications & Conversion to Form Ground Floor Saloon & Upper 2 Self-Contained Flats at 8 Montague Street, Worthing, West Sussex BN11 3HA	Sheet Title Proposed First Floor Plan Revisions	Notes	DRAWN BY I.P SCALE 1:100 Scale DATE October 2007 PROJECT NO. 8-10MS/P	RIBO ASSOCIATES Ltd Architects & Urban Designers (Incorporating Austin & Associates, Established 1992) Suite 35, Challenge House, 616 Mitcham Road Croydon CR0 3AA Tel: 02086836463, Fax: 020 8683 6441 Email: info@ribo.org.uk Web-Site: www.ribo.org.uk	Drawing No. 10 of 14

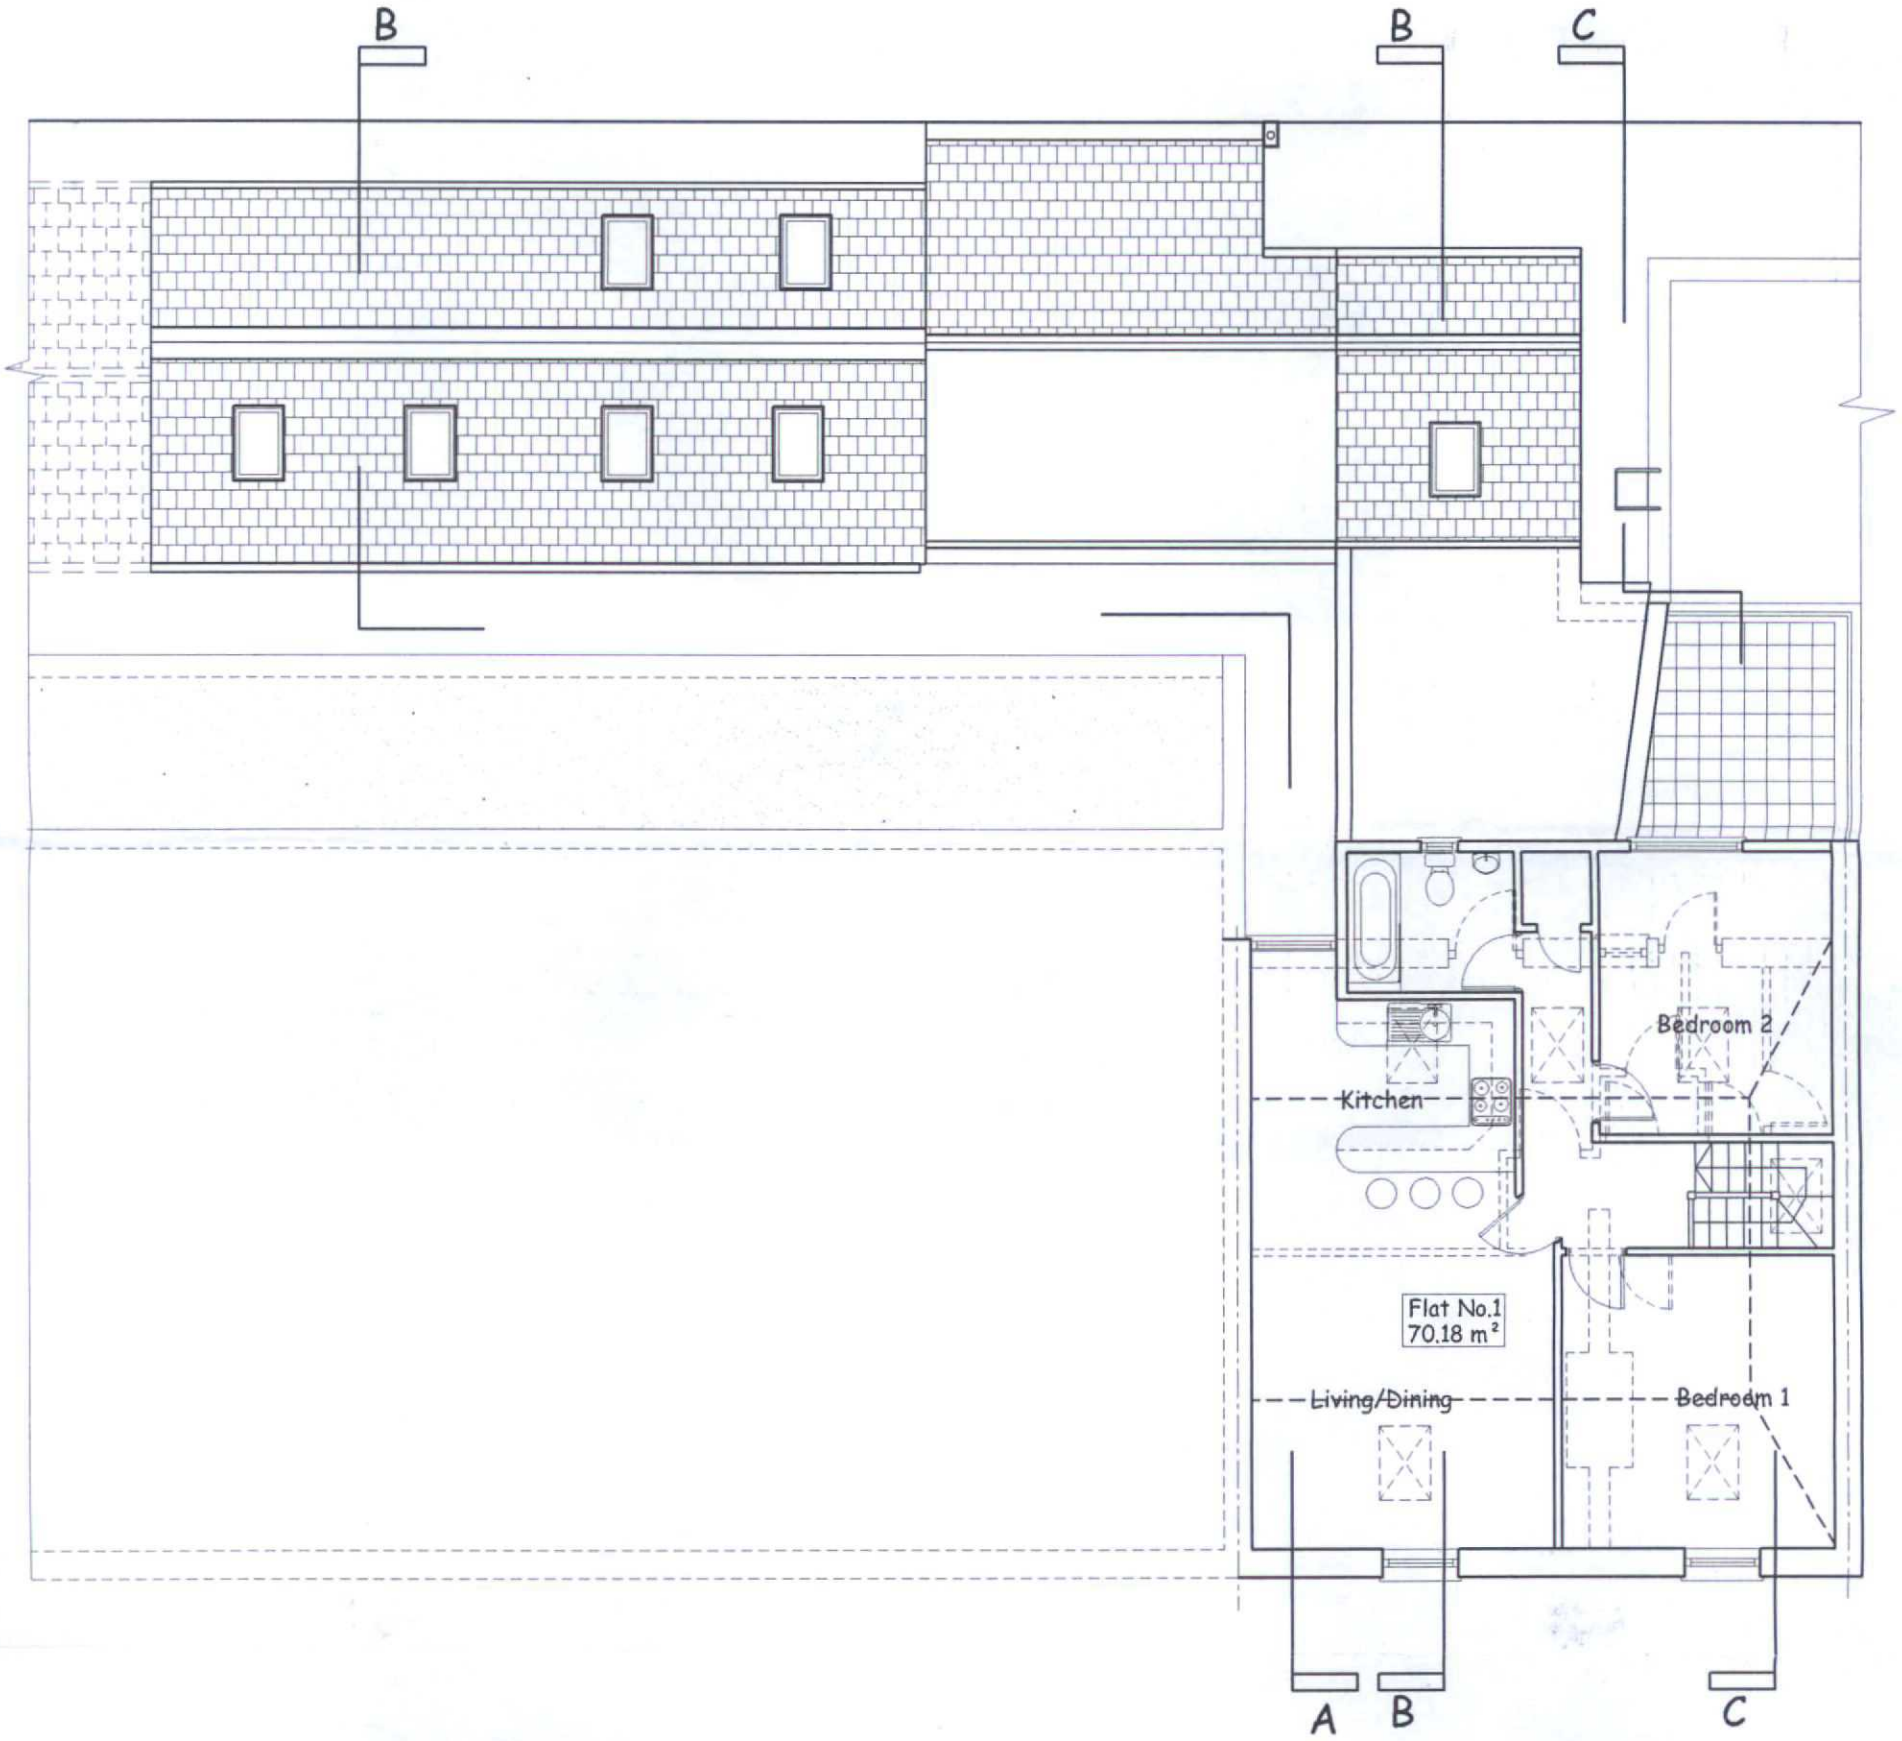

WORTHING BOROUGH COUNCIL
10 DEC 2007
CONSENT GRANTED SUBJECT TO CONDITIONS
BOROUGH OF WORTHING
DEPOSITED 22/10/07
WB/ 07/1317/FUL
T.P. OFFICE COPY

Project: Proposed Upper Floor Rear Extension, Internal Modifications & Conversion to Form Ground Floor Saloon & Upper 2 Self-Contained Flats at 8 Montague Street, Worthing, West Sussex BN11 3HA	Sheet Title: Proposed Second Floor Plan Revisions	Notes	DRAWN BY: I.P SCALE: 1:100 Scale DATE: October 2007 PROJECT NO.: 8-10MS/P	RIBO ASSOCIATES Ltd Architects & Urban Designers (Incorporating Austin & Associates, Established 1992) Suite 35, Challenge House, 616 Mitcham Road Croydon CR0 3AA Tel: 02086836463, Fax: 020 8683 6441 Email: info@ribo.org.uk Web-Site: www.ribo.org.uk	Drawing No. 11 of 14



Proposed Front Elevation

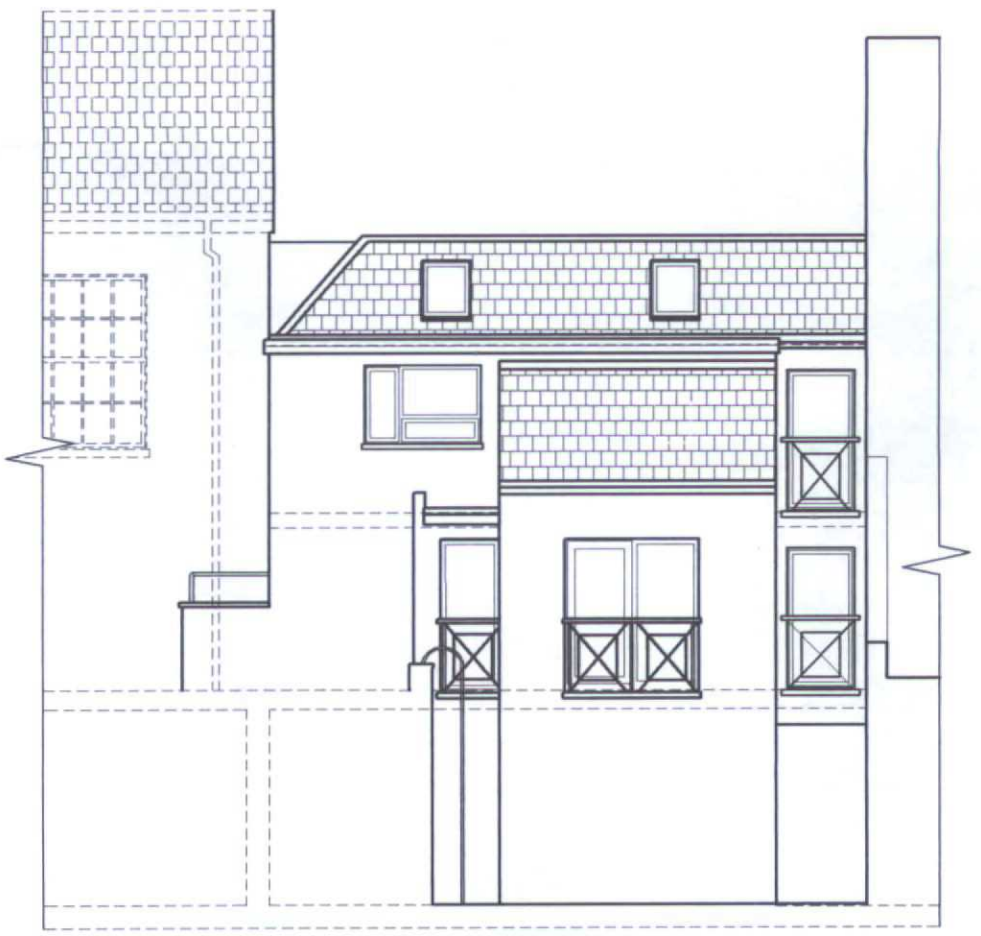

Proposed Rear Elevation

WORTHING BOROUGH COUNCIL
10 DEC 2007
CONSENT GRANTED SUBJECT TO CONDITIONS

WB/ 07/ 1317/FULL
DEPOSITED 21/12/07
BOROUGH OF WORTHING

T.P. OFFICE COPY
28.02.2008

Project: Proposed Upper Floor Rear Extension, Internal Modifications & Conversion to Form Ground Floor Saloon & Upper 2 Self-Contained Flats at 8 Montague Street, Worthing, West Sussex BN11 3HA	Sheet Title: Proposed Front & Rear Elevation Revisions:	Notes	DRAWN BY: I.P SCALE: 1:100 Scale DATE: October 2007 PROJECT NO.: 8-10MS/P	RIBO ASSOCIATES Ltd Architects & Urban Designers (Incorporating Austin & Associates, Established 1992) Suite 35, Challenge House, 616 Mitcham Road Croydon CR0 3AA Tel: 02086836463, Fax: 020 8683 6441 Email: info@ribo.org.uk Web-Site: www.ribo.org.uk	Drawing No. 12 of 14

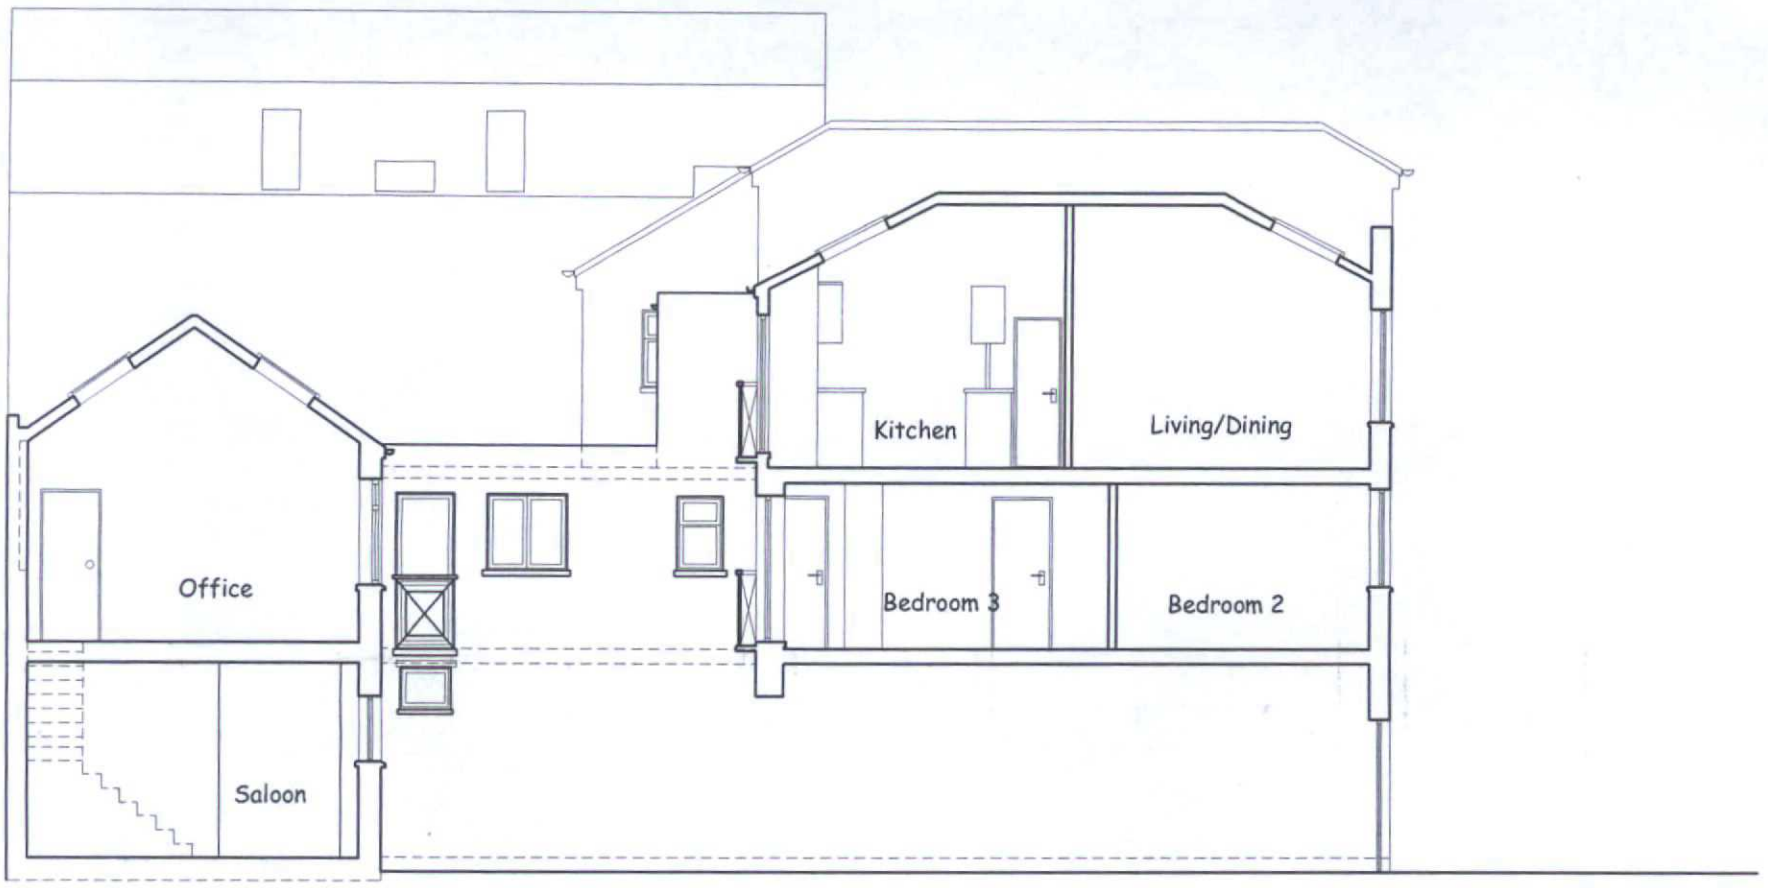

Proposed Section A-A

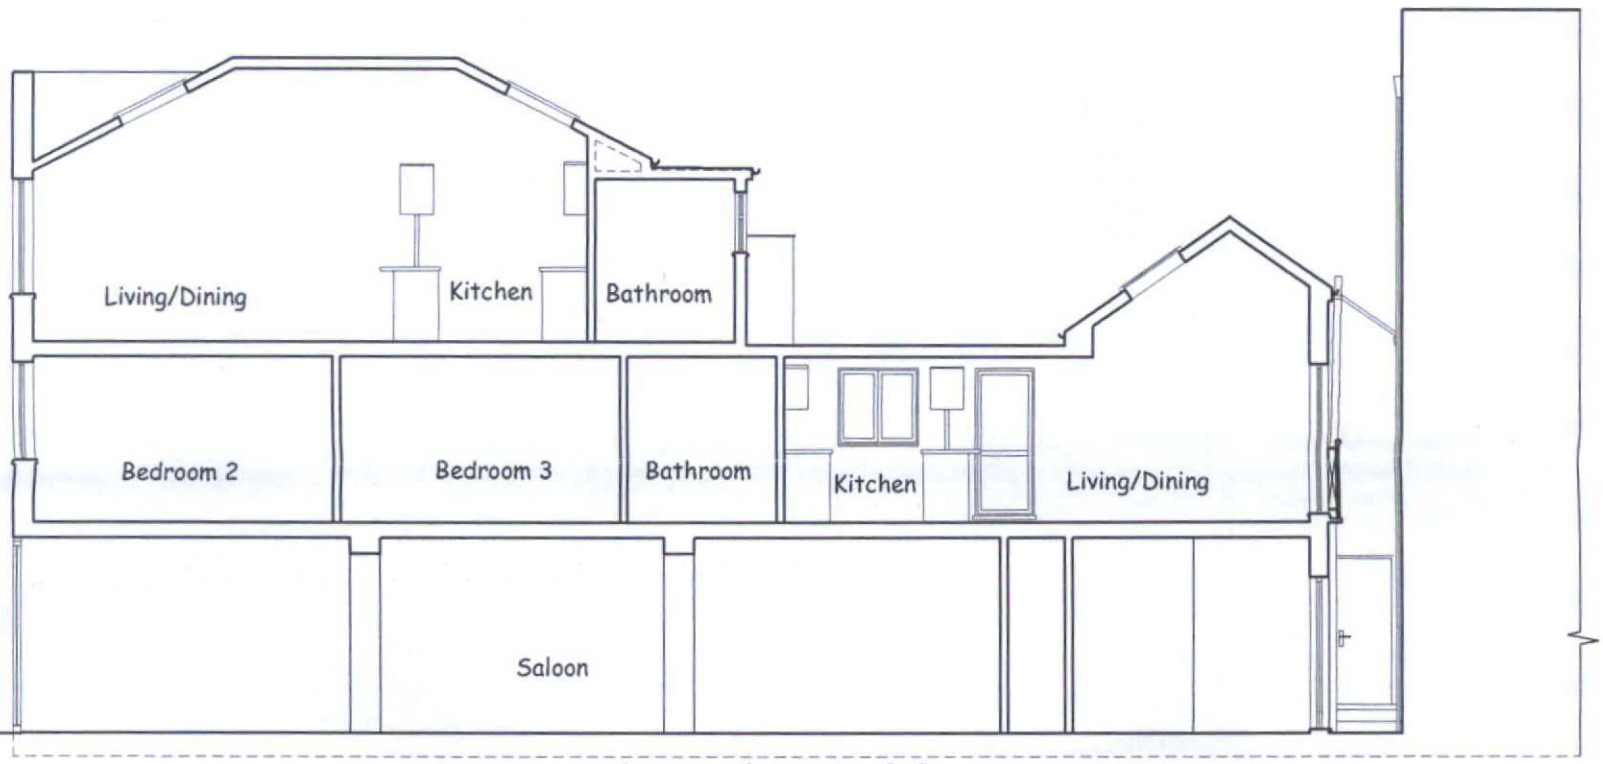

Proposed Section B-B



Proposed Section C-C

WB/07/1317/FUL
DEPOSITED 23/10/07
BOROUGH OF WORTHING
WORTHING BOROUGH COUNCIL
CONSENT GRANTED SUBJECT TO CONDITIONS
DEC 2007

Project
Proposed Upper Floor Rear Extension, Internal Modifications & Conversion to Form Ground Floor Saloon & Upper 2 Self-Contained Flats at 8 Montague Street, Worthing, West Sussex BN11 3HA

Sheet Title
Proposed Sections

Notes

Revisions

DRAWN BY	I.P
SCALE	1:100 Scale
DATE	October 2007
PROJECT NO.	8-10MS/P

RIBO ASSOCIATES Ltd
Architects & Urban Designers
(Incorporating Austin & Associates, Established 1992)
Suite 35, Challenge House, 616 Mitcham Road
Croydon CR0 3AA
Tel: 02086836463, Fax: 020 8683 6441
Email: info@ribo.org.uk Web-Site: www.ribo.org.uk

Drawing No.
13 of 14

T.P. OFFICE COPY
28.02.2006

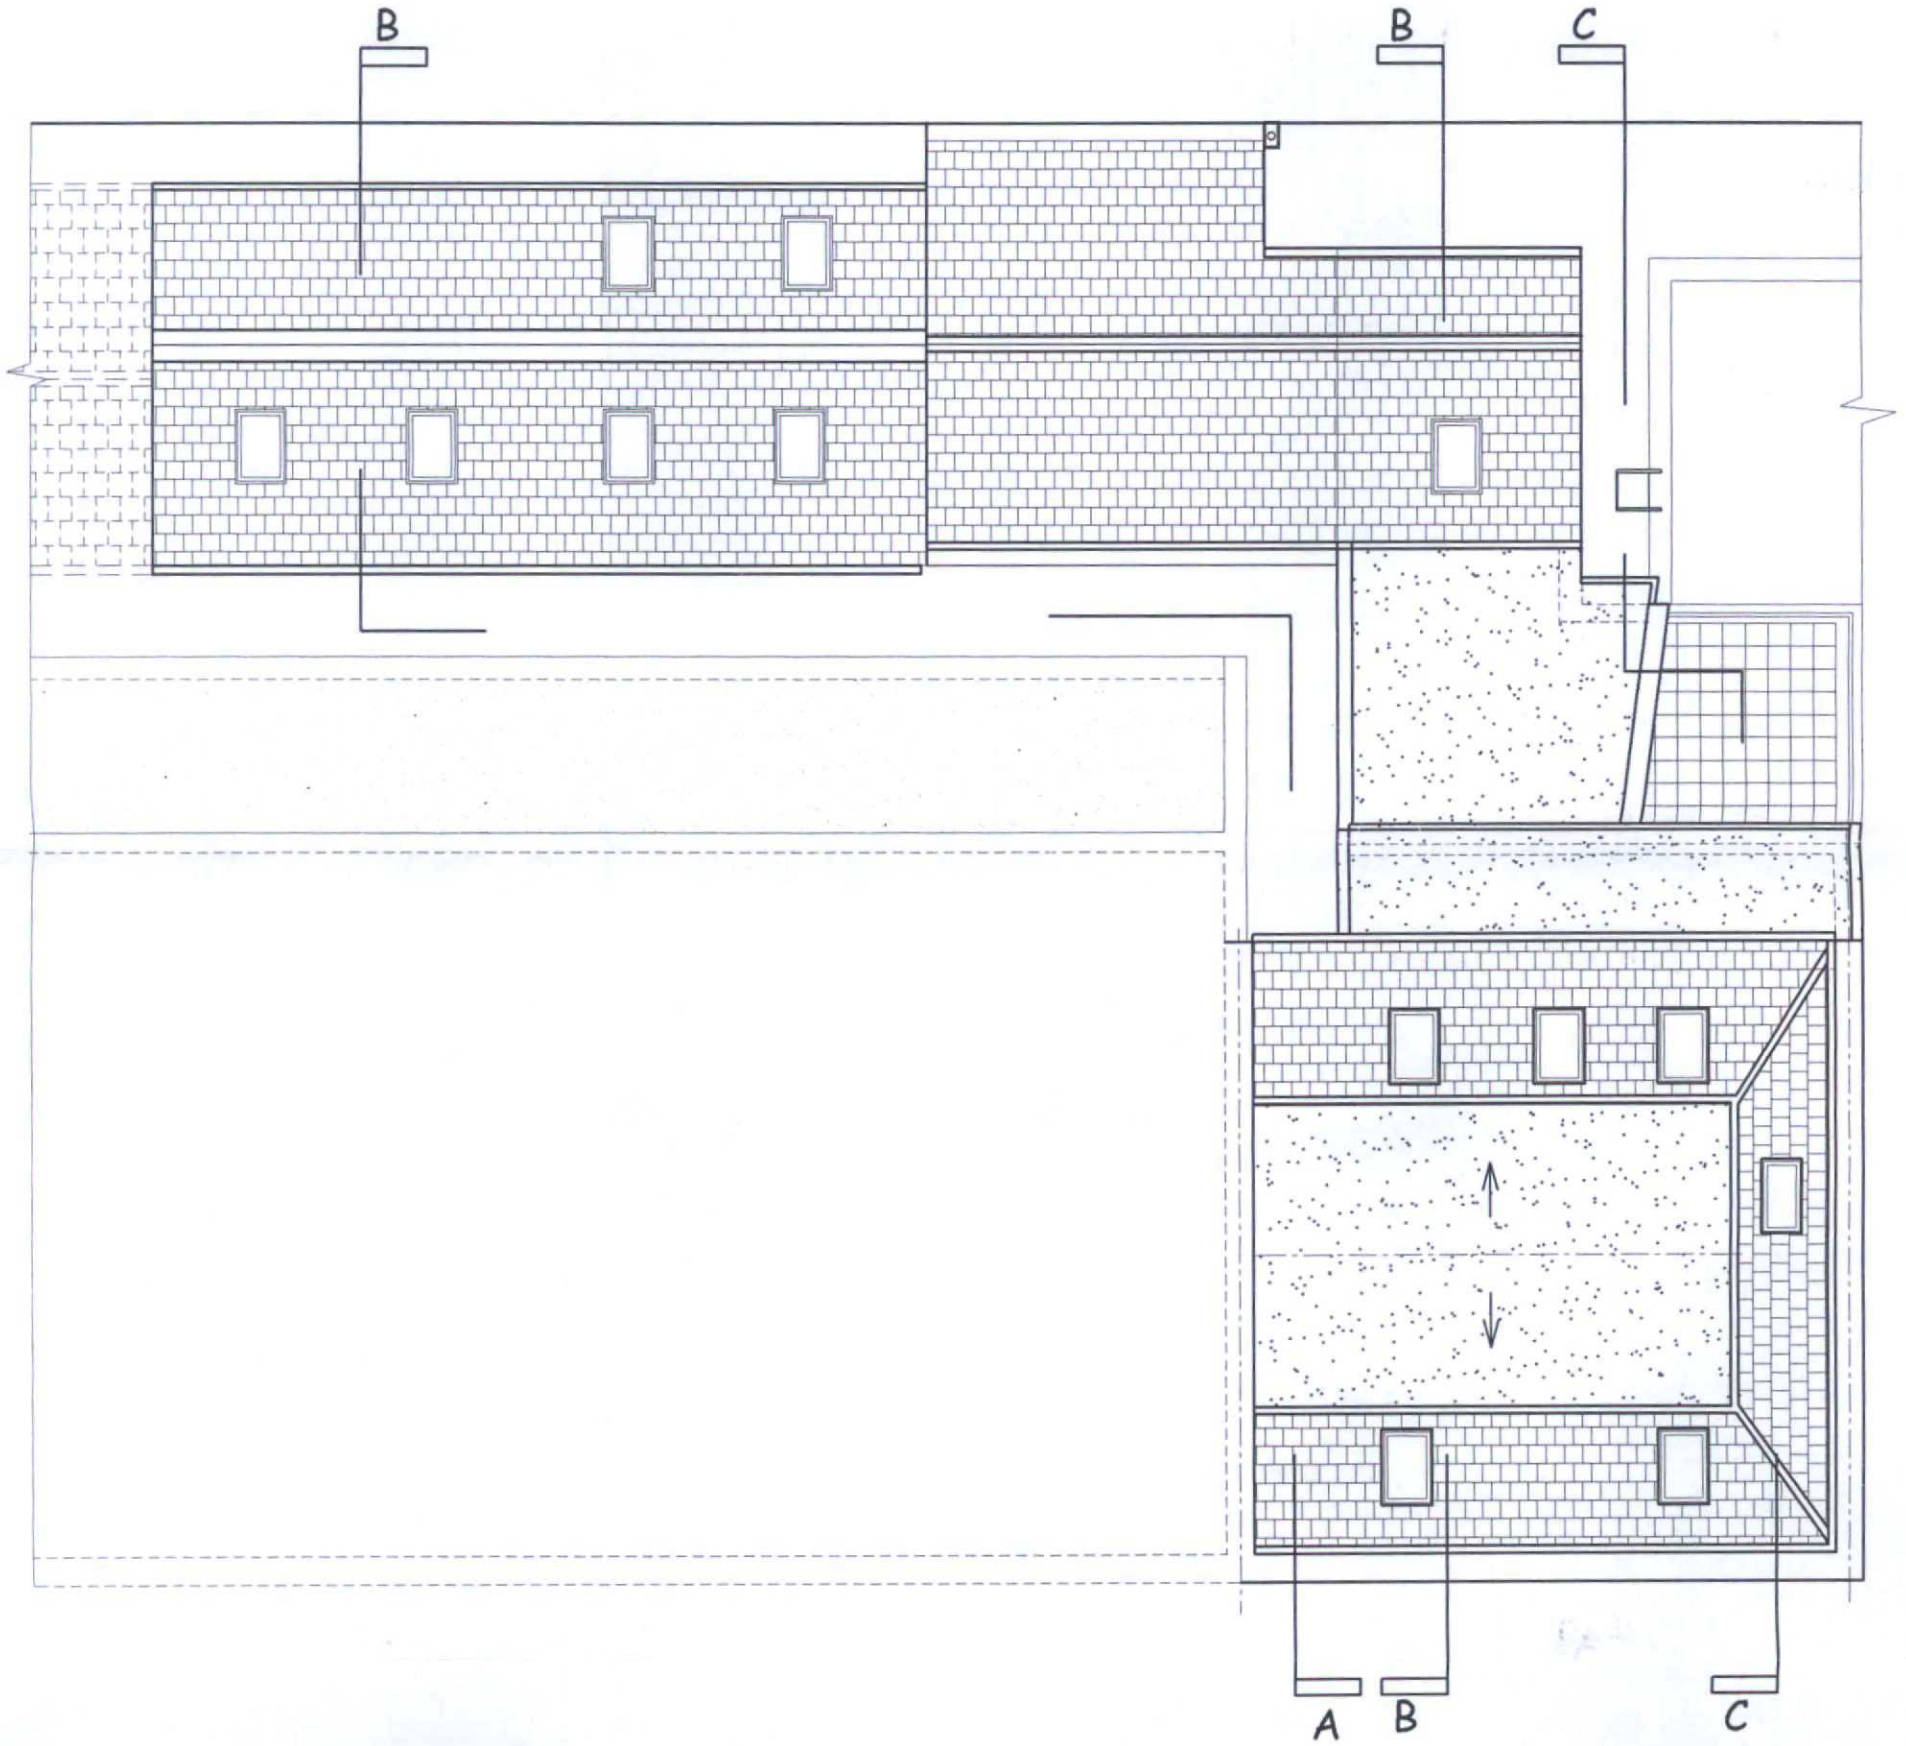

Proposed Roof Plan

WORTHING BOROUGH COUNCIL
10 DEC 2007
CONSENT GRANTED SUBJECT TO CONDITIONS

WB/ 07/1317/FUL
DEPOSITED 23/10/07
TP. REF. No.
BOROUGH OF WORTHING

I.P. OFFICE COPY

Project: Proposed Upper Floor Rear Extension, Internal Modifications & Conversion to Form Ground Floor Saloon & Upper 2 Self-Contained Flats at 8 Montague Street, Worthing, West Sussex BN11 3HA	Sheet Title: Proposed Roof Plan Revisions:	Notes	DRAWN BY: I.P SCALE: 1:100 Scale DATE: October 2007 PROJECT NO.: 8-10MS/P	Drawing No. 14 of 14

RIBO ASSOCIATES Ltd
Architects & Urban Designers
(Incorporating Austin & Associates, Established 1992)
Suite 35, Challenge House, 616 Mitcham Road
Croydon CR0 3AA
Tel: 02086836463, Fax: 020 8683 6441
Email: info@ribo.org.uk Web-Site: www.ribo.org.uk