THIS DRAWING IS THE PROPERTY OF TRANSFORM AND MUST NOT BE COPIED WITHOUT THE CONSENT OF TRANSFORM

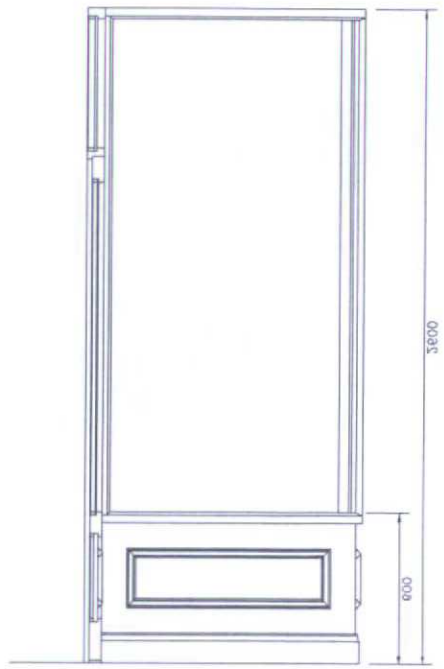

SECTION THRO A–A 1:20

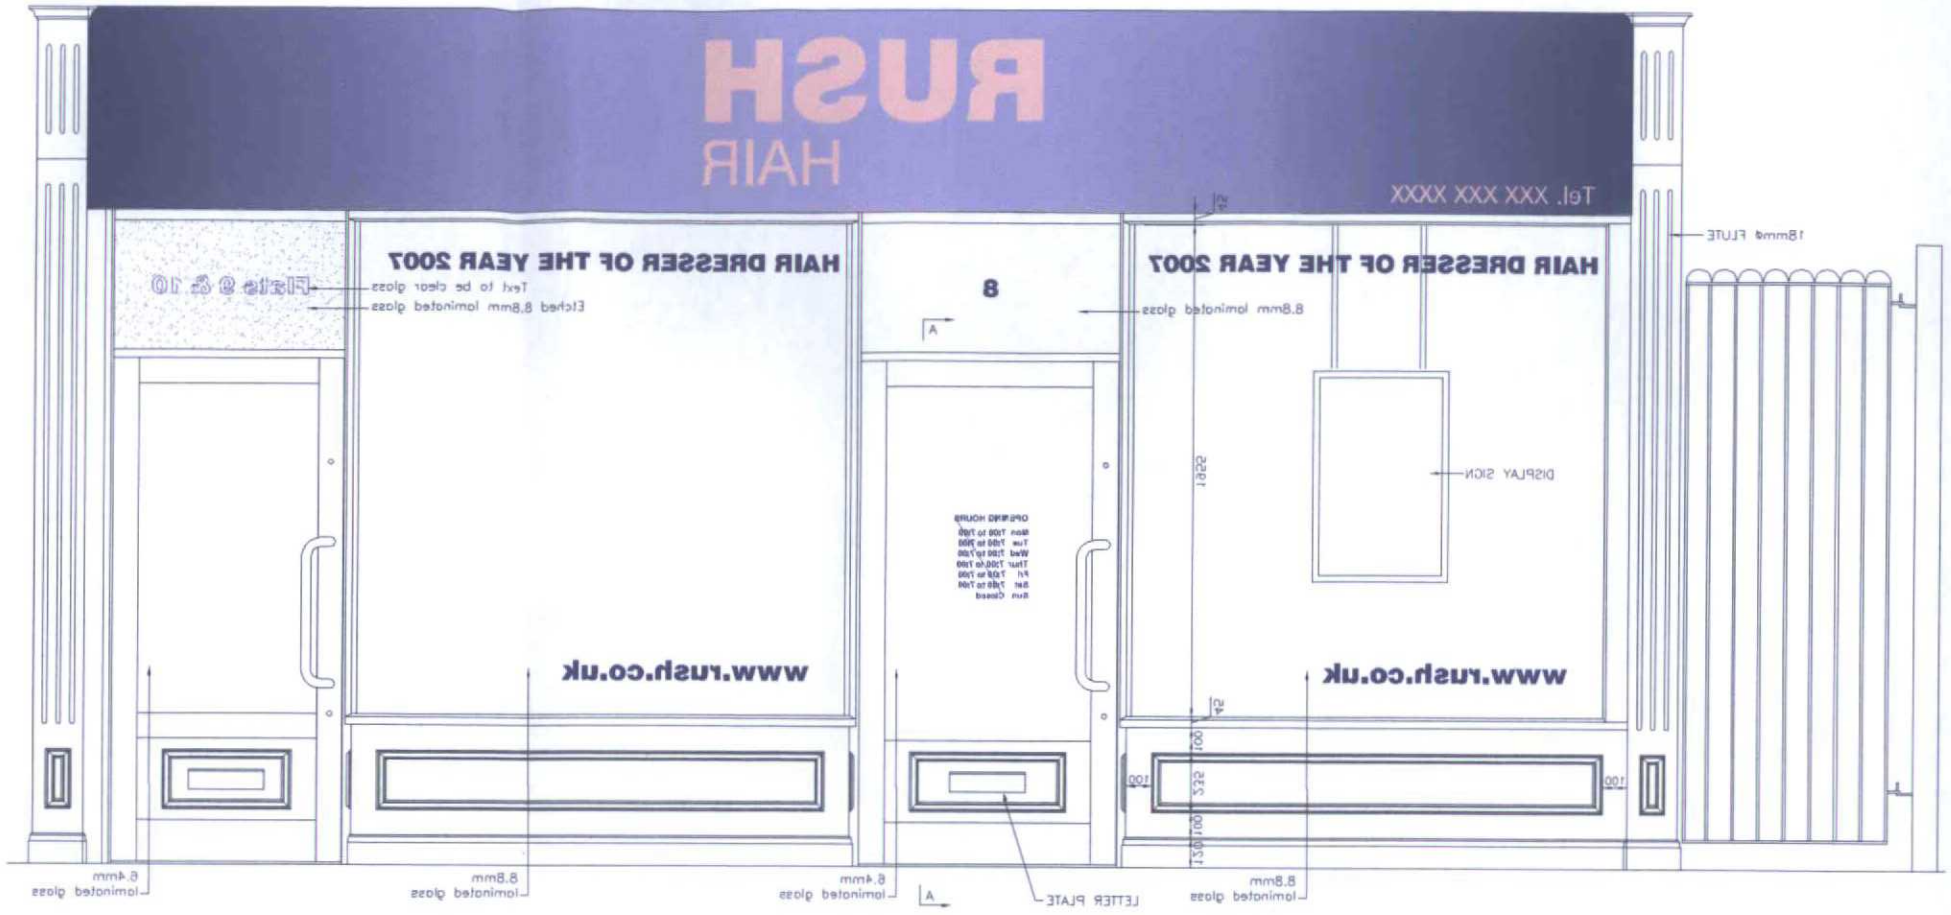

FRONT ELEVATION OF SHOPFRONT 1:20

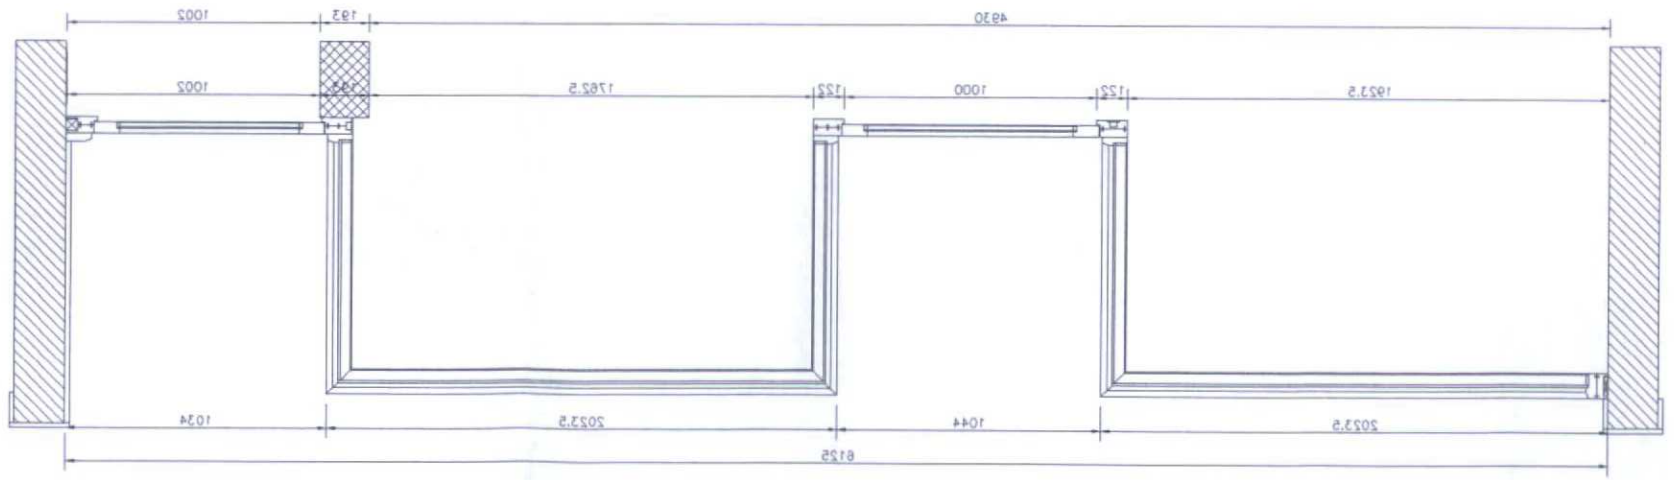

PLAN OF SHOPFRONT 1:20

REV	DESCRIPTION
A	Email address amended, strop & flat No added

CLIENT & LOCATION
RUSH HAIR
WORTHING

DRAWING TITLE
SHOPFRONT ELEVATION

REVISION	JOB No	DRAWING No
DATE 19/03/08	P943	CE/P943/12
SCALE @ A2 1:20	DATE 18/03/08	DRAWN CE

transform transform
SHOP OFFICE & BAR FITTERS
UNITS 4 & 5 FARROW ROAD
OFF SHADY LANE
GREAT BARR
BIRMINGHAM B44 9HE
Tel 0121-380 4544 Fax: 0121-380 6886
E-mail: sales@transformshopfitters.com
Web Site: www.transformshopfitters.com

THIS DRAWING IS THE PROPERTY OF TRANSFORM AND MUST NOT BE COPIED WITHOUT THE CONSENT OF TRANSFORM

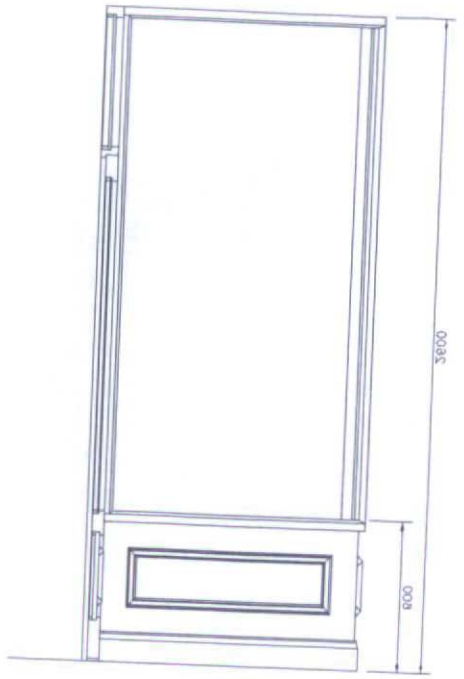

SECTION THRO A–A 1:20

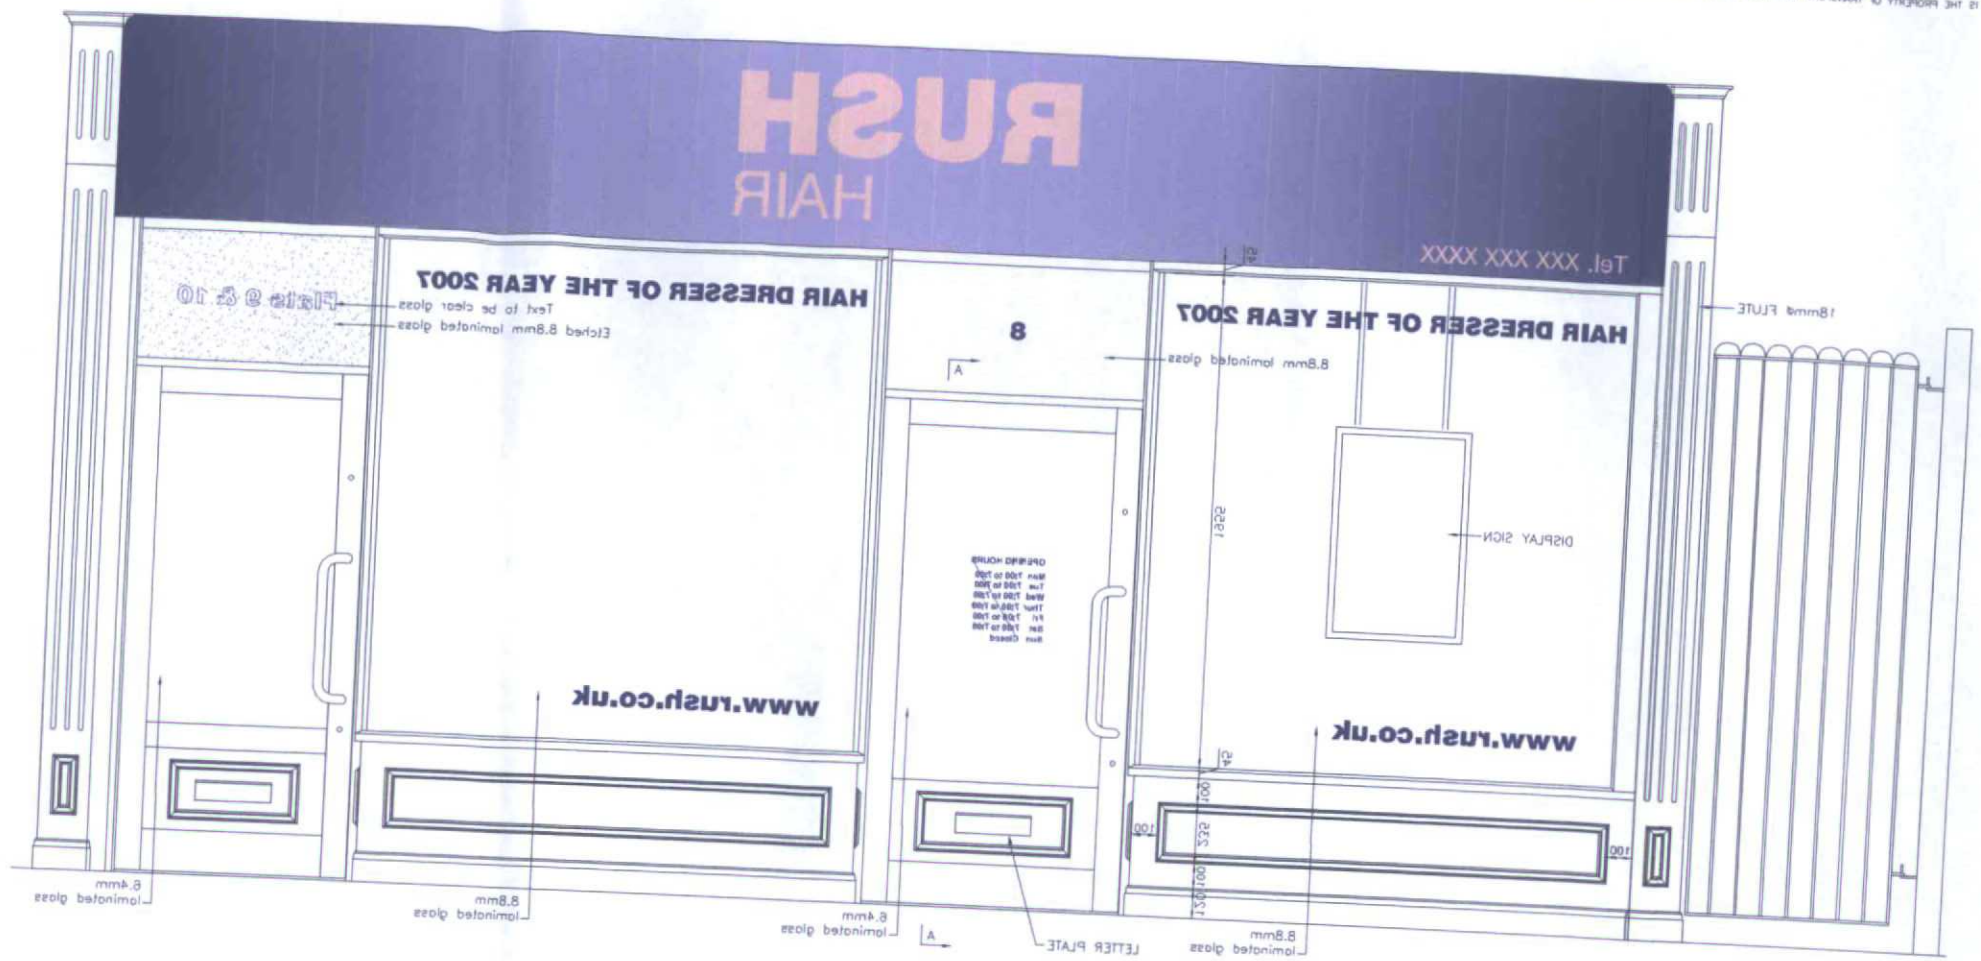

FRONT ELEVATION OF SHOPFRONT 1:20

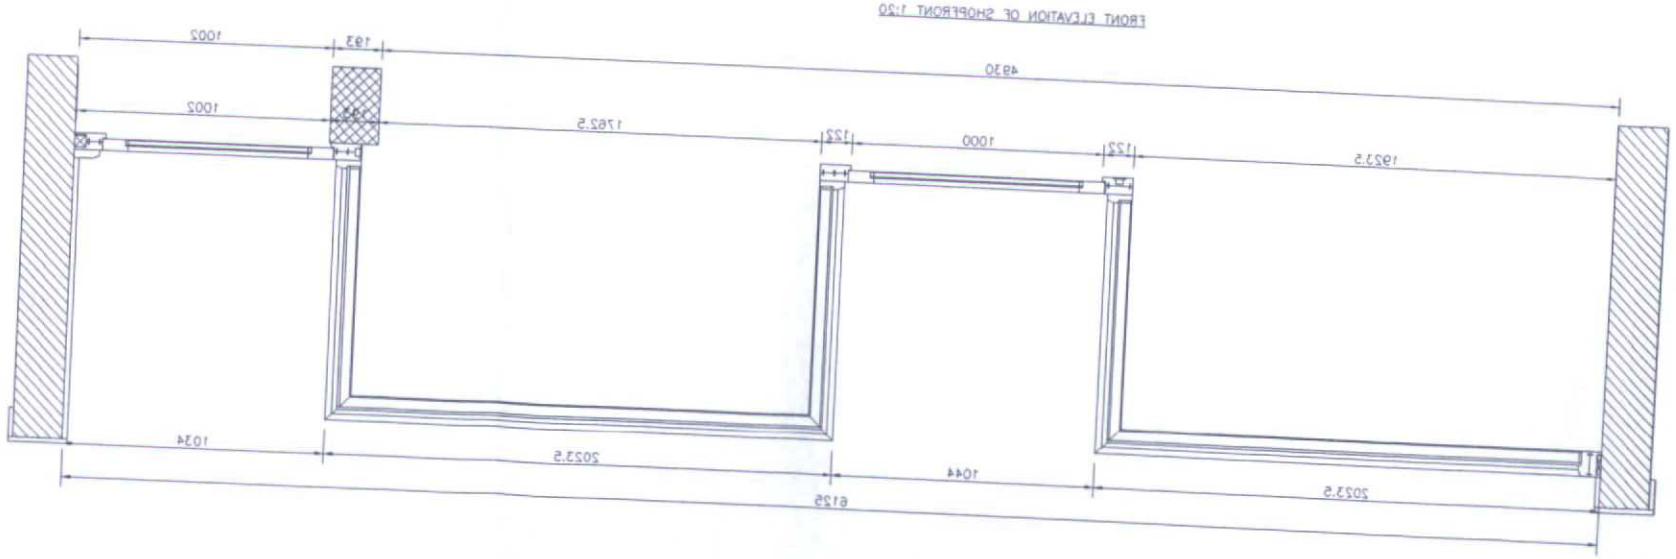

PLAN OF SHOPFRONT 1:20

REV	DESCRIPTION
A	Email address amended, shop & flat No added

CLIENT & LOCATION
RUSH HAIR
WORTHING

DRAWING TITLE
SHOPFRONT ELEVATION

REVISION	JOB No	DRAWING No
DATE 19/03/08	P843	CE/P843/12
SCALE @ A2	DATE	DRAWN
1:20	18/03/08	CE

transform
SHOP OFFICE & BAR FITTERS
UNITS 4 & 5 FARROW ROAD
OFF SHADY LANE
GREAT BARR
BIRMINGHAM B44 9HE
Tel: 0121-360 4544 Fax: 0121-360 6888
E-mail: sales@transformoffitters.com
Web Site: www.transformoffitters.com

THIS DRAWING IS THE PROPERTY OF TRANSFORM AND MUST NOT BE COPIED WITHOUT THE CONSENT OF TRANSFORM

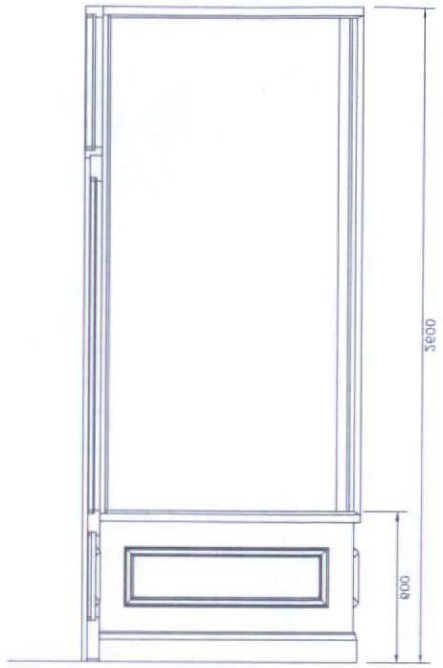

SECTION THRO A–A 1:20

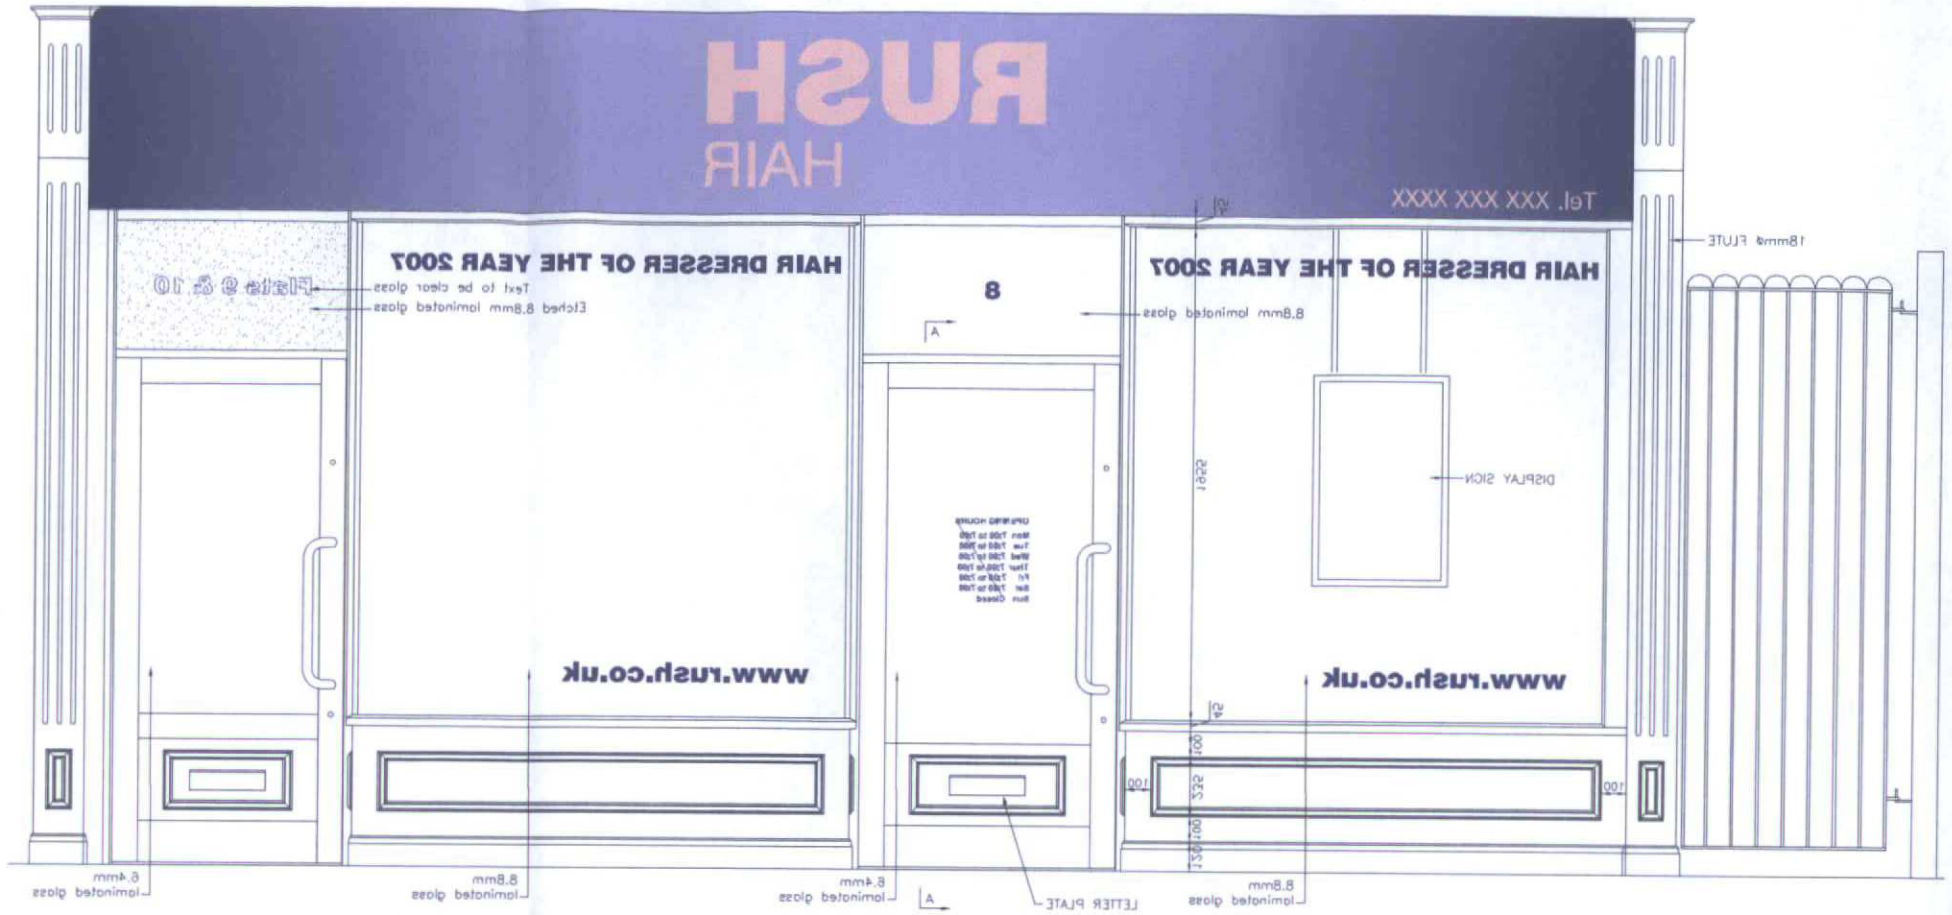

FRONT ELEVATION OF SHOPFRONT 1:20

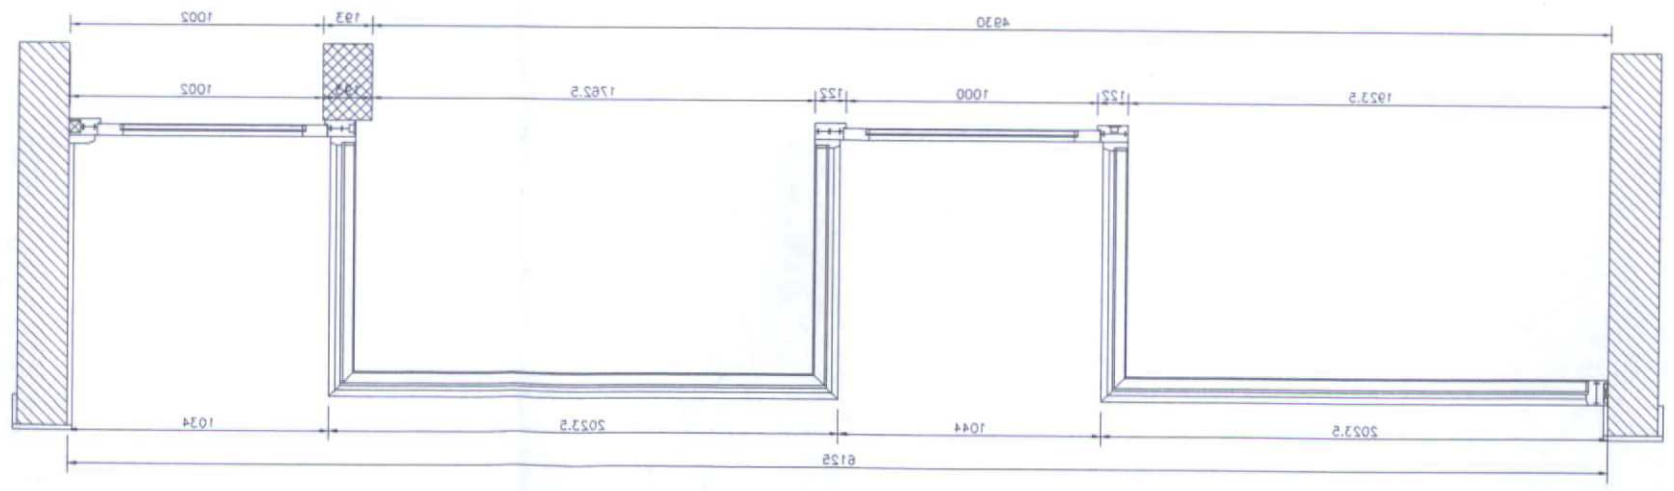

PLAN OF SHOPFRONT 1:20

REV	DESCRIPTION
A	Email address amended, strap & flat No added

transform
transform
SHOP OFFICE & BAR FITTERS
UNITS 4 & 5 FARROW ROAD
OFF SHADY LANE
GREAT BARR
BIRMINGHAM B44 9HE
Tel: 0121-360 4544 Fax: 0121-360 8888
E-mail: sales@transformshopfitters.com
Web Site: www.transformshopfitters.com

CLIENT & LOCATION: RUSH HAIR WORTHING

DRAWING TITLE: SHOPFRONT ELEVATION

REVISION	JOB No.	DRAWING No.
A	P943	CE/P943/12
DATE	DATE	DRAWN
19/03/08	18/03/08	CE
SCALE @ A2		
1:20		

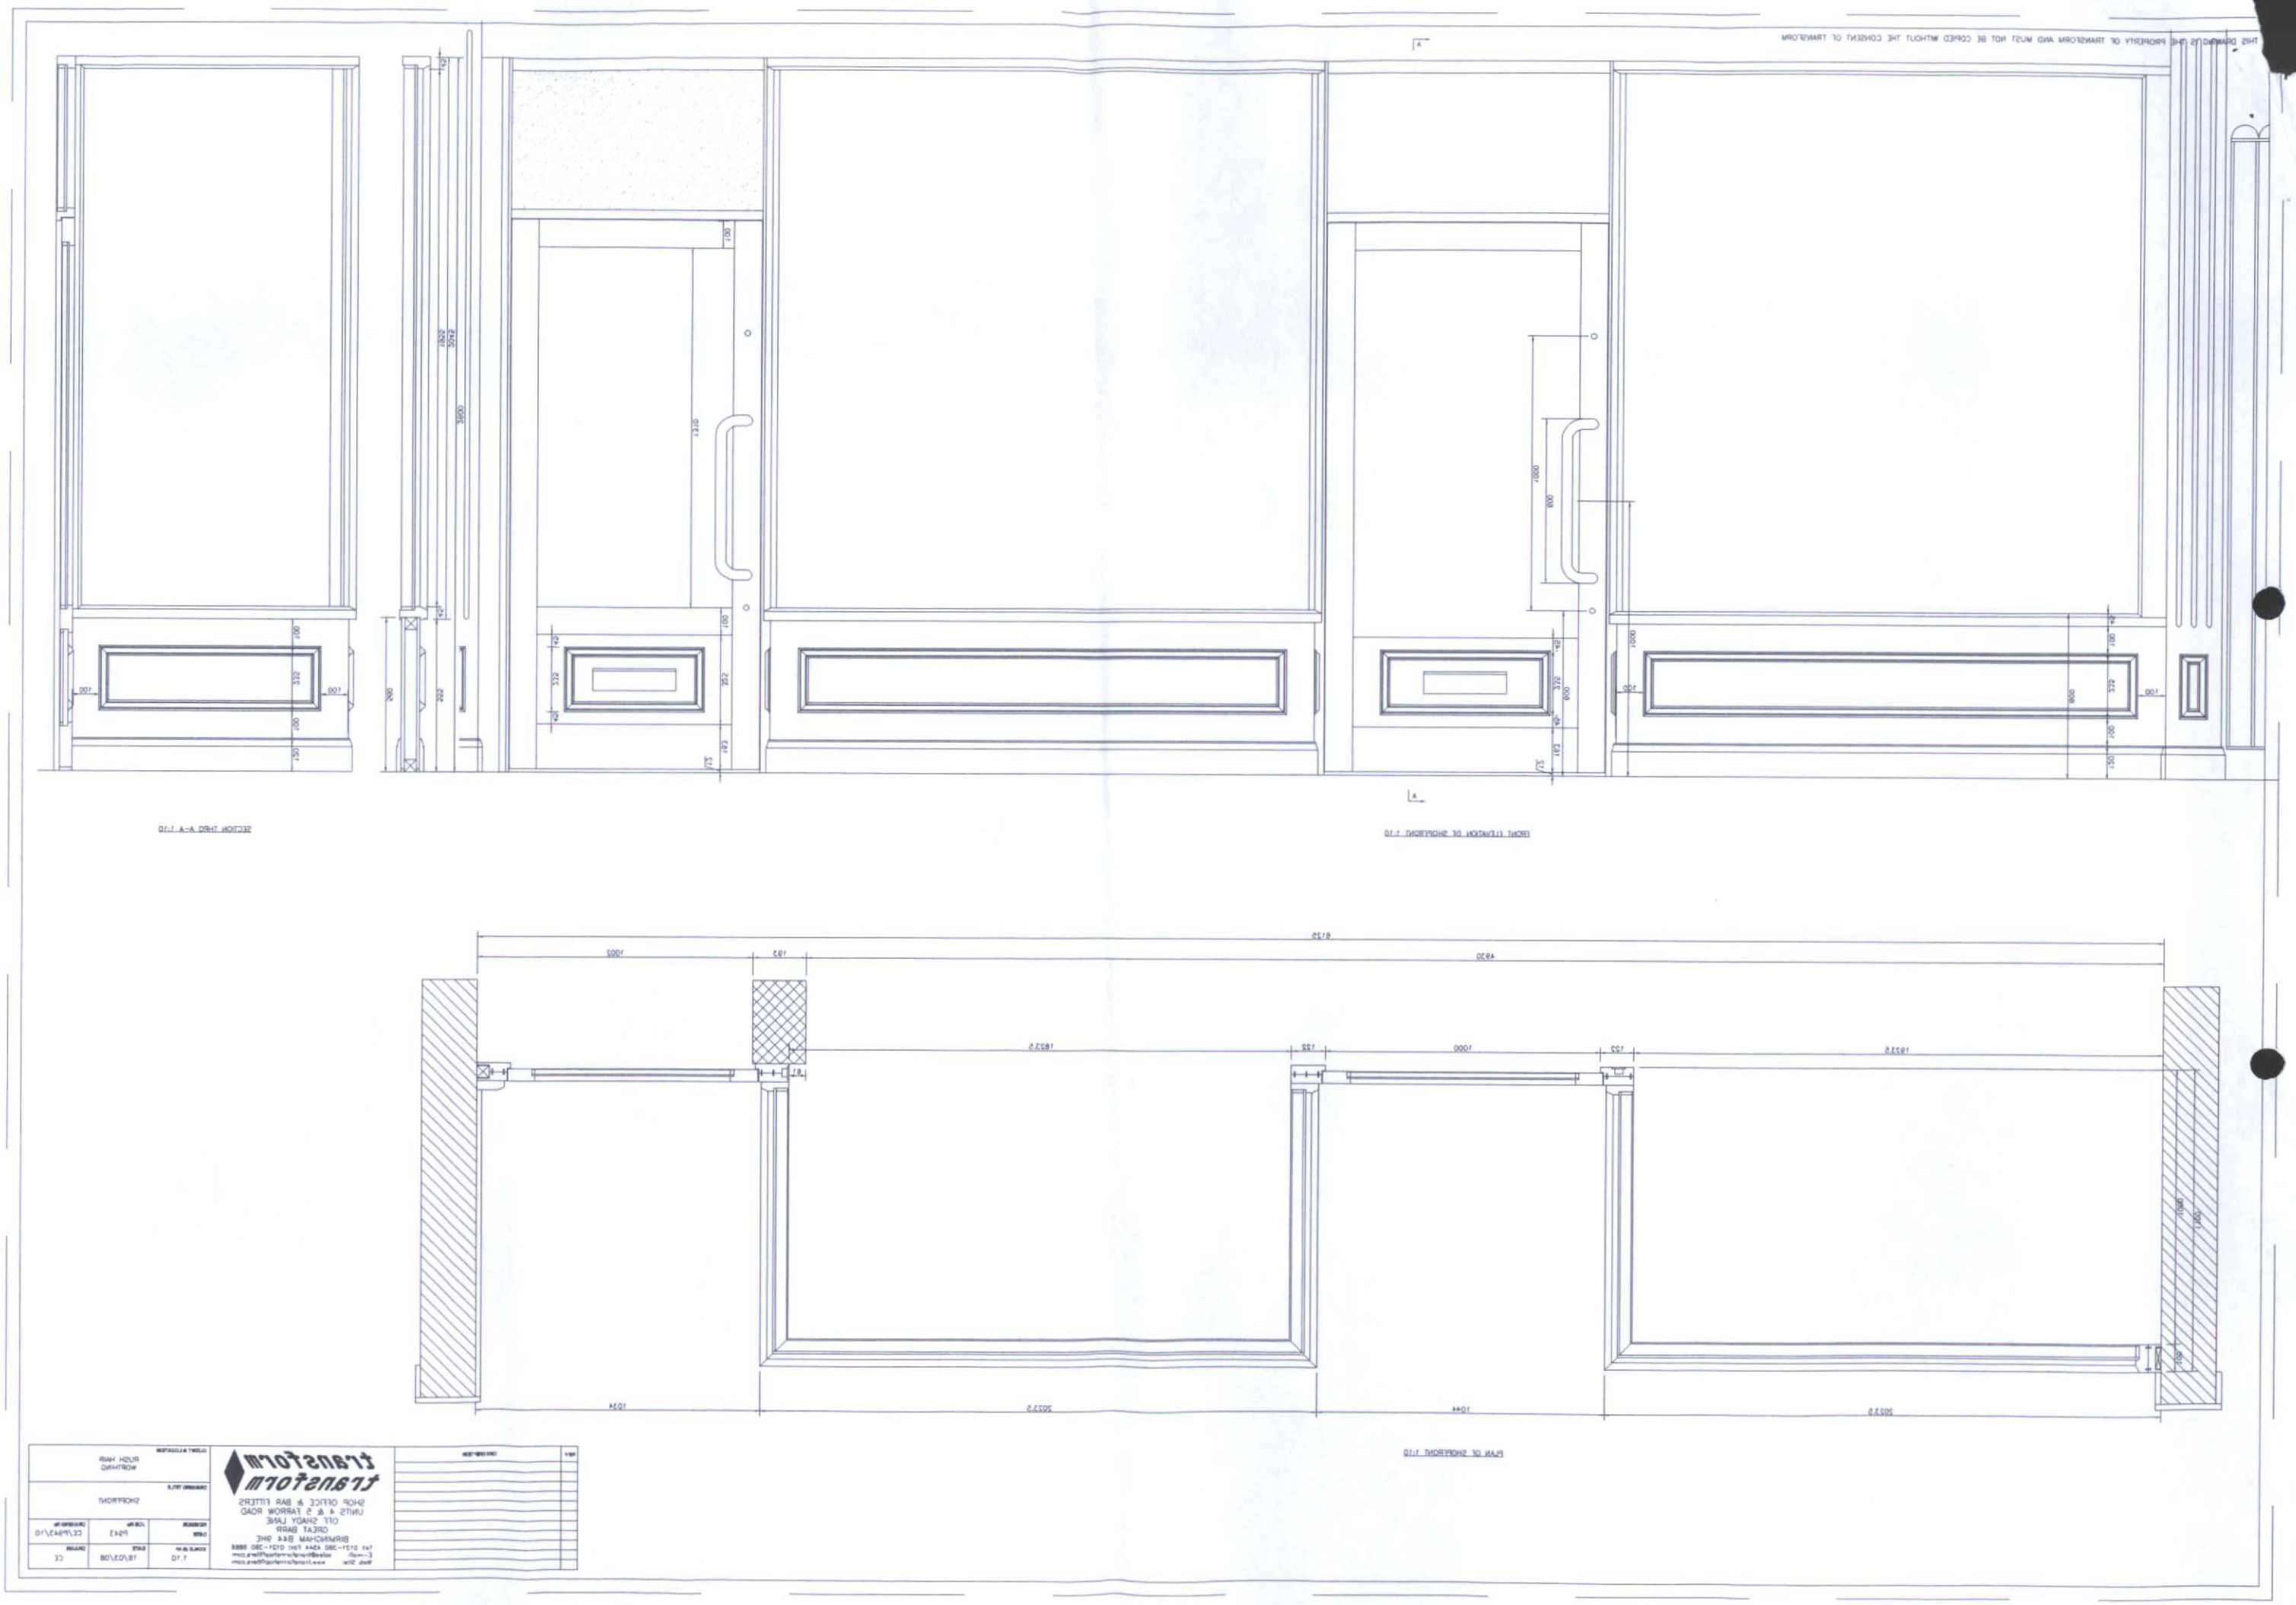

SECTION THRO A-A 1:10
FRONT ELEVATION OF SHOPFRONT 1:10
PLAN OF SHOPFRONT 1:10
transform
SHOP OFFICE & BAR FITTERS
UNITS 4 & 5 FARROW ROAD
OFF SHADY LANE
GREAT BARR
BIRMINGHAM B44 9HE
RUSH HAIR
WORTHING
SHOPFRONT

DRAWING IS THE PROPERTY OF TRANSFORM AND MUST NOT BE COPIED WITHOUT THE CONSENT OF TRANSFORM

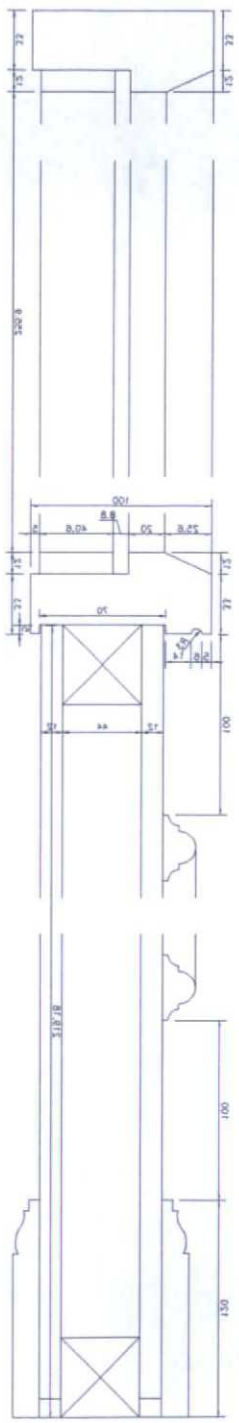

DETAIL HEIGHT SECTION THRO SHOPFRONT 1:2

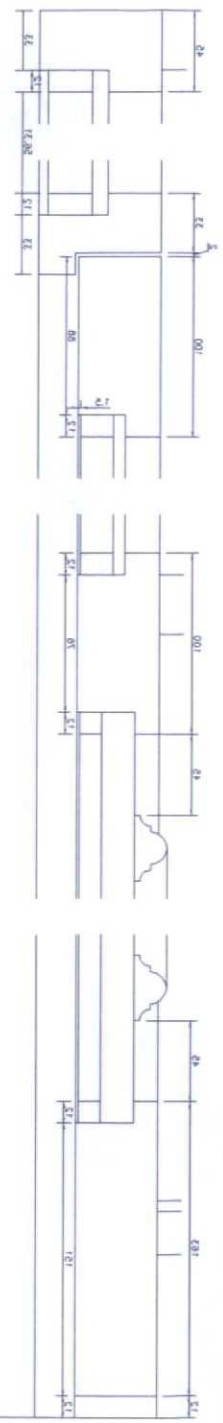

DETAIL HEIGHT SECTION THRO DOOR 1:2



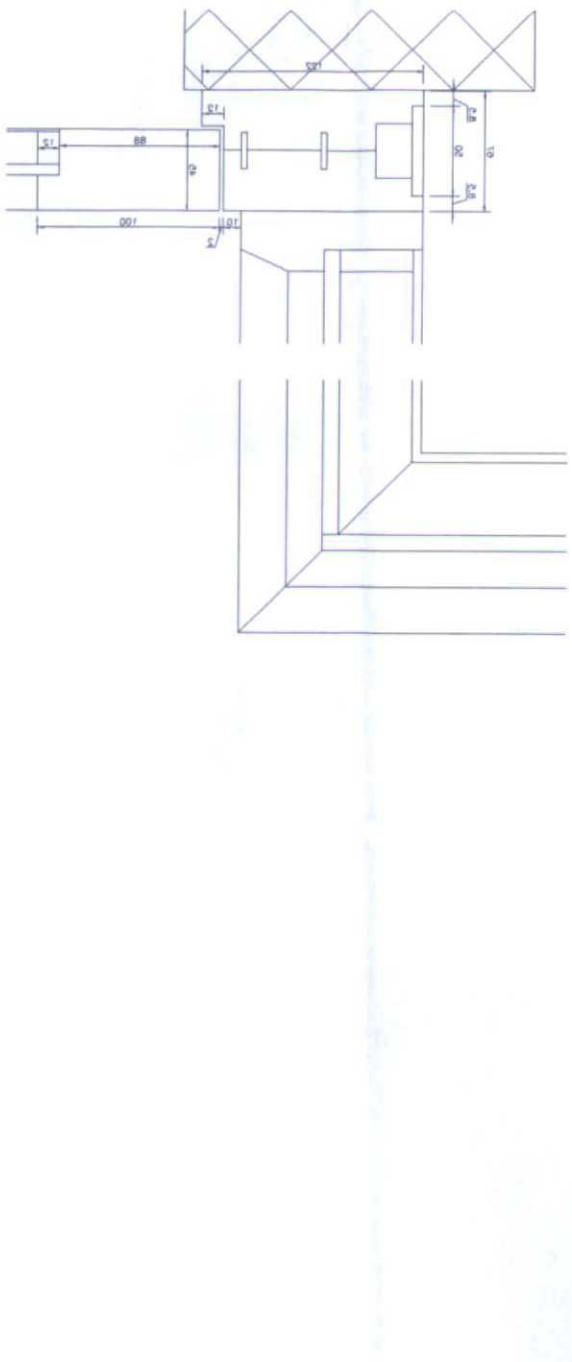

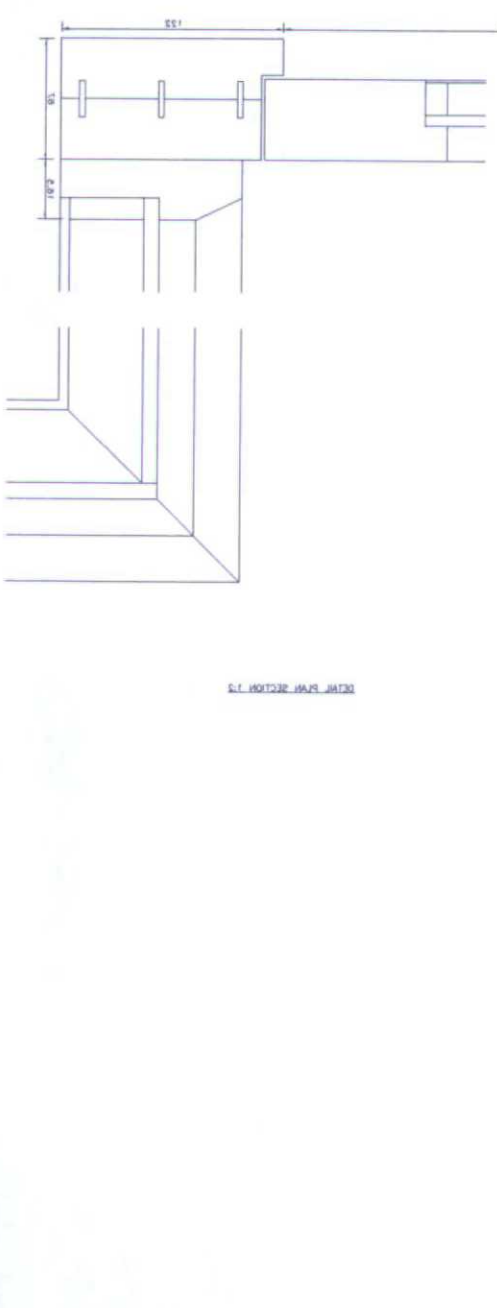

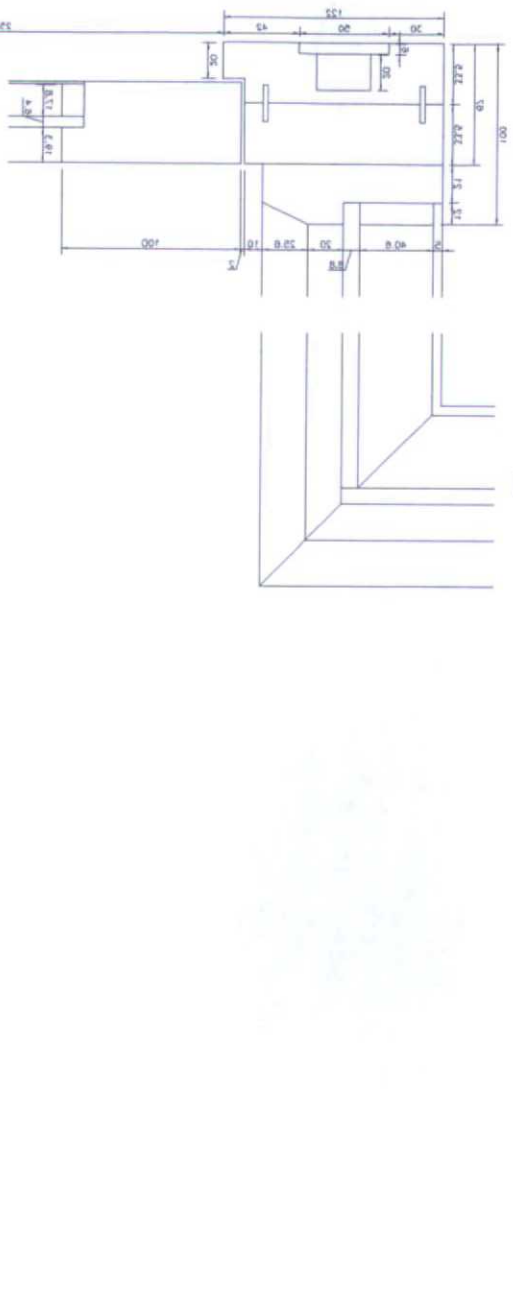

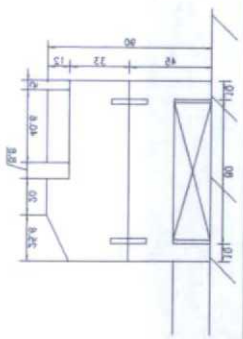

DETAIL PLAN SECTION 1:2

CLIENT & LOCATION: RUSH HAIR WORTHING			REV
DRAWING TITLE: SHOPFRONT DETAIL HEIGHT & PLAN SECTION			
SCALE @ A1: 1:2	DATE: 18/03/08	DRAWN: CE	
REFERENCE: DATE:	JOB No: P843	DRAWING No: CE/P843/11	

transform
transform
SHOP OFFICE & BAR FITTERS
UNITS 4 & 5 TARROW ROAD
OFF SHADY LANE
GREAT BARR
BIRMINGHAM B44 9HE
Tel: 0121-360 6544 Fax: 0121-360 6888
E-mail: helen@transformfitters.com
Web Site: www.transformfitters.com