



PROPOSED SITE SECTIONS
1:250@A3

25-016	P07	A	A3
--------	-----	---	----


REV A 7.7.26 AMENDMENTS FOR
CLARIFICATION AND SECTION C ADDED

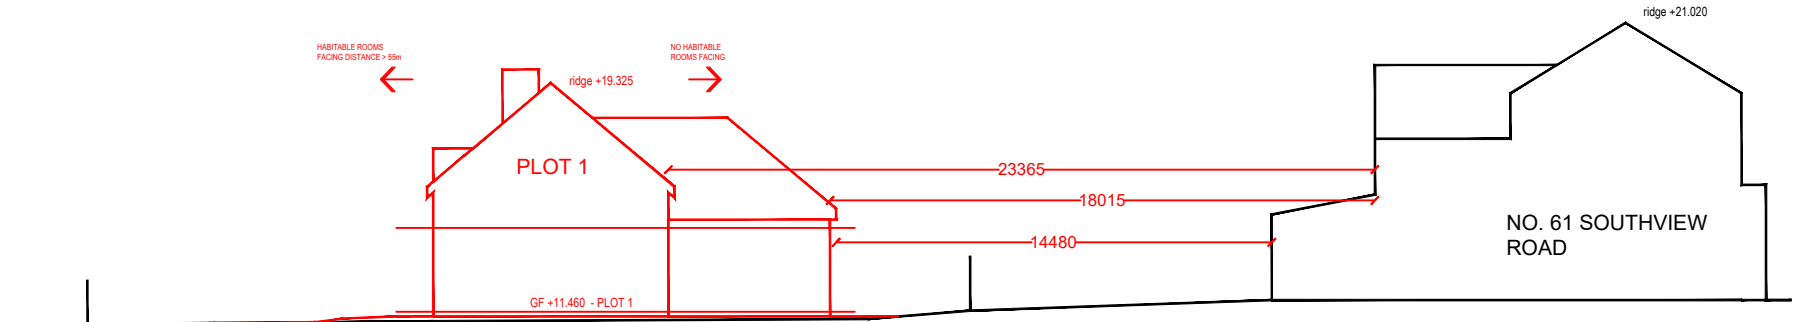



SITE SECTION A

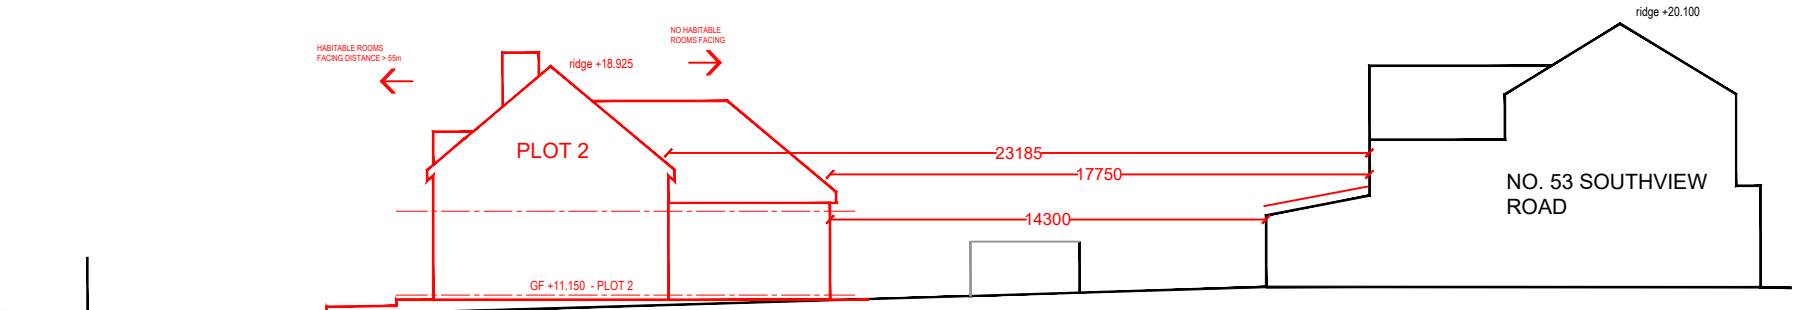

SITE SECTION C

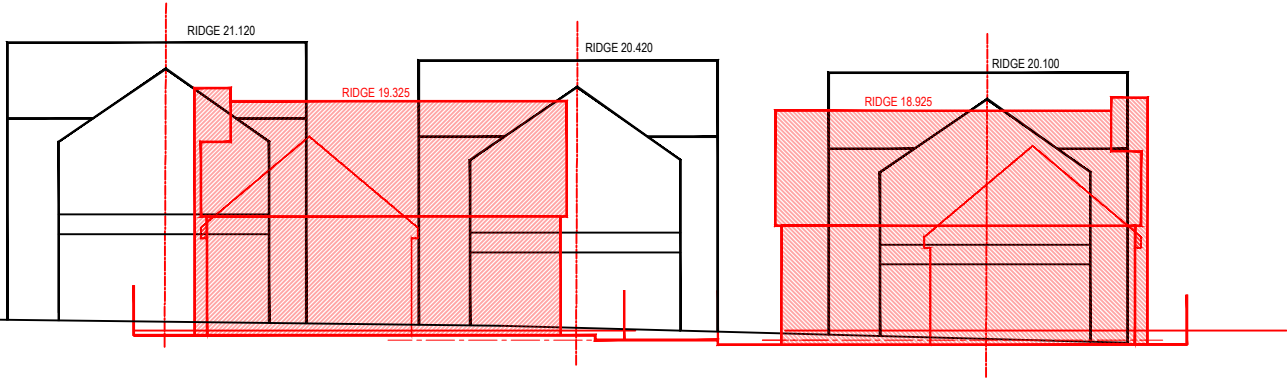

SITE SECTION B

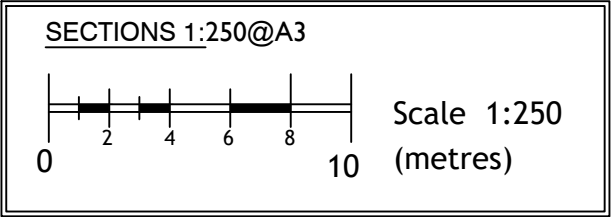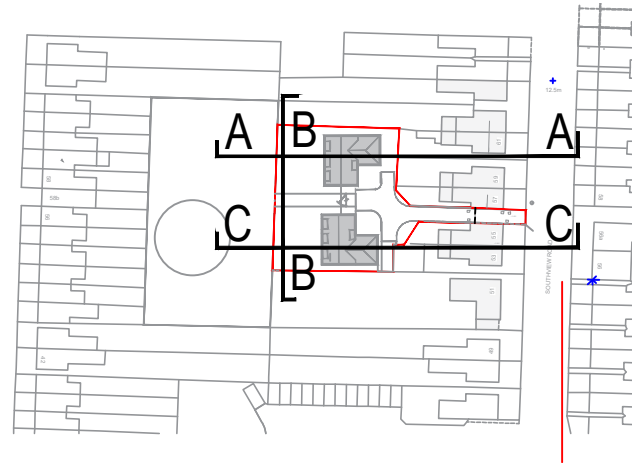

PLANNING

PROPOSED 2 NEW DWELLINGS
R/O 53-61 SOUTHVIEW ROAD
SOUTHWICK

JUNE 2026
SCALE AS SHOWN @ A3