Drawing No	LW\13-331\04
Date	May 2013
Client	Ms J Wilson
revisions	

Development	Proposed Rear Conservatory at 54, Grafton Gardens Lancing, West Sussex BN15 9SP
Title	Location Plan Block Plan
Scales	1 : 1250 & 1 : 200 @ A3

Paul Nye Limited
Paddock House, Pulborough Road
Cootham, Pulborough West Sussex
RH20 4LN
tel 01903 748034

© Copyright Reserved

GENERAL NOTES

All materials and products to be used strictly in accordance with the manufacturers recommendations.

All dimensions to be checked on site prior to construction.

LOCATION PLAN Scale 1 : 1250

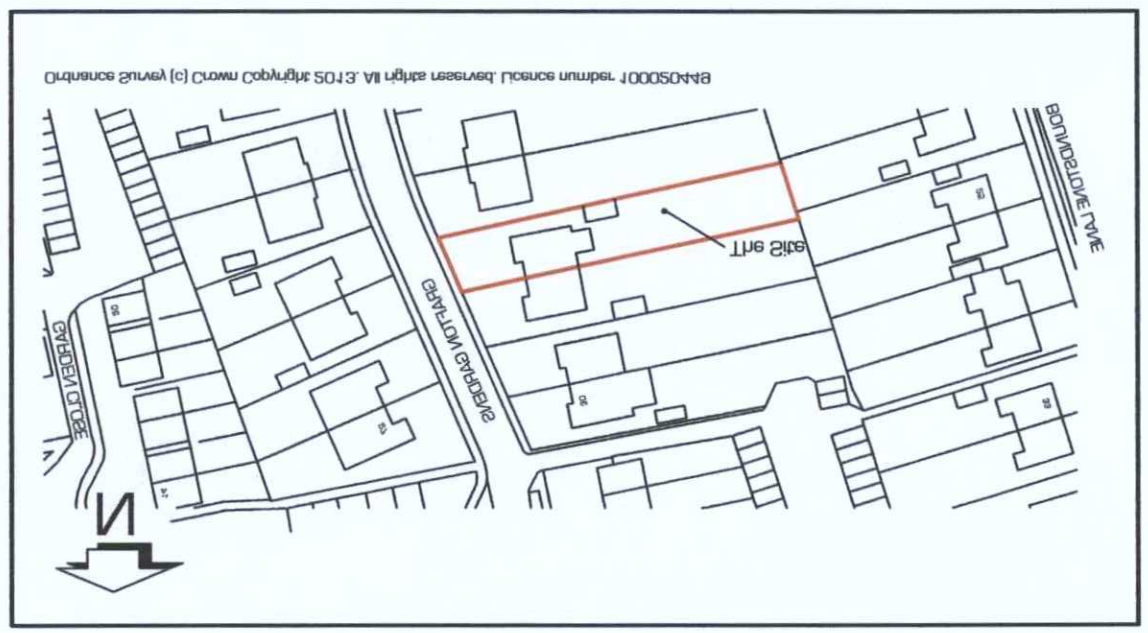

Ordnance Survey (c) Crown Copyright 2013. All rights reserved. Licence number 100020448

BLOCK PLAN Scale 1 : 200

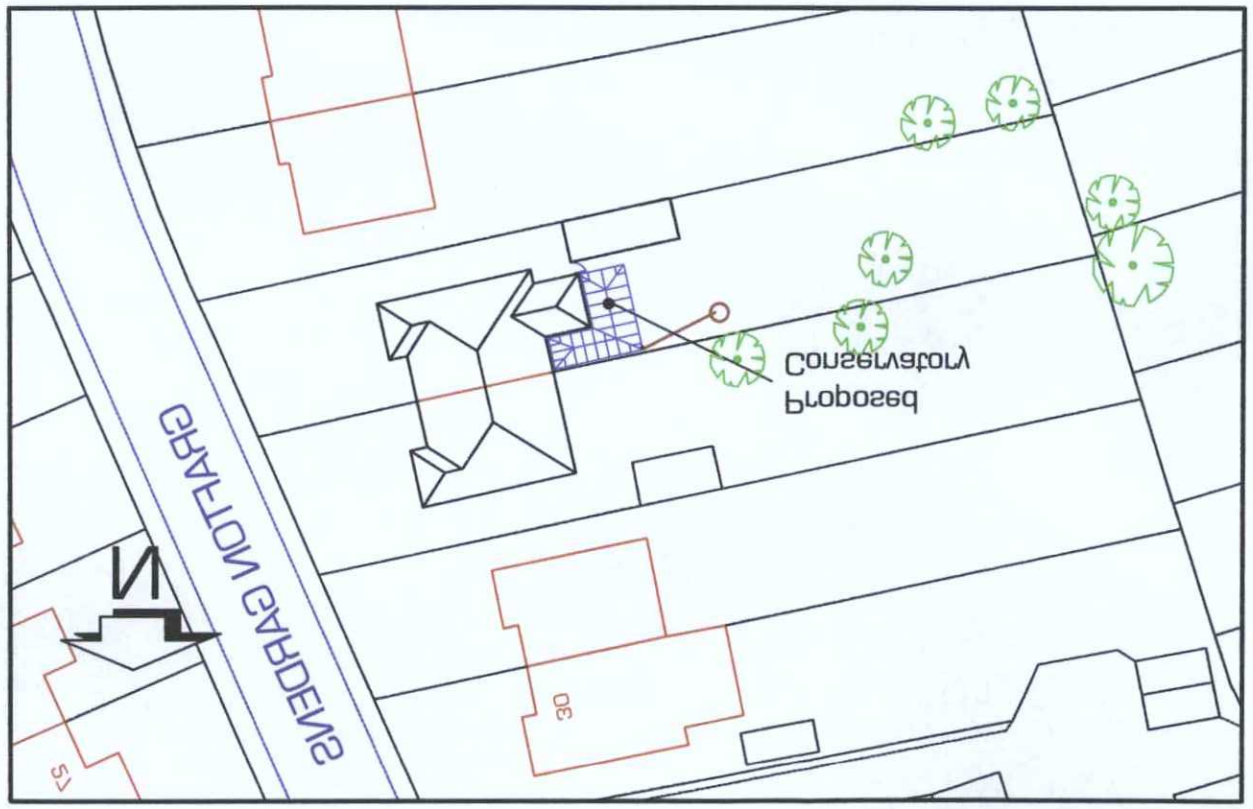

DATE	11 SEP 2013
PLAN	AWDM\1131\13
PLANNING SERVICES	
ADUR & WORTHING	
VALID	