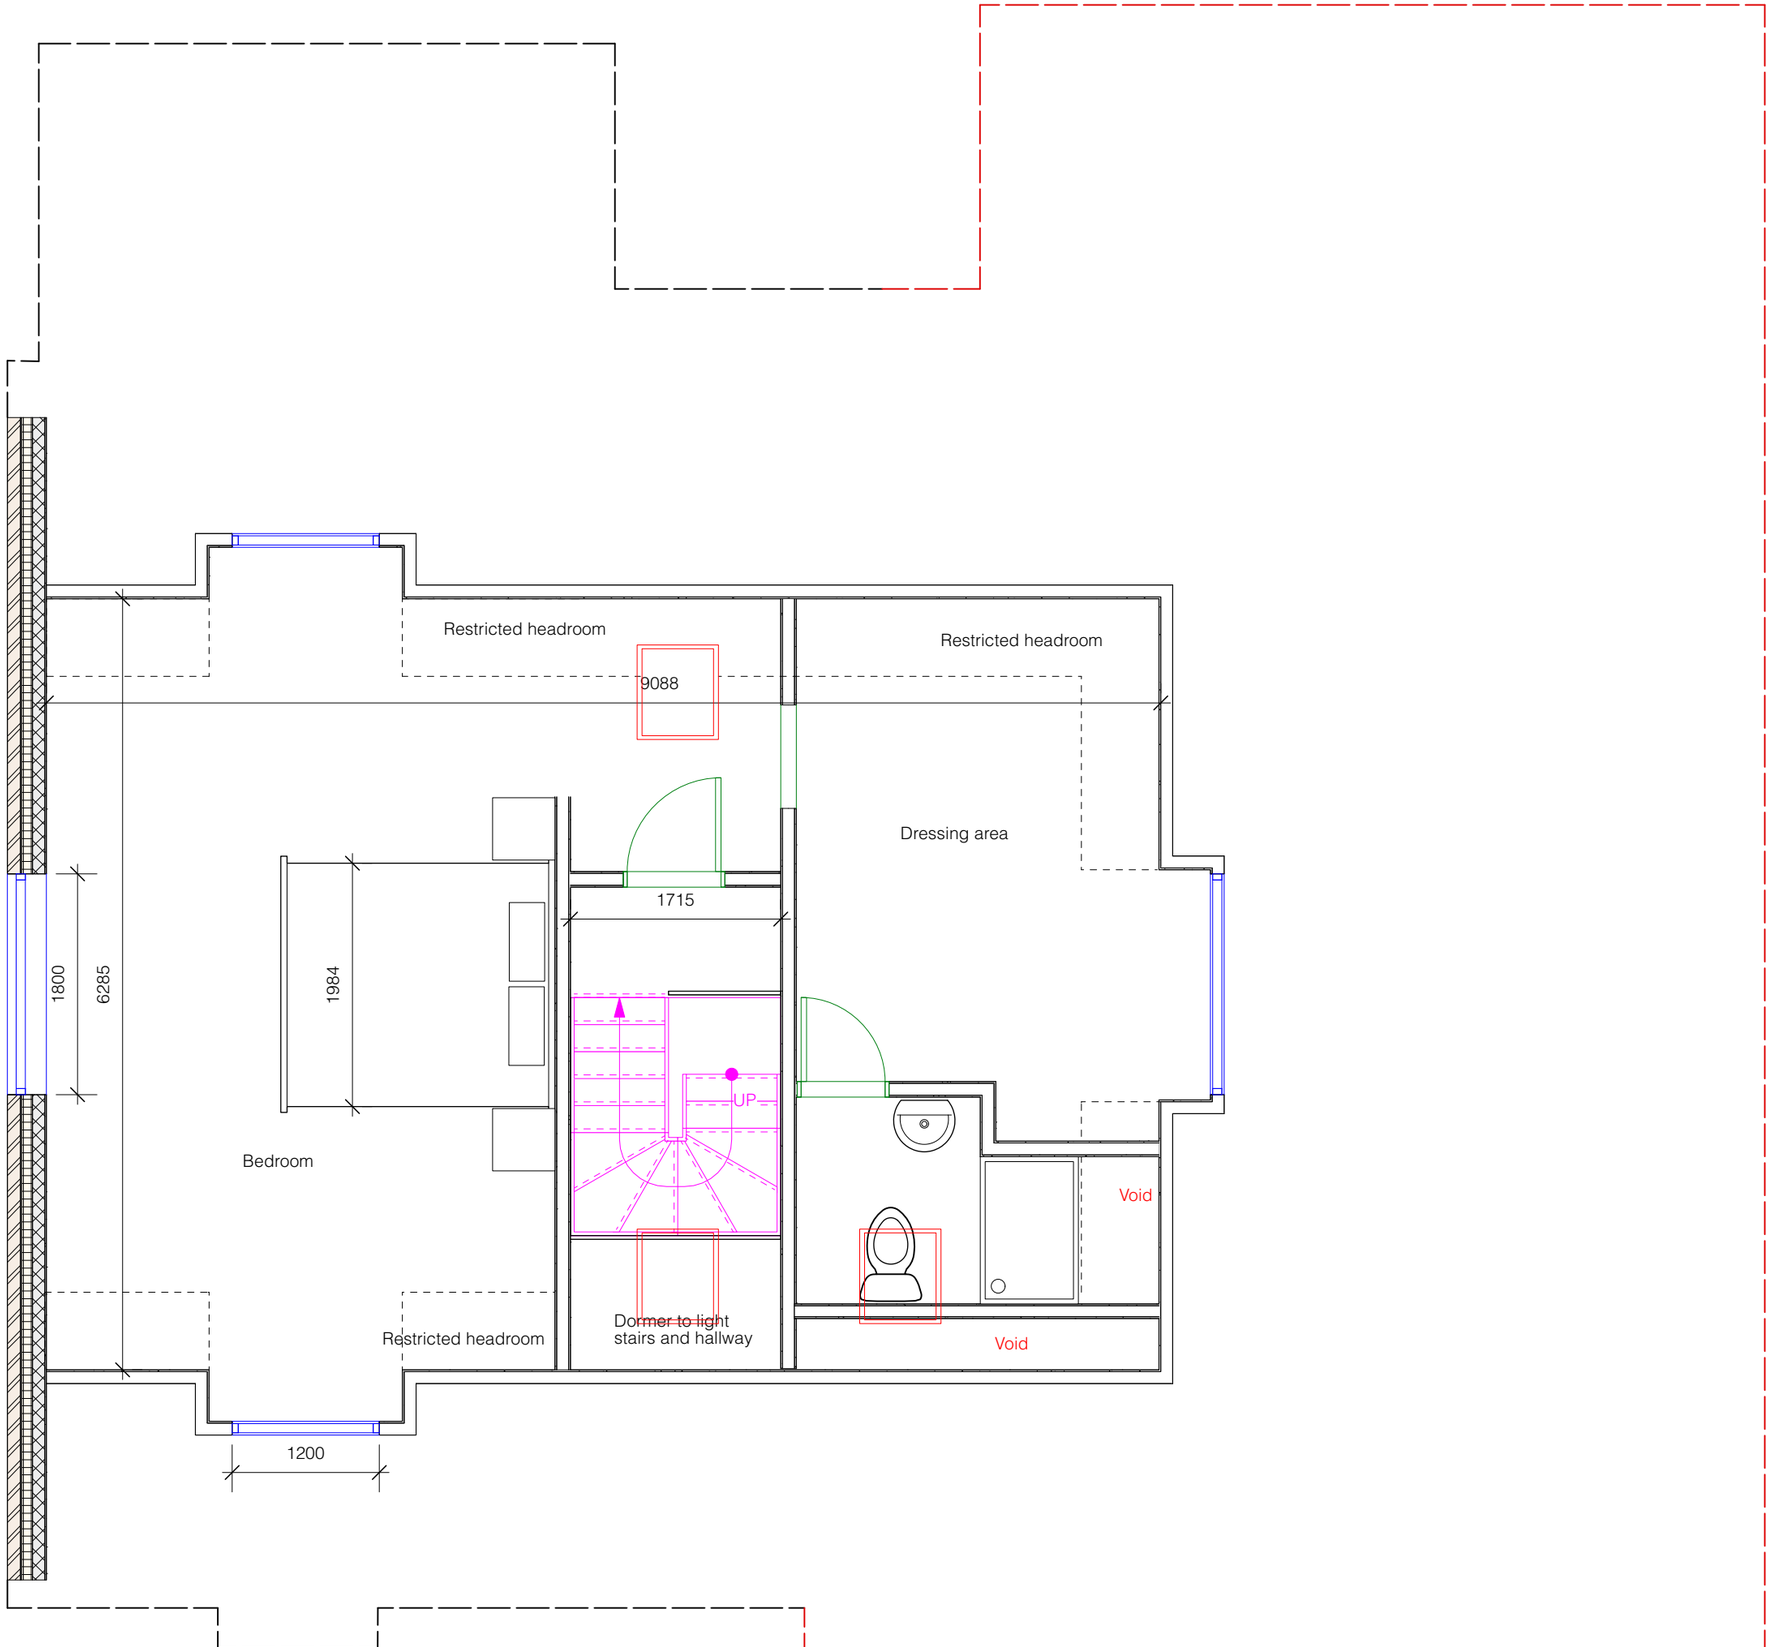

PROPOSED FIRST FLOOR

0 1.0 2.0 3.0 4.0 5.0 M

Sheet No. D 0623/652/04A

Scales:
1:50

Notes:

Project Name:
Roof alteration, rear & Side single storey extension.
Garden room outbuilding

Date: 15/06/2023

Client:
Read

Site Address:
23 Hollingbury Gardens
Findon Valley

PB PROPERTIES
the design to build on

Paul Maggs MCIAT

Hazelwood, Harbolets Road,
West Chltington RH20 2LG

Tel: 01798 813298

paul@pbproperties.co.uk
www.pbproperties.co.uk

Drawings produced using Vectorworks CAD. Only written dimensions to be respected. Copyright protected to PB Properties

CIAT
CHARTERED PRACTICE