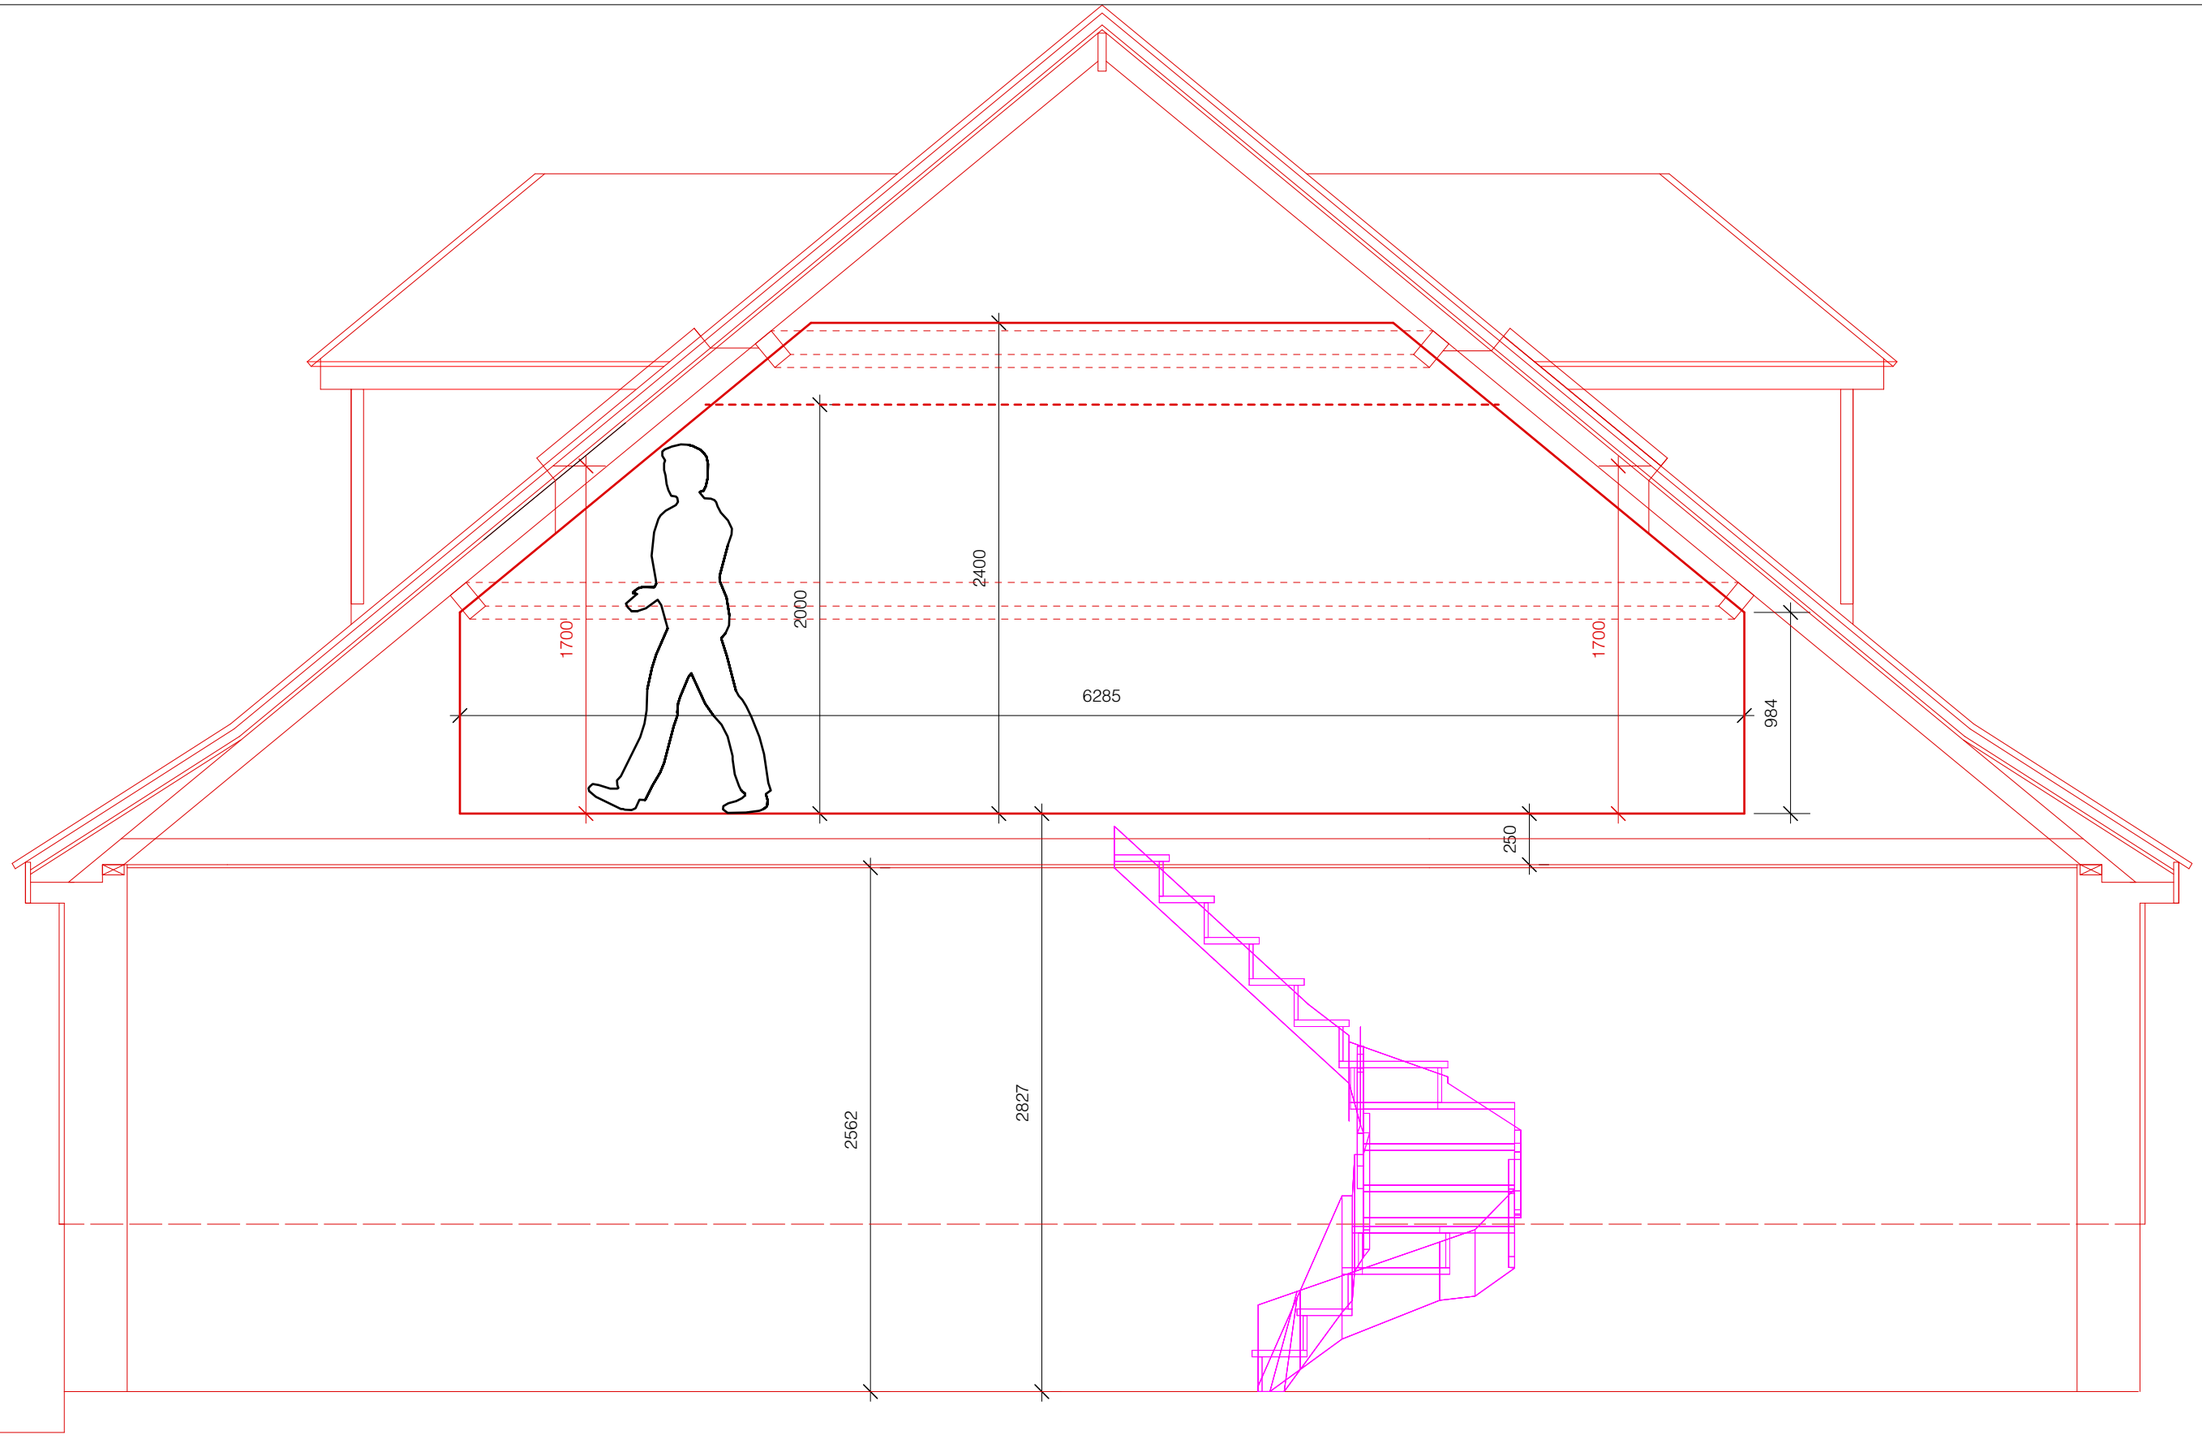

Proposed section & Storey heights

Scaled to fit A3 @1:30

0.00 1.0 2.0 3.0 4.0 5.0 M

PB PROPERTIES
the design to build on

CIAT CHARTERED PRACTICE

Paul Maggs MCIAT
Hazelwood, Harbolets Road,
West Chltington RH20 2LG
Tel: 01798 813298
paul@pbproperties.co.uk
www.pbproperties.co.uk

Client: Read

Site Address:
23 Hollingbury Gardens
Findon Valley

Project Name:
Roof alteration, rear & Side single storey extension.
Garden room outbuilding

Date: 15/06/2023

Scales: 1:30

Plan No. D 0623/652/07A

Drawings produced using Vectorworks CAD. Only written dimensions to be respected.
Copyright protected to PB Properties