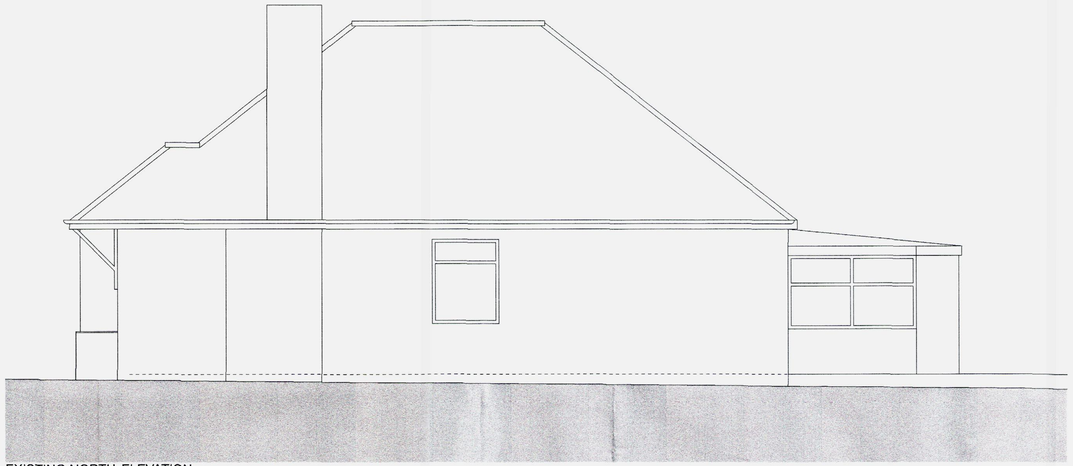

EXISTING NORTH ELEVATION
SCALE 1:50



EXISTING SOUTH ELEVATION
SCALE 1:50

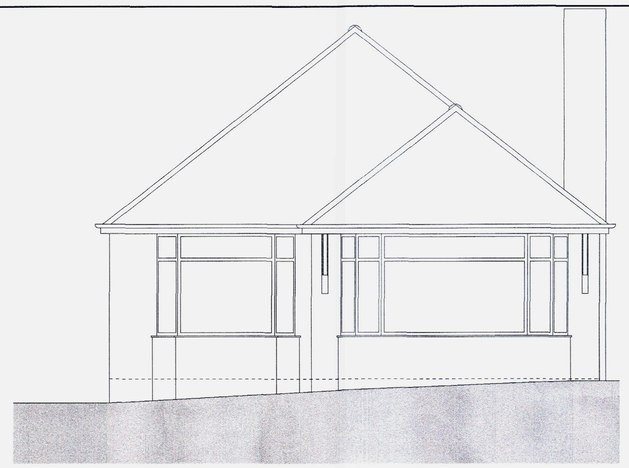

EXISTING EAST ELEVATION
SCALE 1:50

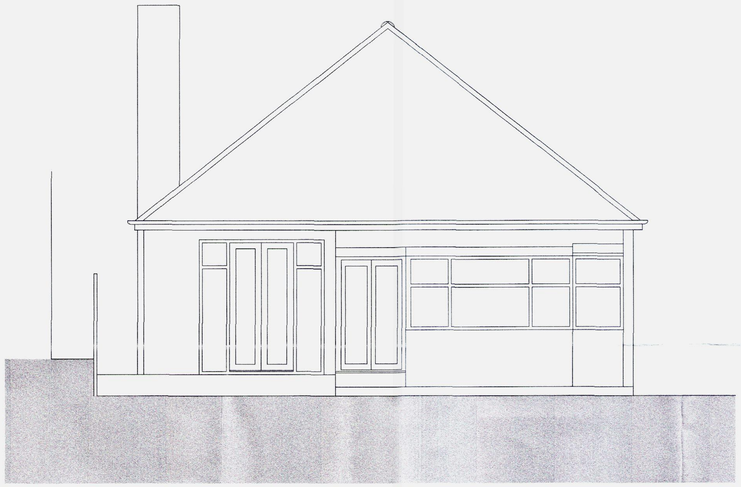

EXISTING WEST ELEVATION
SCALE 1:50

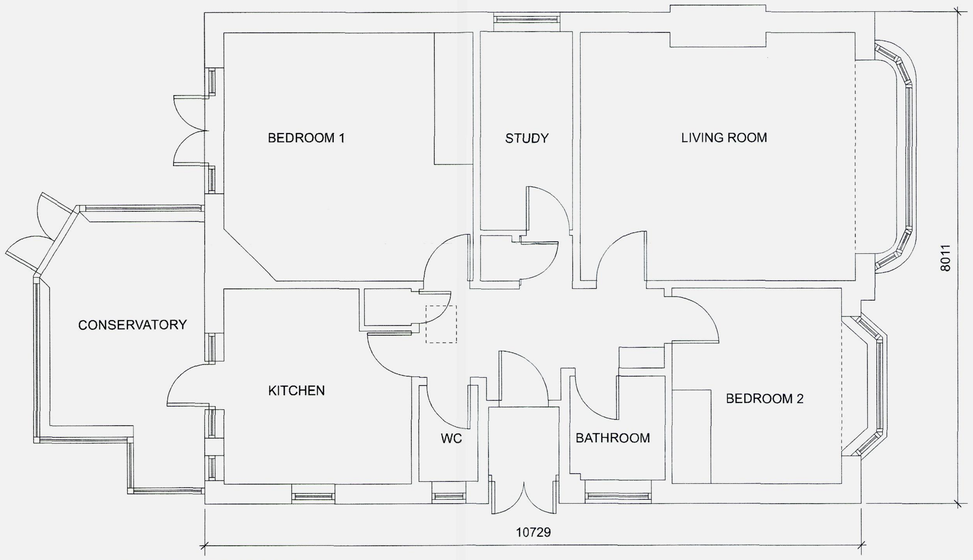

EXISTING GROUND FLOOR PLAN
0 1m 2m 3m 4m 5m
SCALE 1:50

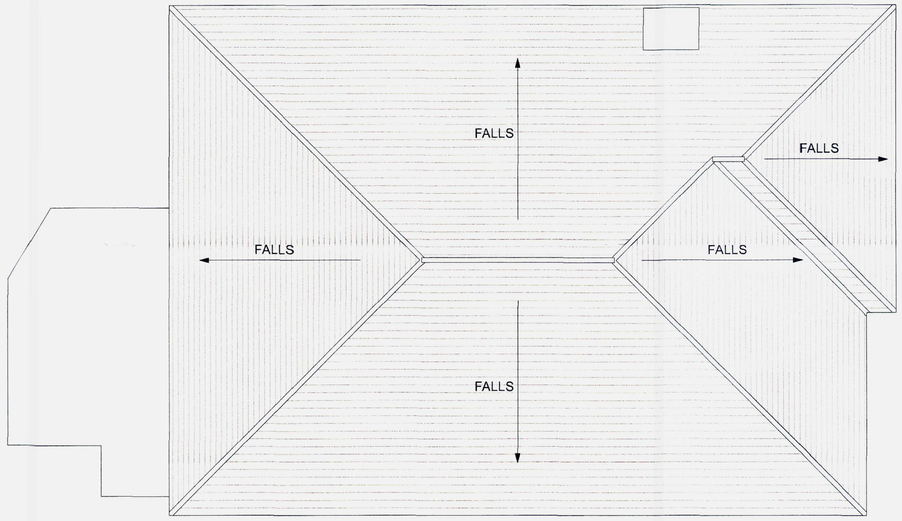

EXISTING ROOF PLAN
SCALE 1:50

notes:

0644/14

amendments:

Felce & Guy Partnership LLP
Architects
73 Holland Road | Hove | East Sussex | BN3 1LB
T: 01273 736217 F: 01273 720979 E: info@felceandguy.co.uk

project:	ALTERATION AND EXTENSIONS TO EXISTING PROPERTY
location:	5 DOWNSWAY, SOUTHWICK
client:	MR AND MRS BODEN
drawing:	EXITING FLOOR PLAN, ROOF PLAN AND ELEVATIONS
scale: 1:50	page: A1
drawn by: SJM	checked by: JC
date: JUNE 2013	drawing number: 2629-2
	revision: --

© Felce & Guy Partnership LLP