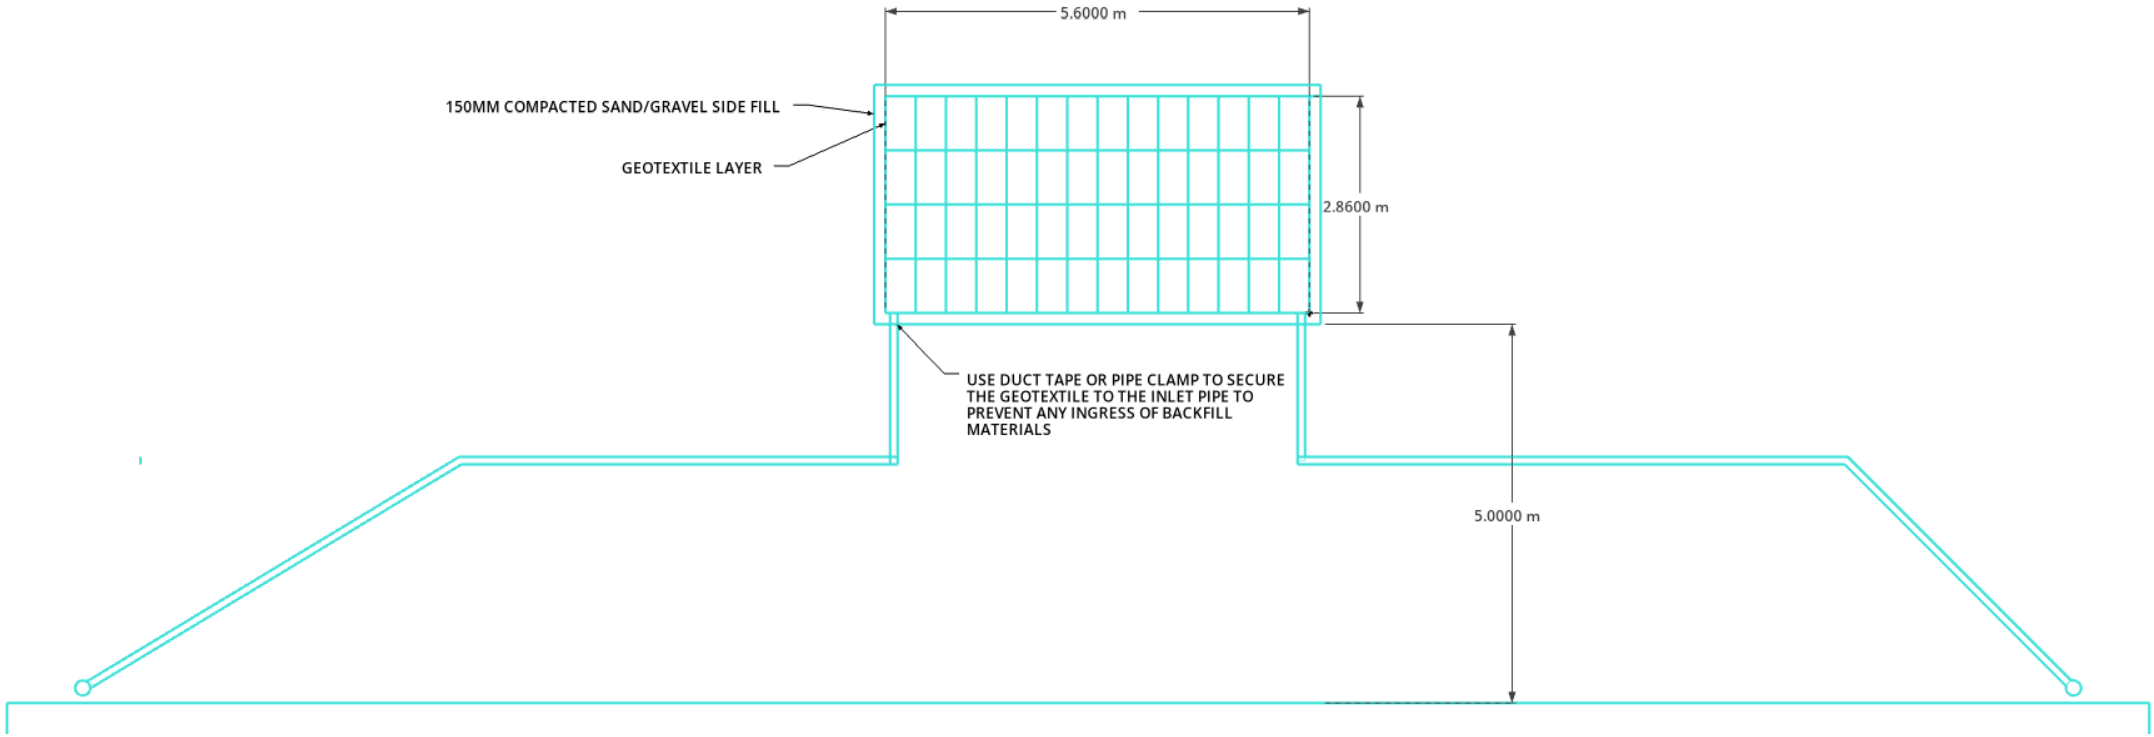


NOTES:

- ALL STORAGE TANK DRAINAGE WORKS SHALL BE CARRIED OUT IN ACCORDANCE WITH THE SPECIFICATIONS, METHOD STATEMENTS AND RECOMMENDATIONS OF CRATE SUPPLIER
- ALL LEVELS AND DIMENSIONS SHALL BE VERIFIED ON SITE PRIOR TO THE COMMENCEMENT OF ANY WORKS. ANY DISCREPANCIES SHALL BE BROUGHT TO THE ATTENTION OF THE ENGINEER

SCALE: 1:100

Client	Page 2 of 2	Prepared by	Date
Worthing United Youth		D Taylor	4 FEB 25
Process		Approved by	Date
SOAKWAY INSTALTION		D Taylor	4 FEB 25