ADUR & WORTHING
PLANNING SERVICES

PLAN	AWDM/1437/12
DATE VALID	21 NOV 2012

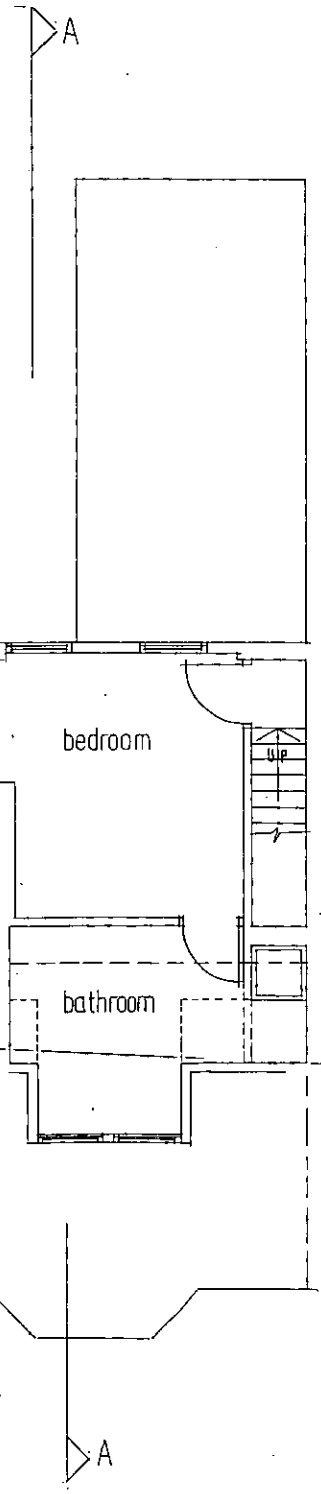

SECOND FLOOR PLAN

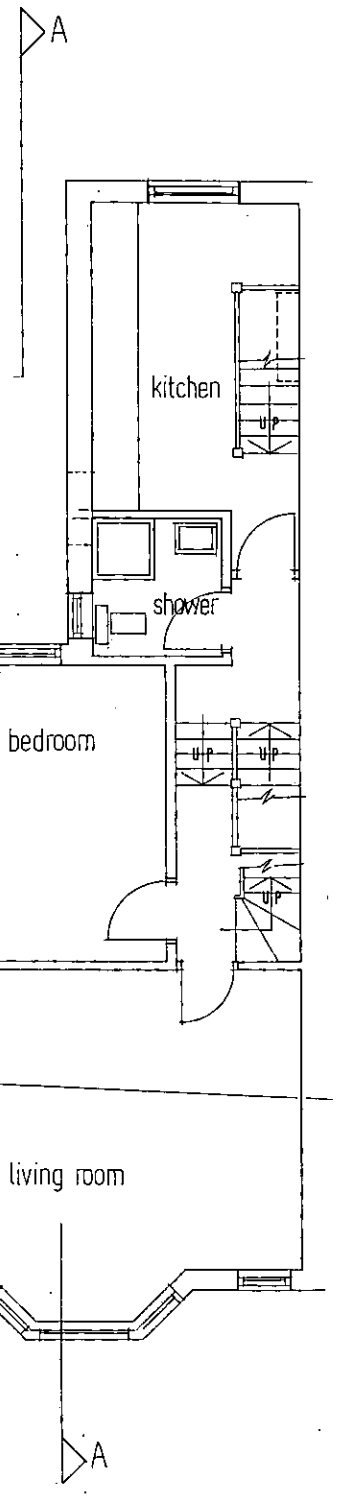

FIRST FLOOR PLAN

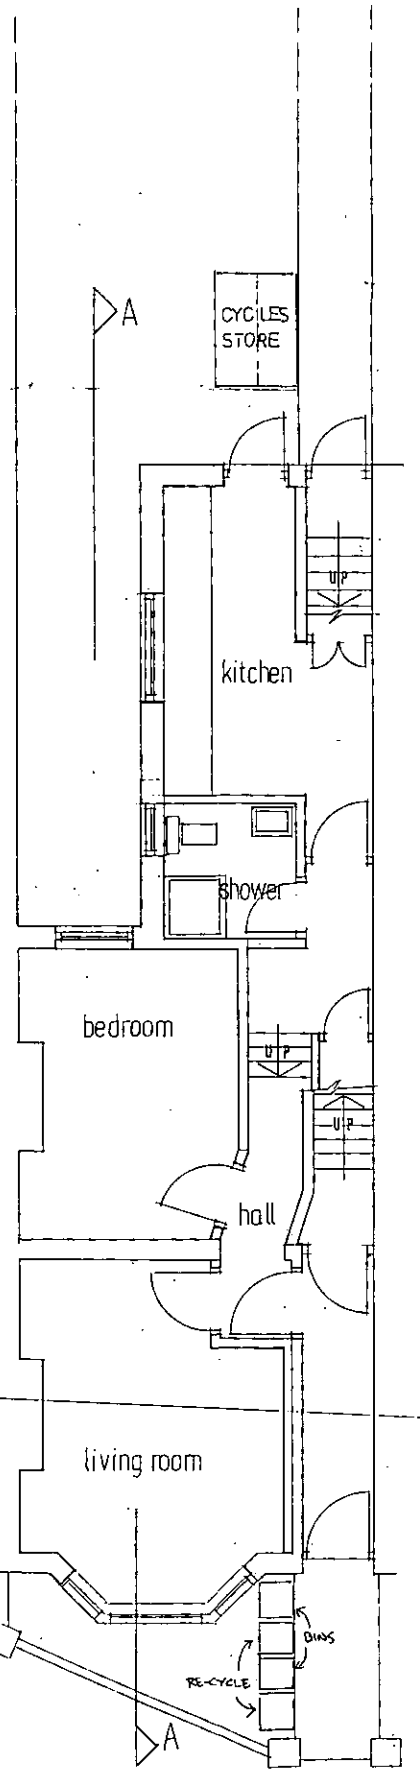

GROUND FLOOR PLAN

DWG. No.3

158 OLD SHOREHAM ROAD
SOUTHWICK

PROPOSED ALTERATIONS —
FLOOR PLANS

DRAWN BY:
ALAN R. WOOD
75 WESTBOURNE STREET
HOVE BN3 5PF
TEL: 01273 770602

SCALE:	DATED:
1:100	NOV. 2012