ADUR & WORTHING PLANNING SERVICES	
PLAN	AWDM/1437/12
DATE VALID	21 NOV 2012

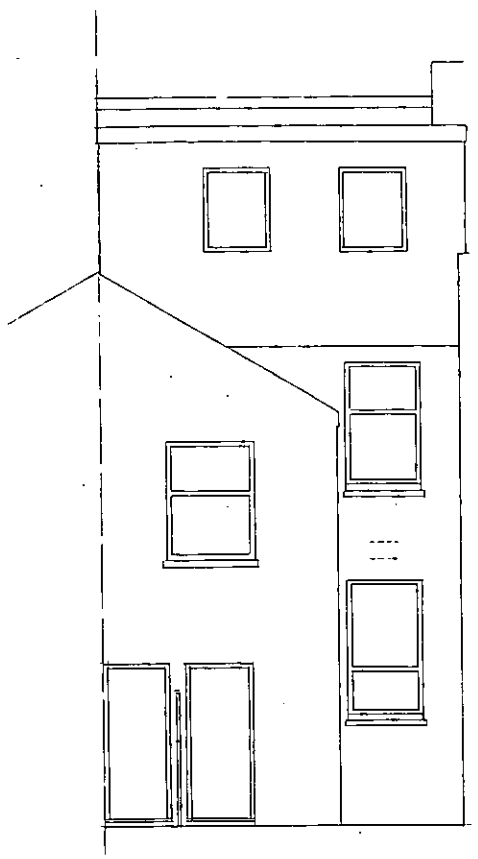

REAR [SOUTH] ELEVATION

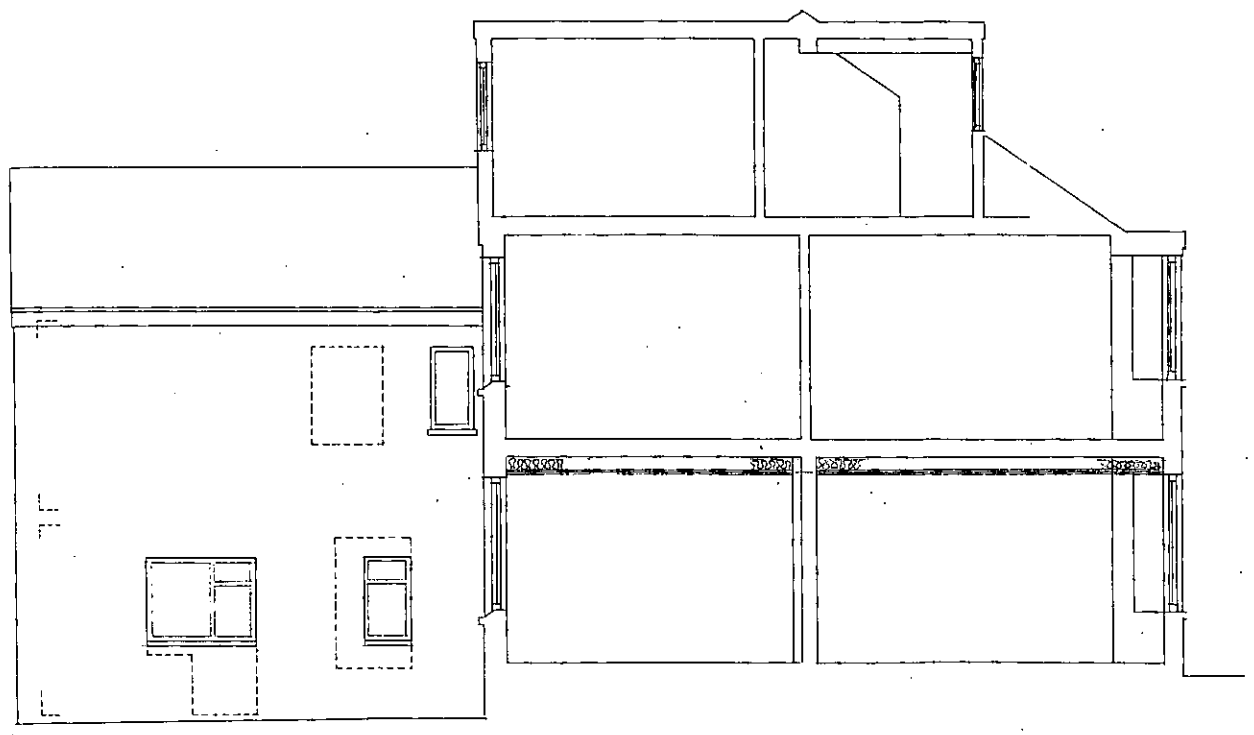

SECTION A-A

DWG. No.4

158 OLD SHOREHAM ROAD
SOUTHWICK

PROPOSED ALTERATIONS –
SECTION & ELEVATIONS

DRAWN BY:
ALAN R. WOOD
75 WESTBOURNE STREET
HOVE BN3 5PF TEL: 01273 770602

SCALE: 1:100

DATED: NOV. 2012