Existing House Outline

N

0 2.5 5 7.5 10

scale in metres 1:100

amendments				
rev.	date	comment	auth.	chkd.
A	11.09.18	Revision to GF window positions	FM	GI
B	11.09.18	Revision to ground-floor level	FM	GI
C	14.11.18	Addition of ridge levels	FM	GI
D	15.02.19	Amendments in line with planning comments	KS	FM
E	18.03.19	Addition of privacy screens to west terraces	FM	GI

Materials Key:

1: Light brickwork with natural flint / beach shingle tones
2: Blonde timber cladding
3: Untreated, silvered timber cladding

Note: All windows adjacent to site boundaries to be over 1.75m to sill level

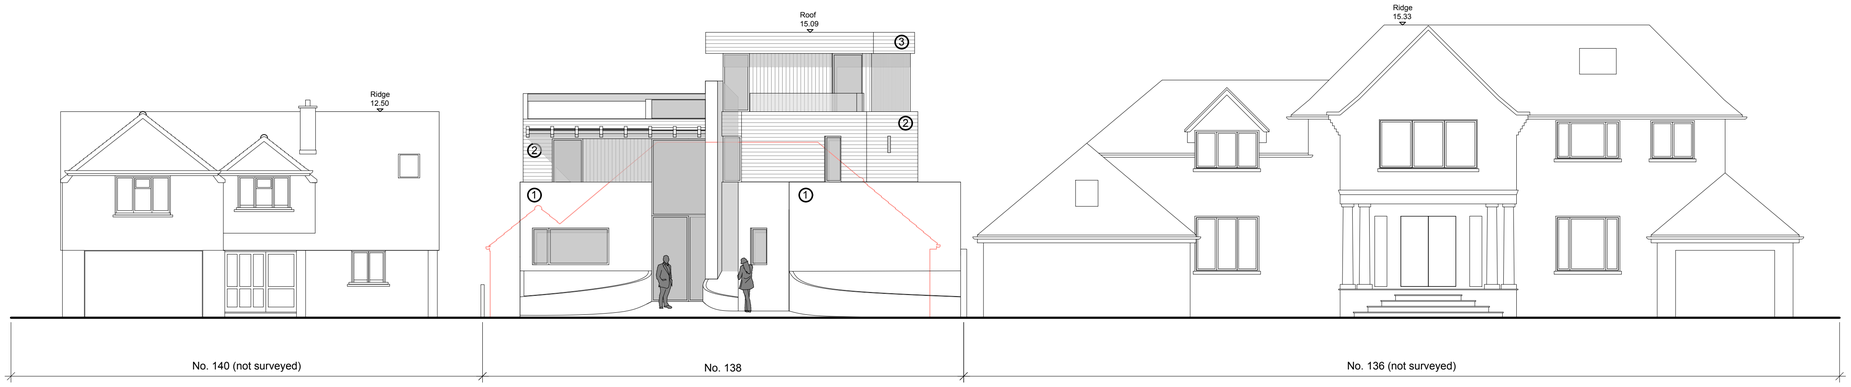

North Elevation 1:100

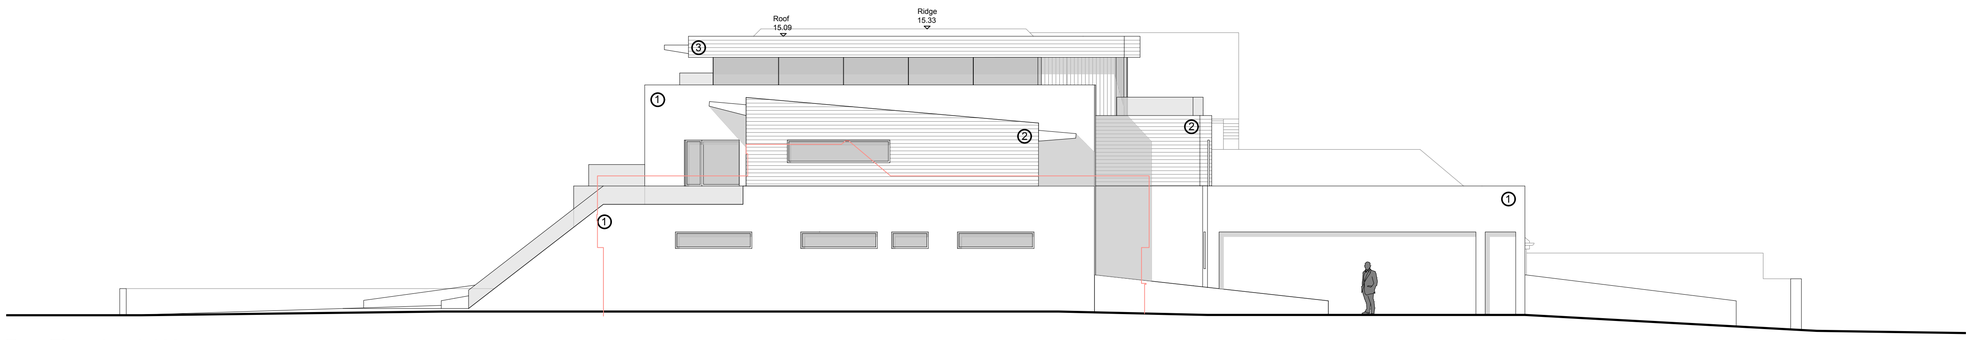

East Elevation 1:100

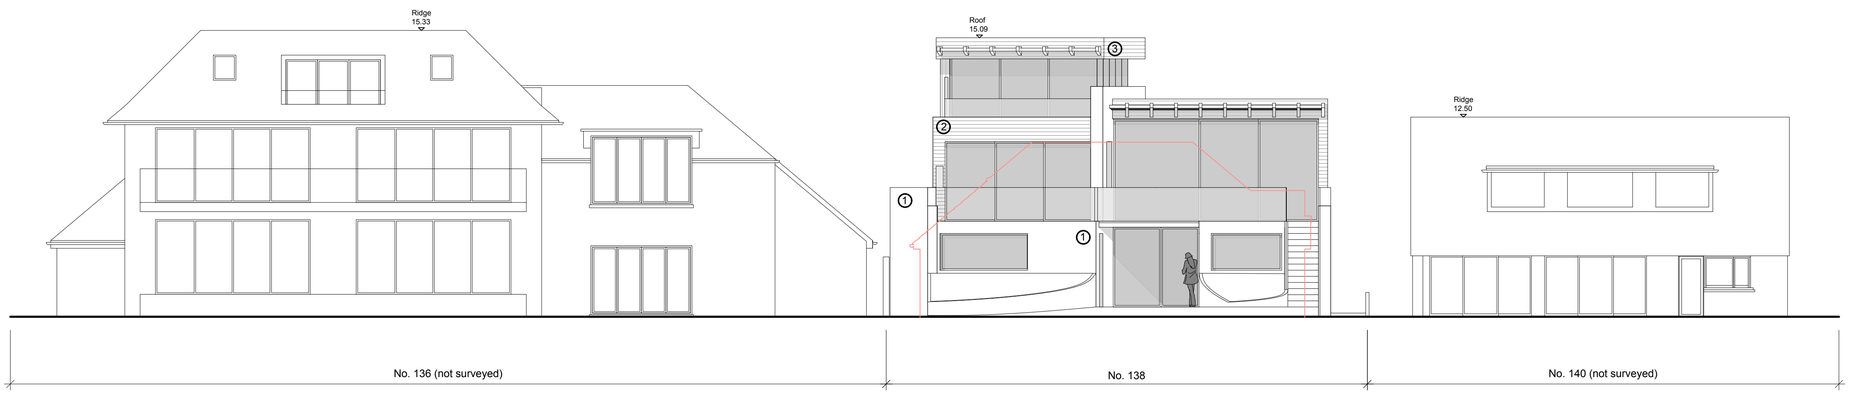

South Elevation 1:100

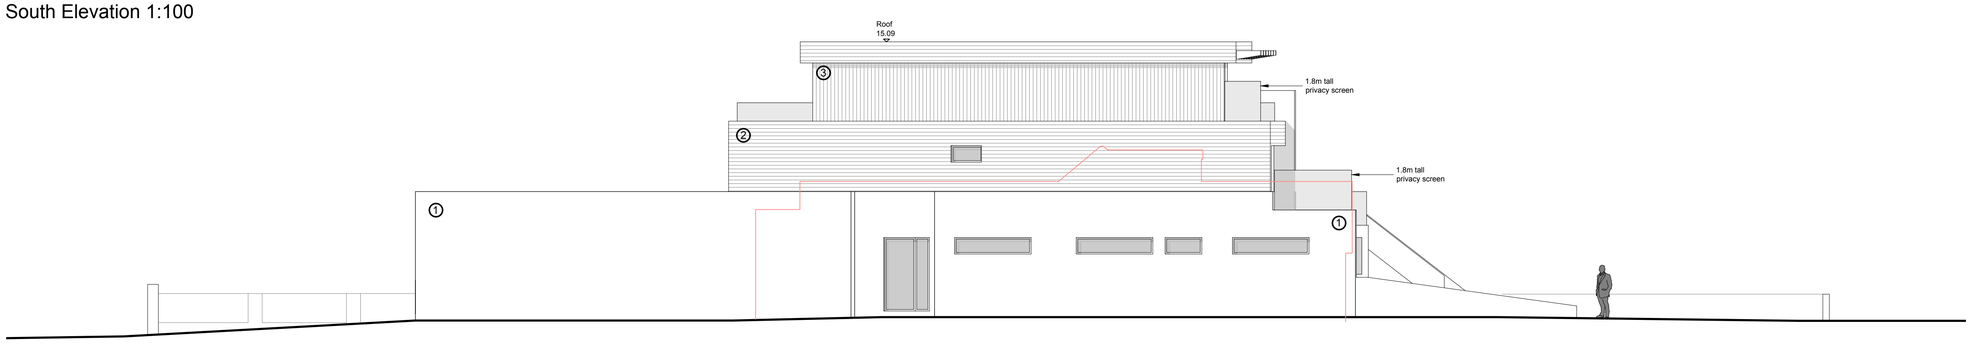

West Elevation 1:100

client		drawing number		revision
Mr & Mrs Thompson		0471.PL.300		E
project		drawing title		
138 Old Fort Road Shoreham-by-sea		Elevations As Proposed PLANNING		
drawn by	checked by	riba work stage	date	scale/original sheet size
FM	GI	3	Aug 2017	1:100 @ A1

www.abir.co.uk studio@abirarchitects.co.uk
Unit 1, Beta House, St John's Road, Hove, BN3 2FX, United Kingdom
Hove +44 (0)1273 724 384 Highlands +44 (0)1478 470 084
Company No 06877117 VAT No 971 4147 17

© ABIR Architects Ltd. Check all dimensions on site before work is undertaken. All goods, materials and workmanship to conform with current building regulations, BSS and COP's.

ABIR architects

RIBA Chartered Practice