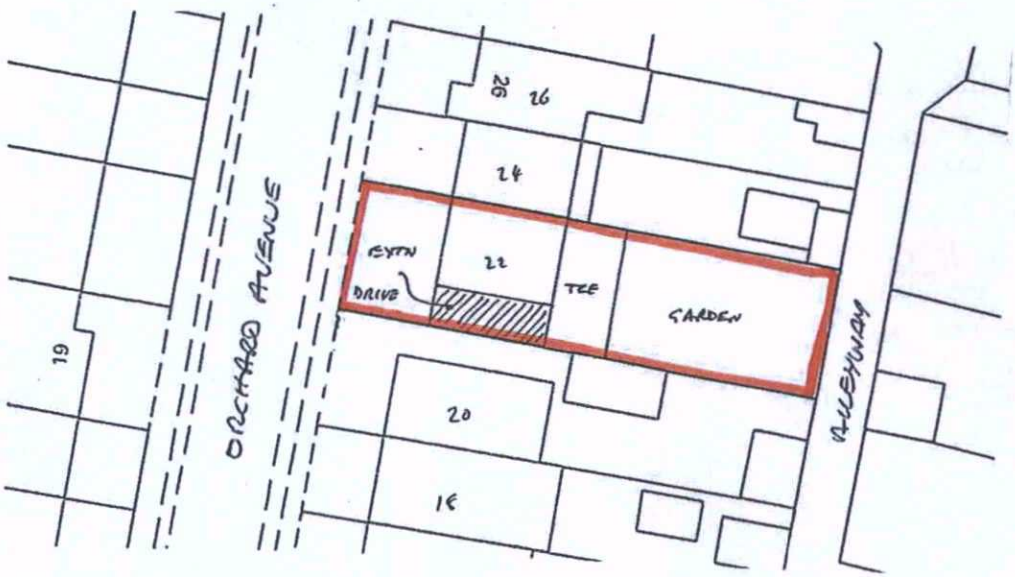

SITE PLAN
1:500

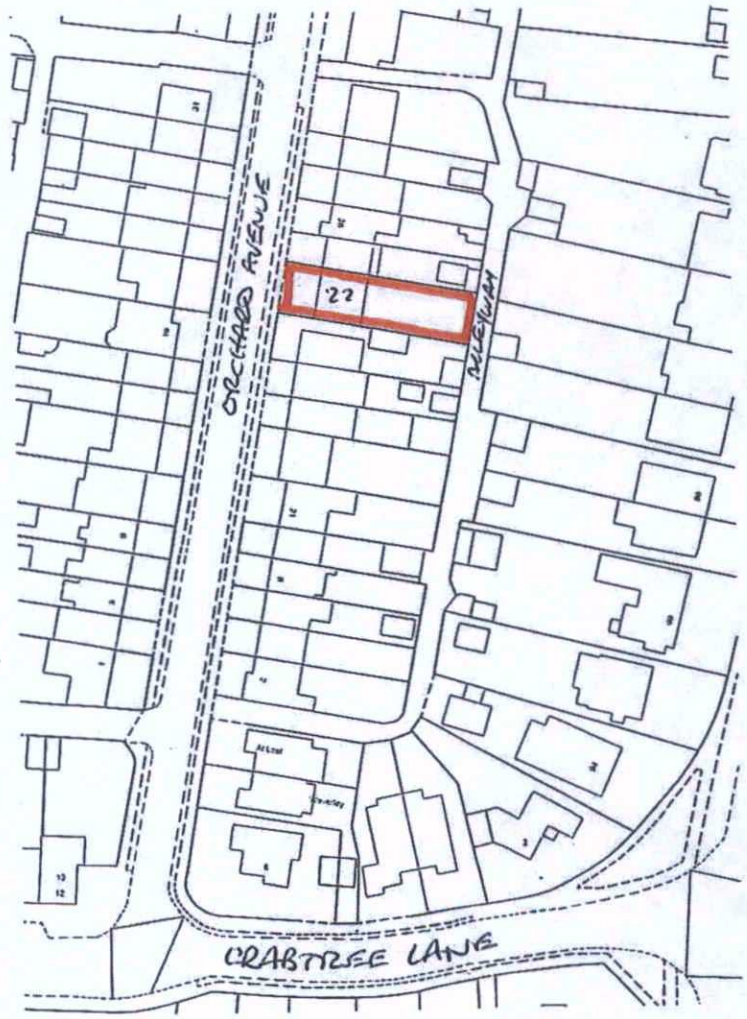

LOCATION PLAN
1:1250

ADUR & WORTHING
PLANNING SERVICES

PLAN	AWDM/ 1404/16
DATE VALID	- 5 OCT 2016

1:50	0m			1m			2m			3m			4m			5m	
1:100	0m		1m	2m		3m	4m		5m	6m		7m	8m		9m	10m	
1:200	0m				5m				10m					20m			30m
1:500	0m			10m			20m			30m			40m			50m	
1:1250	0m						50m						100m				

David L Scott MCIAT ~ Architectural Technologist

Oldfields, Church Road, Catsfield, Battle, East Sussex, TN33 9DP
phone: 01424 893606 email: david@davidscott.plus.com
A member of the Chartered Institute of Architectural Technologists

N
W E
S

SITE & LOCATION PLANS		
22 ORCHARD AVENUE	Scale: 1:500; 1250	
LANCING	Date: 09/16	
BN15 9EA	Drg No: 16-1287-SLP	
	Rev: A	Size: A4

Based upon the Superplan Ordnance Survey map with the permission of Ordnance Survey ©on behalf of The Controller of Her Majesty's Stationery Office, © Crown copyright, David L Scott, Licence No. AR100031853