
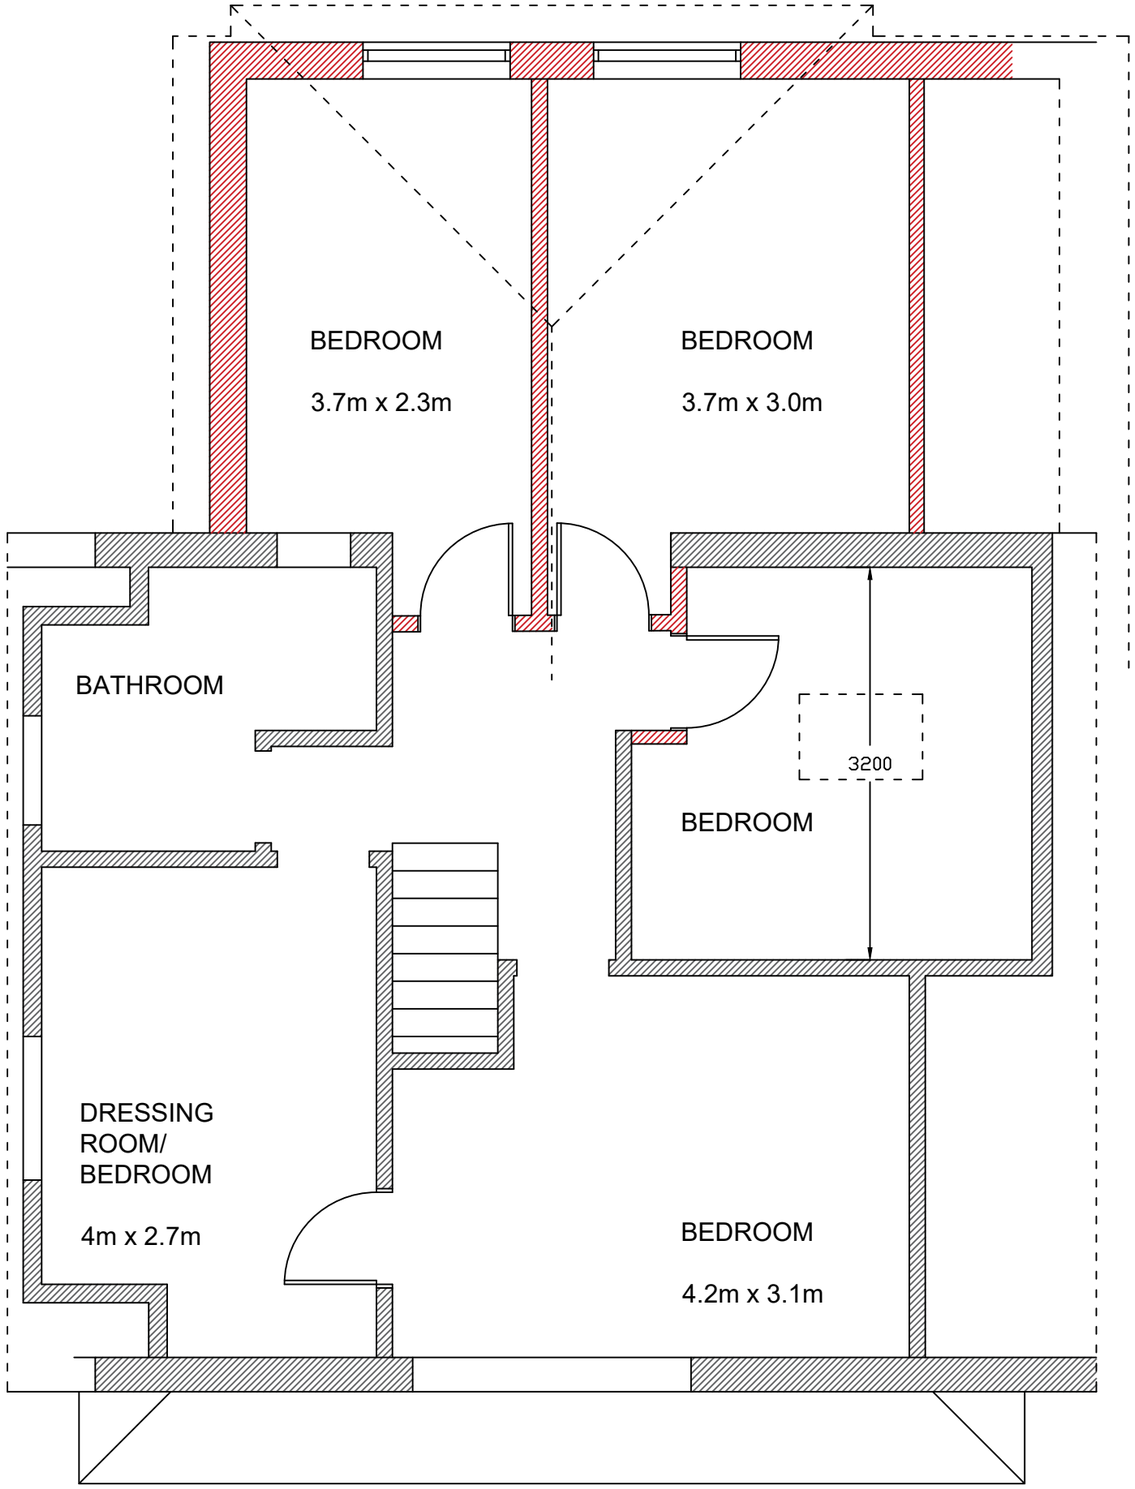


first floor plan

0m 5m

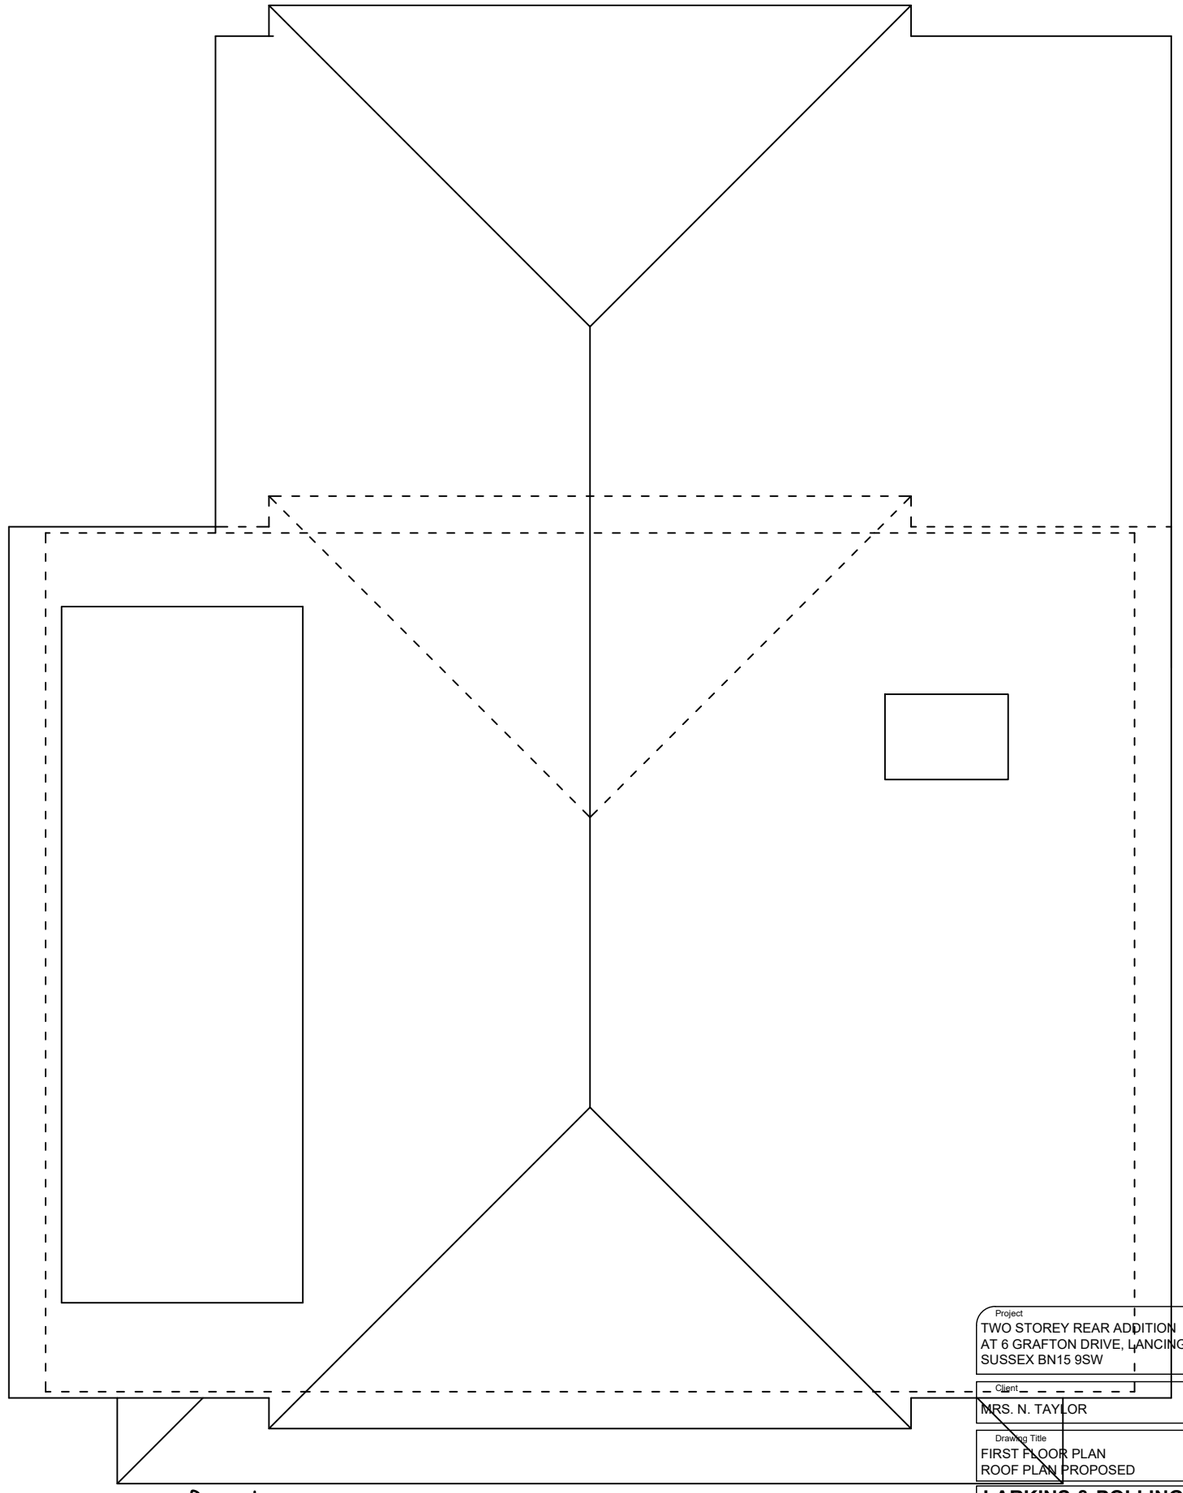

roof plan

Project
TWO STOREY REAR ADDITION
AT 6 GRAFTON DRIVE, LANCING
SUSSEX BN15 9SW

Client
MRS. N. TAYLOR

Drawing Title
FIRST FLOOR PLAN
ROOF PLAN PROPOSED

LARKINS & POLLINGTON
DESIGN PARTNERSHIP
2 Birling Way
Manor Park
Uckfield
TN22 1LP
01825 768948
07894 124919

Date	Drawn By	Checked	Scale
10.20	mpp		1:50
Drawing No. 962/20/TBR/03		Amendment	