
* REVISED WEST ELEVATION DETAIL

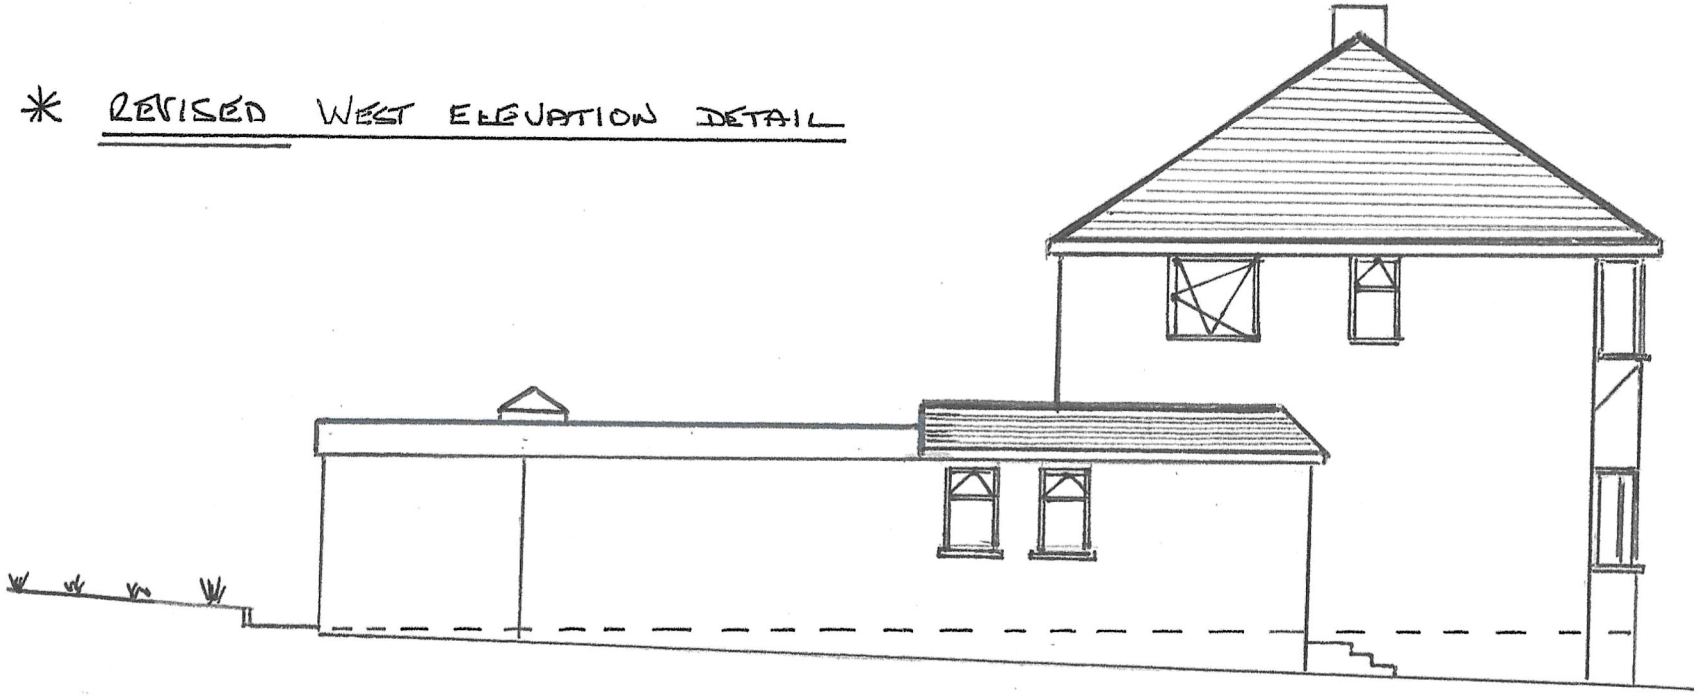

EXISTING WEST SIDE ELEVATION

1:100



1:100 SCALE BAR

PROPOSED WEST SIDE ELEVATION

1:100