
* REVISED EAST ELEVATION DETAIL

EXISTING EAST SIDE ELEVATION 1:100

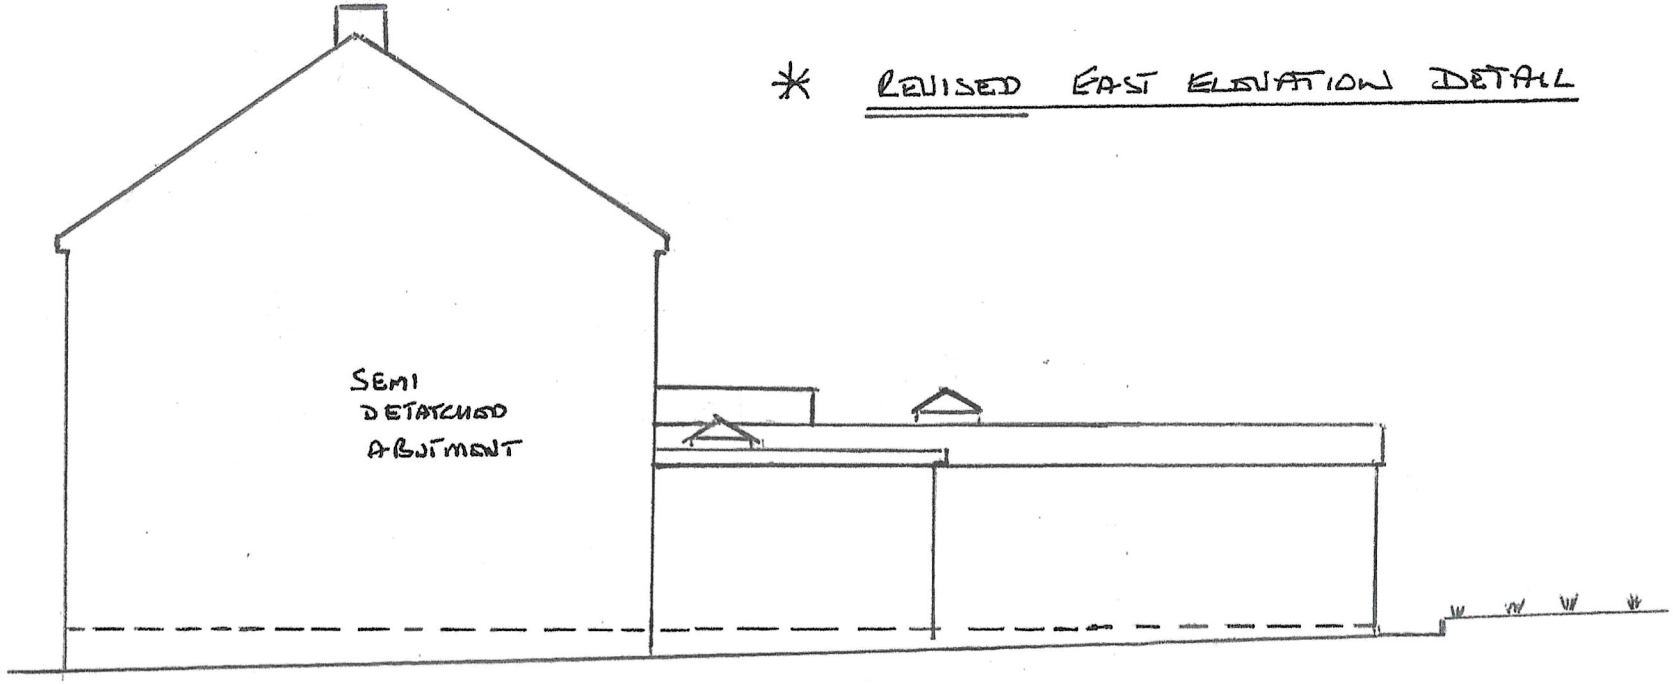



1:100 SCALE BAR

PROPOSED EAST SIDE ELEVATION 1:100