62 West Way

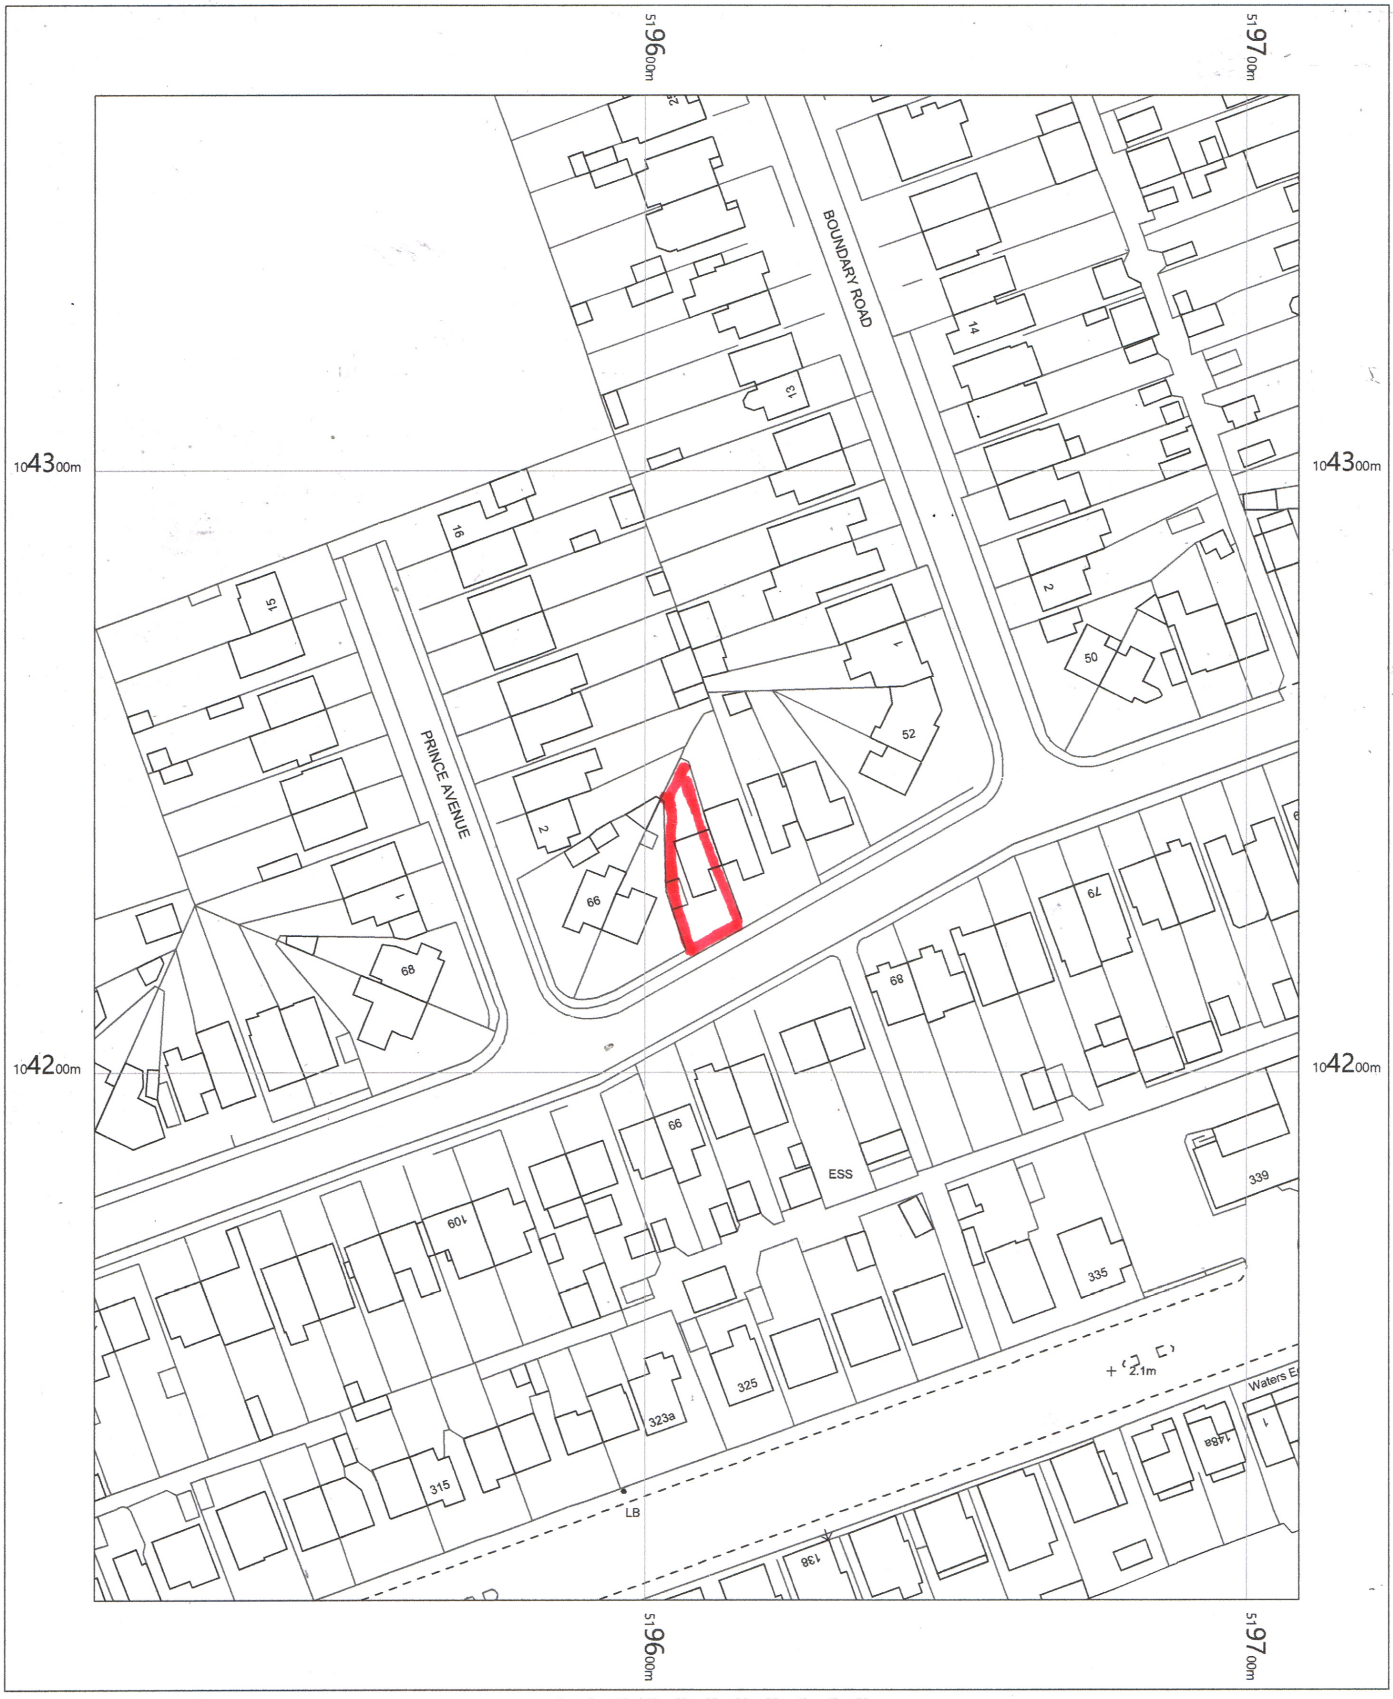

62 West Way
Lancing
West Sussex
BN15 8LZ

2293-4

OS MasterMap 1250/2500/10000 scale
Wednesday, February 2, 2022, ID: MDP-01016664
www.mapdataportal.co.uk

1:1250 scale print at A4, Centre: 519609 E, 104237 N

©Crown Copyright Ordnance Survey. Licence no. 100019980

N

MAPS@ Aworth
SURVEY CONSULTANTS