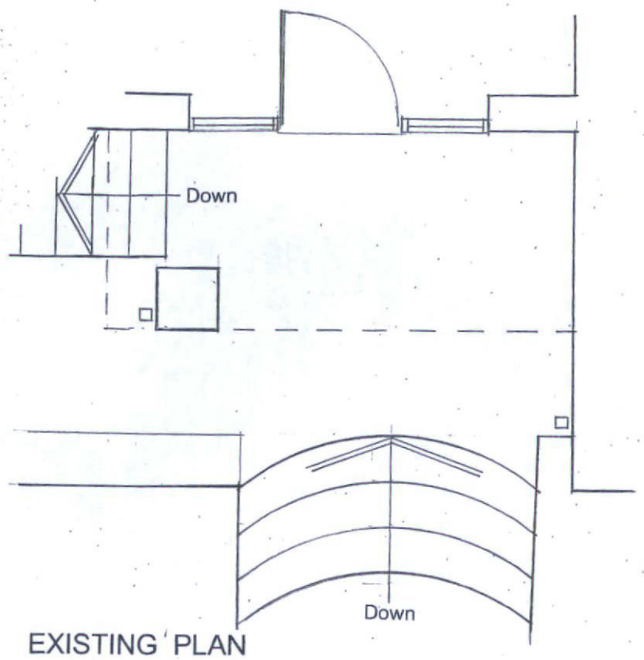

EXISTING PLAN

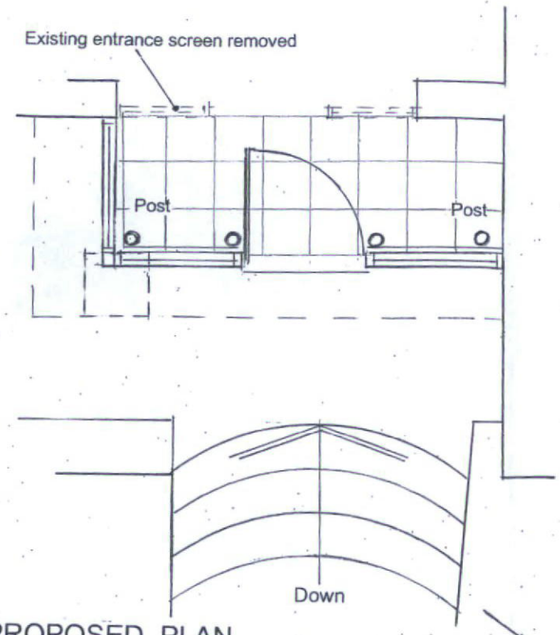

PROPOSED PLAN

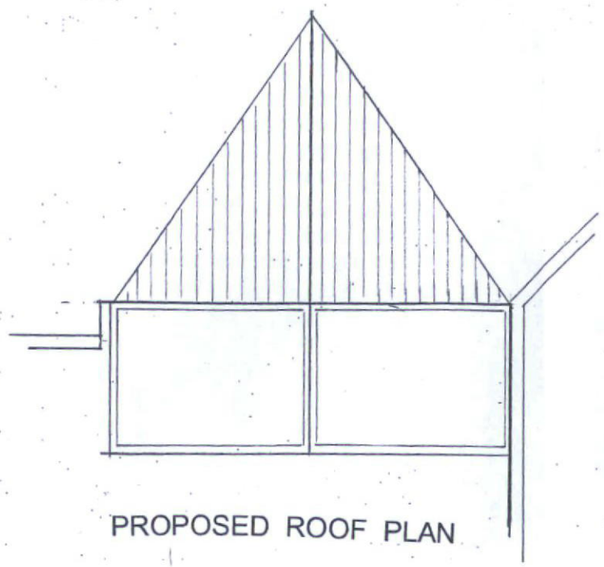

PROPOSED ROOF PLAN

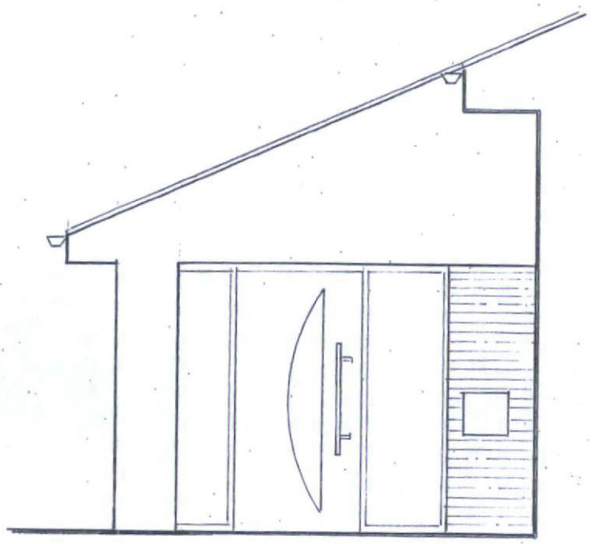

EXISTING ELEVATION

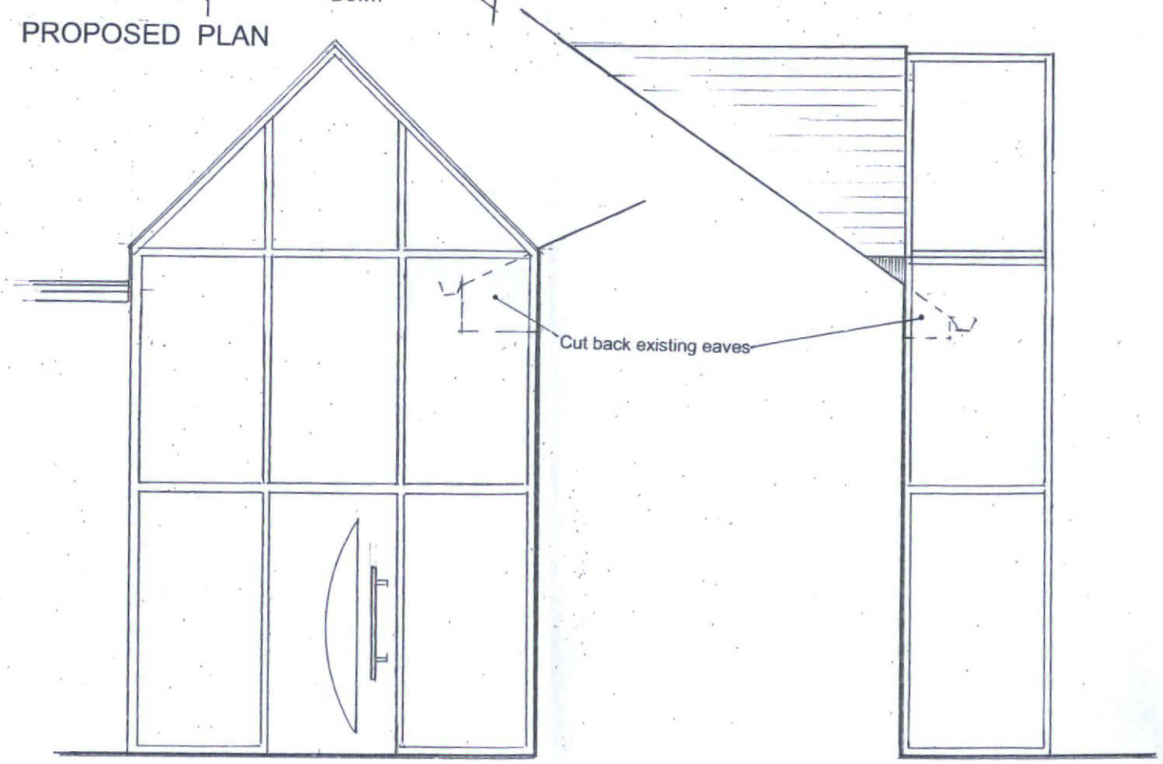

FRONT

SIDE

PROPOSED ELEVATIONS

All dimensions to be checked on site

0 0·5 1 1·5 2

Scale Bar 1:50 @ A3

REVISIONS

M.J.J. TANNER
30 WOODLANDS PARK
MAIN ROAD, YAPTON
WEST SUSSEX.BN18 0EZ
01243 920866
maxtanner@hotmail.co.uk

Mr & Mrs White
Lynden House
Ring Road
Lancing BN15 0QF

Proposed Front Entrance

DATE Mar 2021

SCALE 1:50 @ A3

DRG No **1151 - 5**