



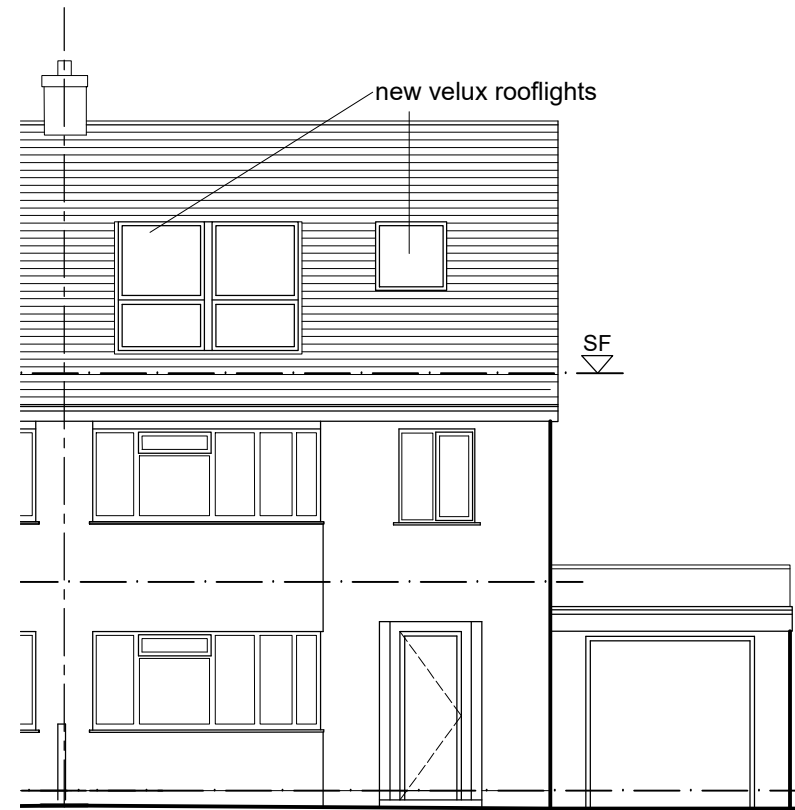


Proposed West Elevation

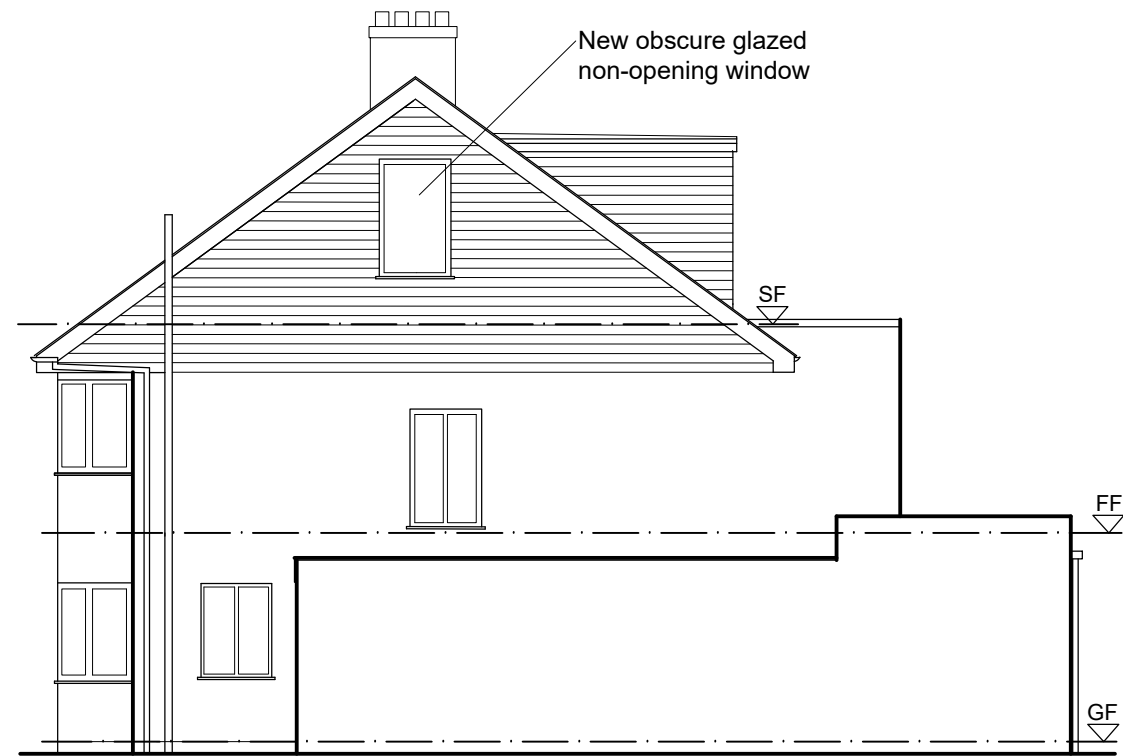


Proposed South Elevation



Proposed East Elevation

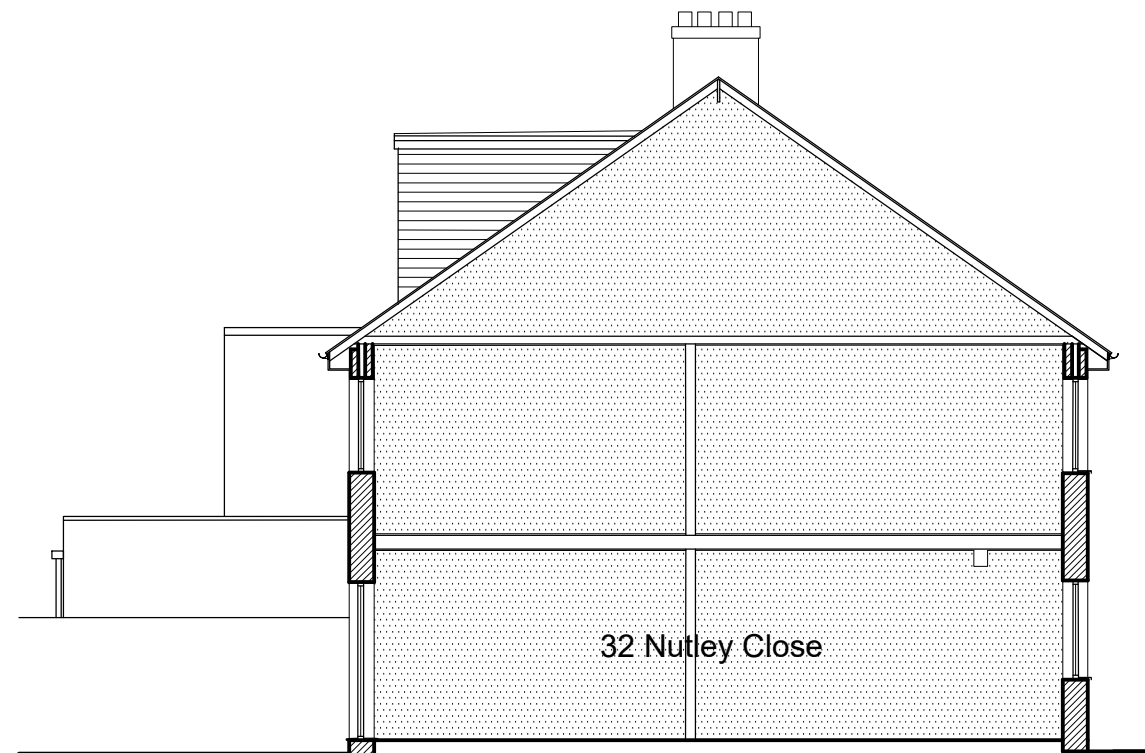

Proposed North Elevation

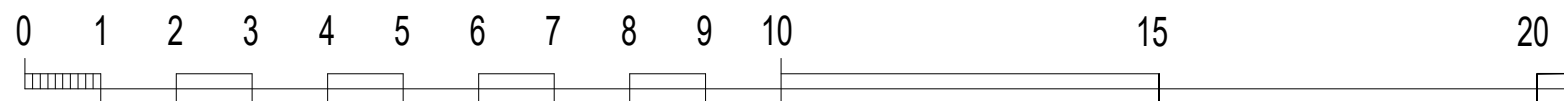

NOT FOR CONSTRUCTION

This drawing is protected under Copyright and at no time should any portion of this drawing be reproduced or copied without the permission of the Architect. (Design Copyright Act 1968)

This drawings must not be used for purposes other than that for which it is provided. It is supplied without liability for any errors or omissions. Drawings only to be scaled for planning application purposes, all dimensions to be checked on site.

All drawings subject to Statutory Authority Approval.

B - Minor amendments
A - Dormer reduced in width
Revisions

15/04/26
08/04/26

PROJECT TITLE: **33 Nutley Close, Goring-by-Sea.**

DRWG TITLE: **Proposed Elevations**
DRWG No: **1112_301**

REV: **B**

SCALE: **1:100@A3** DATE: **28.03.26**

DRWG STATUS: **For Planning**