



Existing Ground Floor Plan 1:50

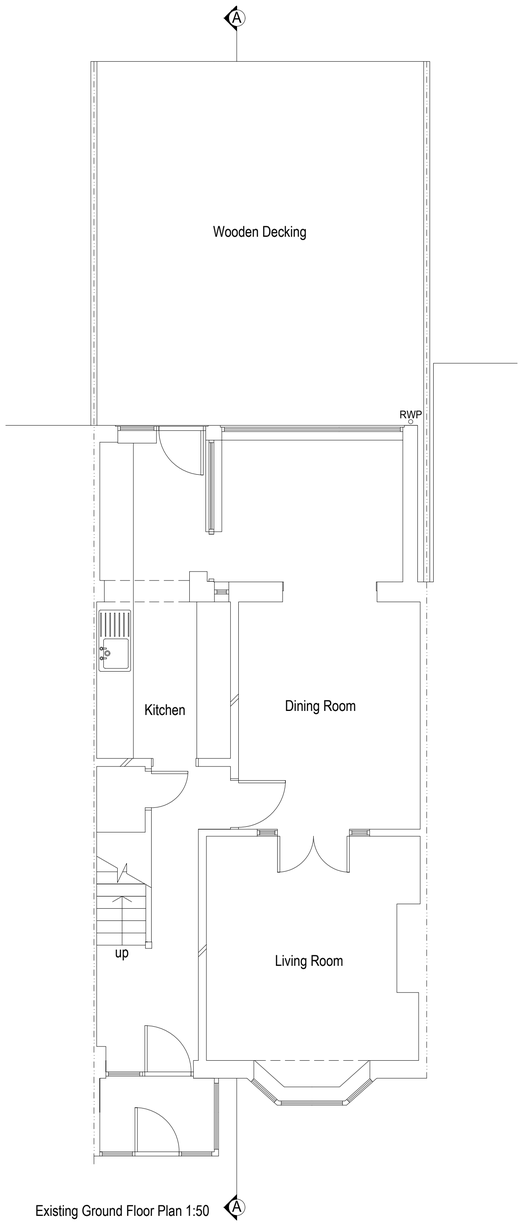

Existing First Floor Plan 1:50

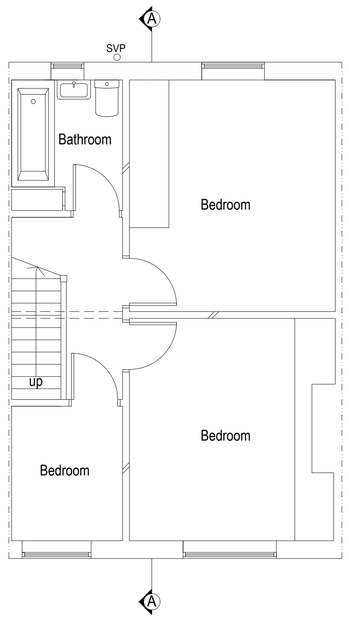

Existing Section A-A 1:50



Location plan 1:1250

N 1:1250 0 10 20 30 40 50 60 70 80 90 100



Existing Rear (West) Elevation 1:50

1:50 0 1 2 3 4 5 6 7 8 9 10m

amendments

bpm Architectural Services Ltd.

client: Neil & Laura Hyde

project: 17 Irene Avenue
Lancing
East Sussex
BN15 9N2

project ref: 3151 Drawing No. 01

drawing title: Existing plans , elevations and sections

drawn by: KL

date: August 25 scale: 1:50@ A1

www.bpmnet.co.uk
info@bpmnet.co.uk

Do not scale off drawing, check all dimensions on site before all work is commenced

All goods materials workmanship to conform with current building regs BSS and COP's