



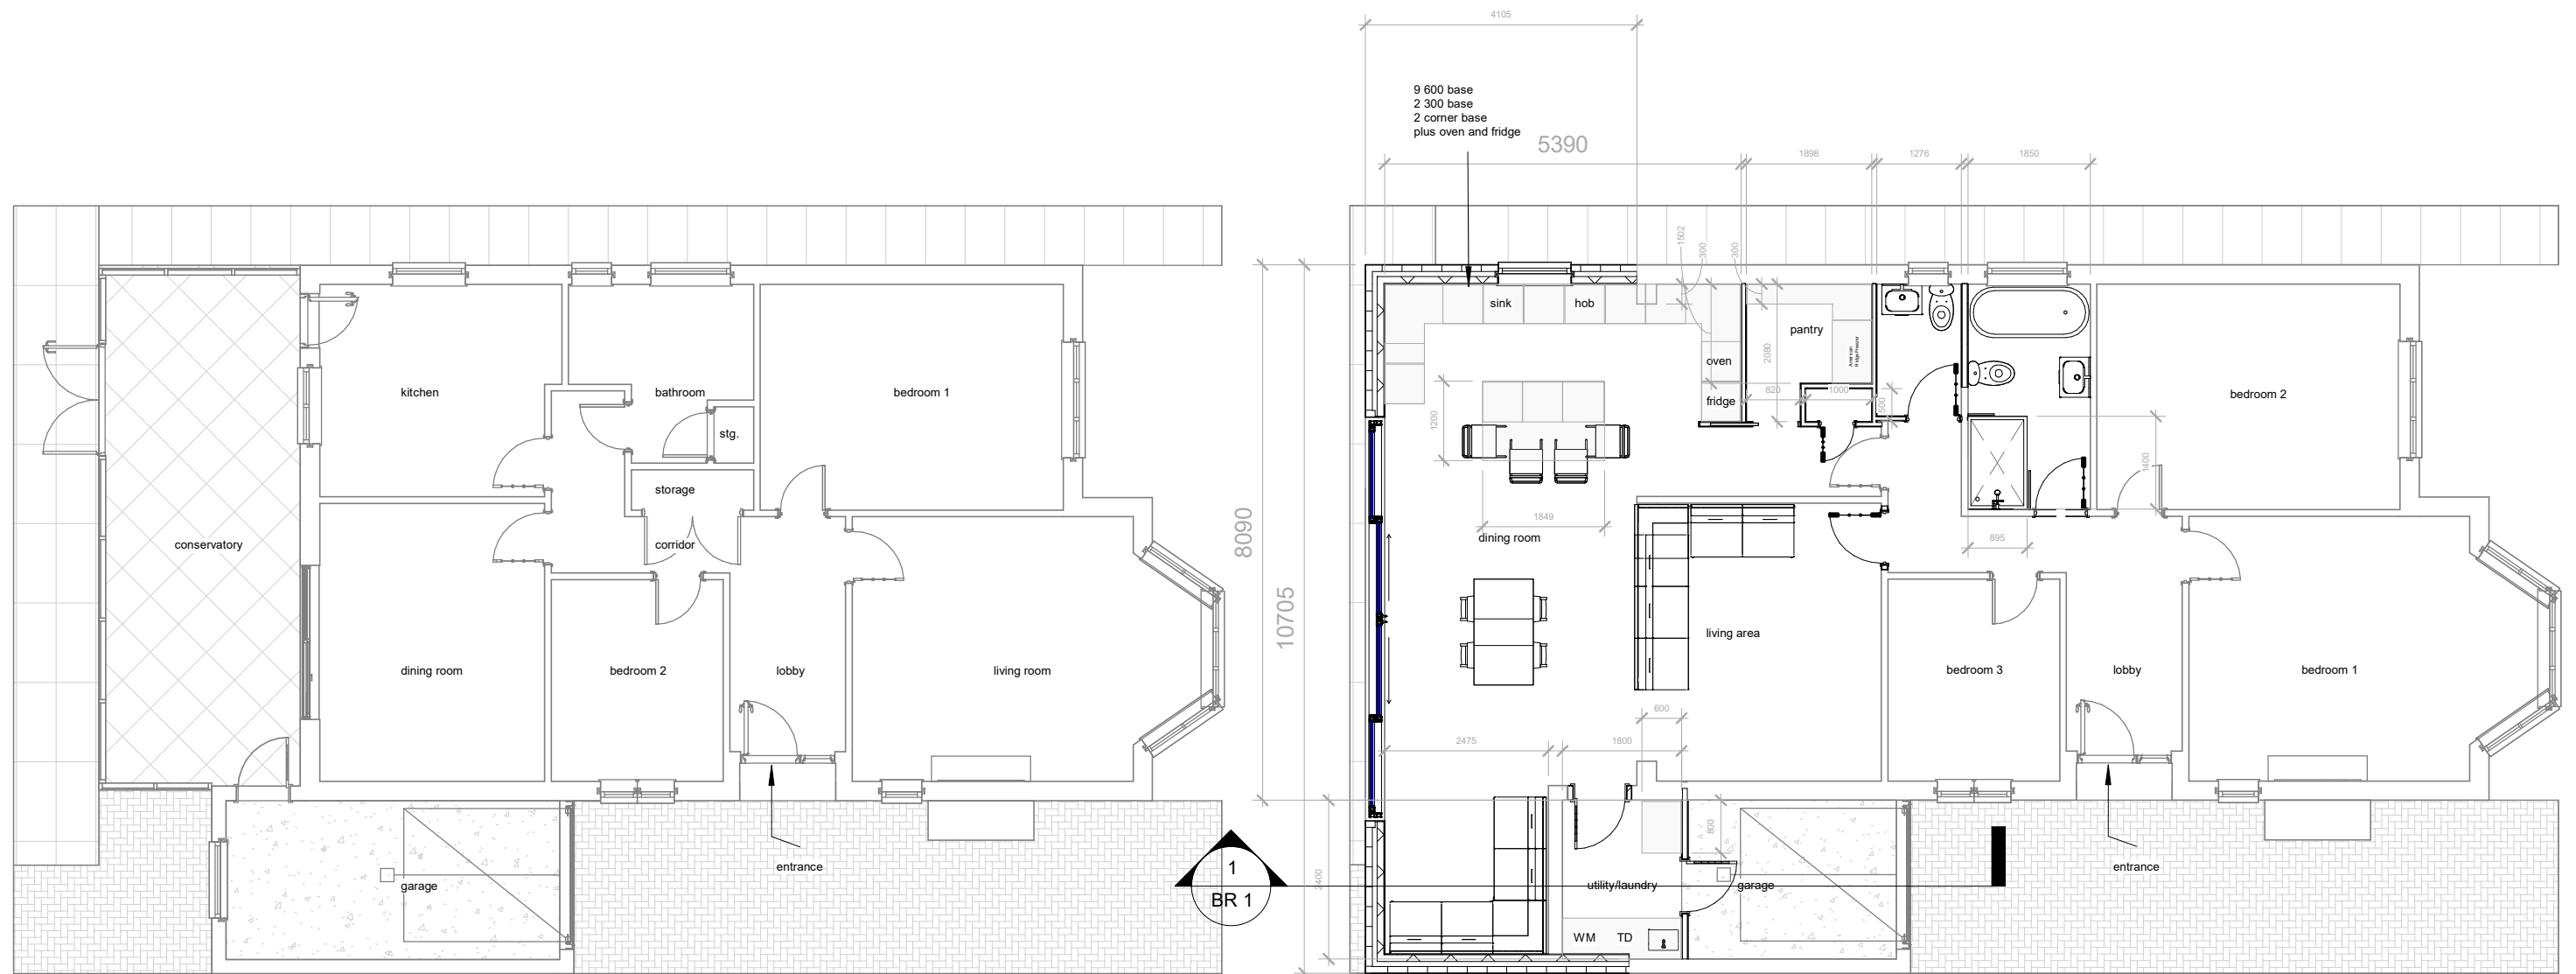

Existing Ground Floor

Proposed Ground Floor

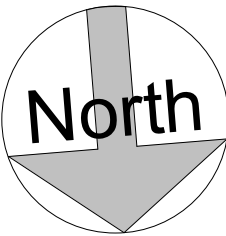

Parkers Design Limited - No.3 - PO9 6AH
www.parkersdesign.co.uk
info@parkersdesign.co.uk
Tel: 07776 008822

1:500		50
1:200		20
1:100		10
1:50		5

All measurement to be checked on site prior to any commenment

(C) Copyright of Parkers Design (Southern) Limited. Any reproduction of these drawings will require written authority from the copyright owner.

PROJECT	8 Walpole Avenue BN12 4PL		CLIENT		Haddow - rev1	
	SHEET		Date	Issue Date	Scale (@ A3)	1 : 100
Ground Floor		DRAWING NUMBER	Drawn by	SW	P 1	REV
			Checked by	SR		