


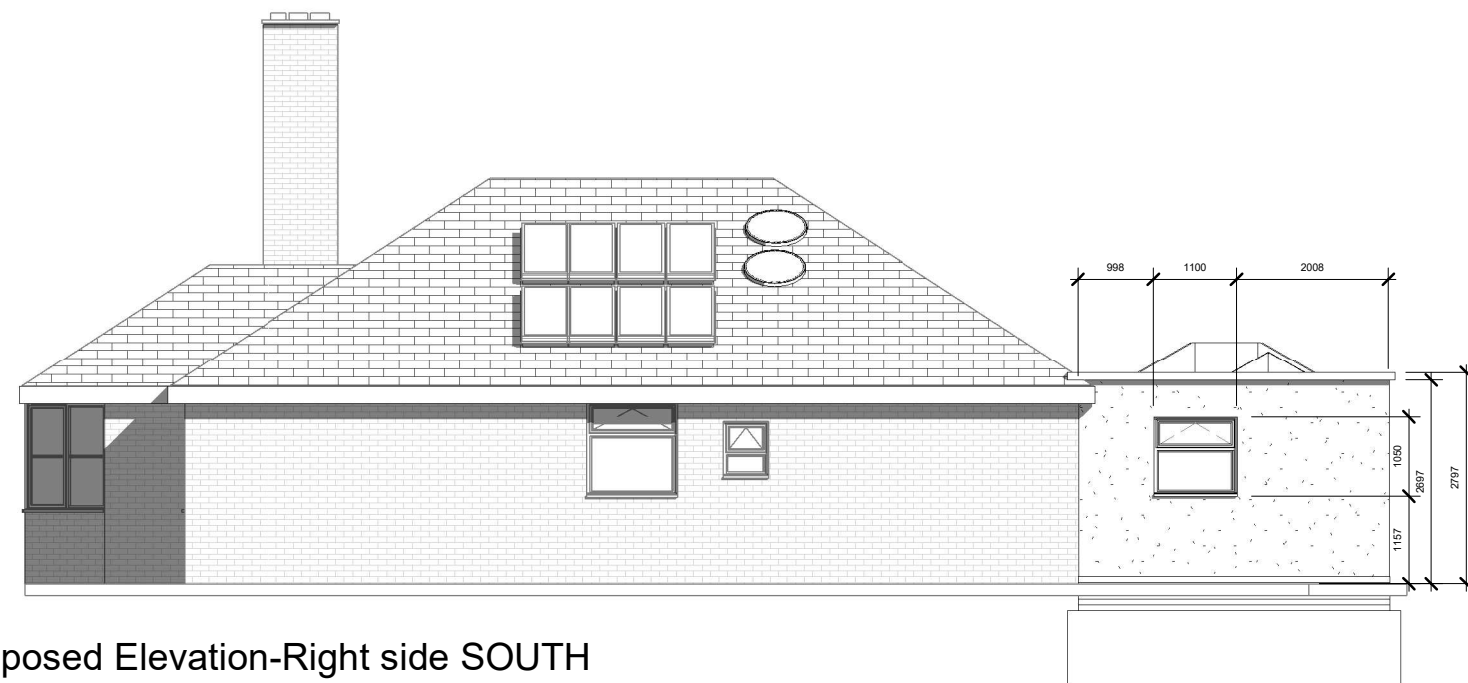

Parkers Design Limited - No.3 - PO9 6AH


www.parkersdesign.co.uk

info@parkersdesign.co.uk

Tel: 07776 008822

1:500		50
1:200		20
1:100		10
1:50		5

1:200 20

 1:100  10

1:50 5

All measurement to be checked on site prior to any commenment

(C) Copyright of Parkers Design (Southern) Limited. Any reproduction of these drawings will require written authority from the copyright owner.

PROJECT	8 Walpole Avenue BN12 4PL
---------	------------------------------

BN12 4PL

SHEET

Elevations-Right SOUTH /Left
side NORTH

CLIENT Haddow - rev1

Date	Issue Date	Scale (@ A3)	1 : 100
------	------------	--------------	---------

Drawn by	SW	DRAWING NUMBER	REV
Checked by	SR	P 3	

Checked by	SR	P 3
------------	----	-----