


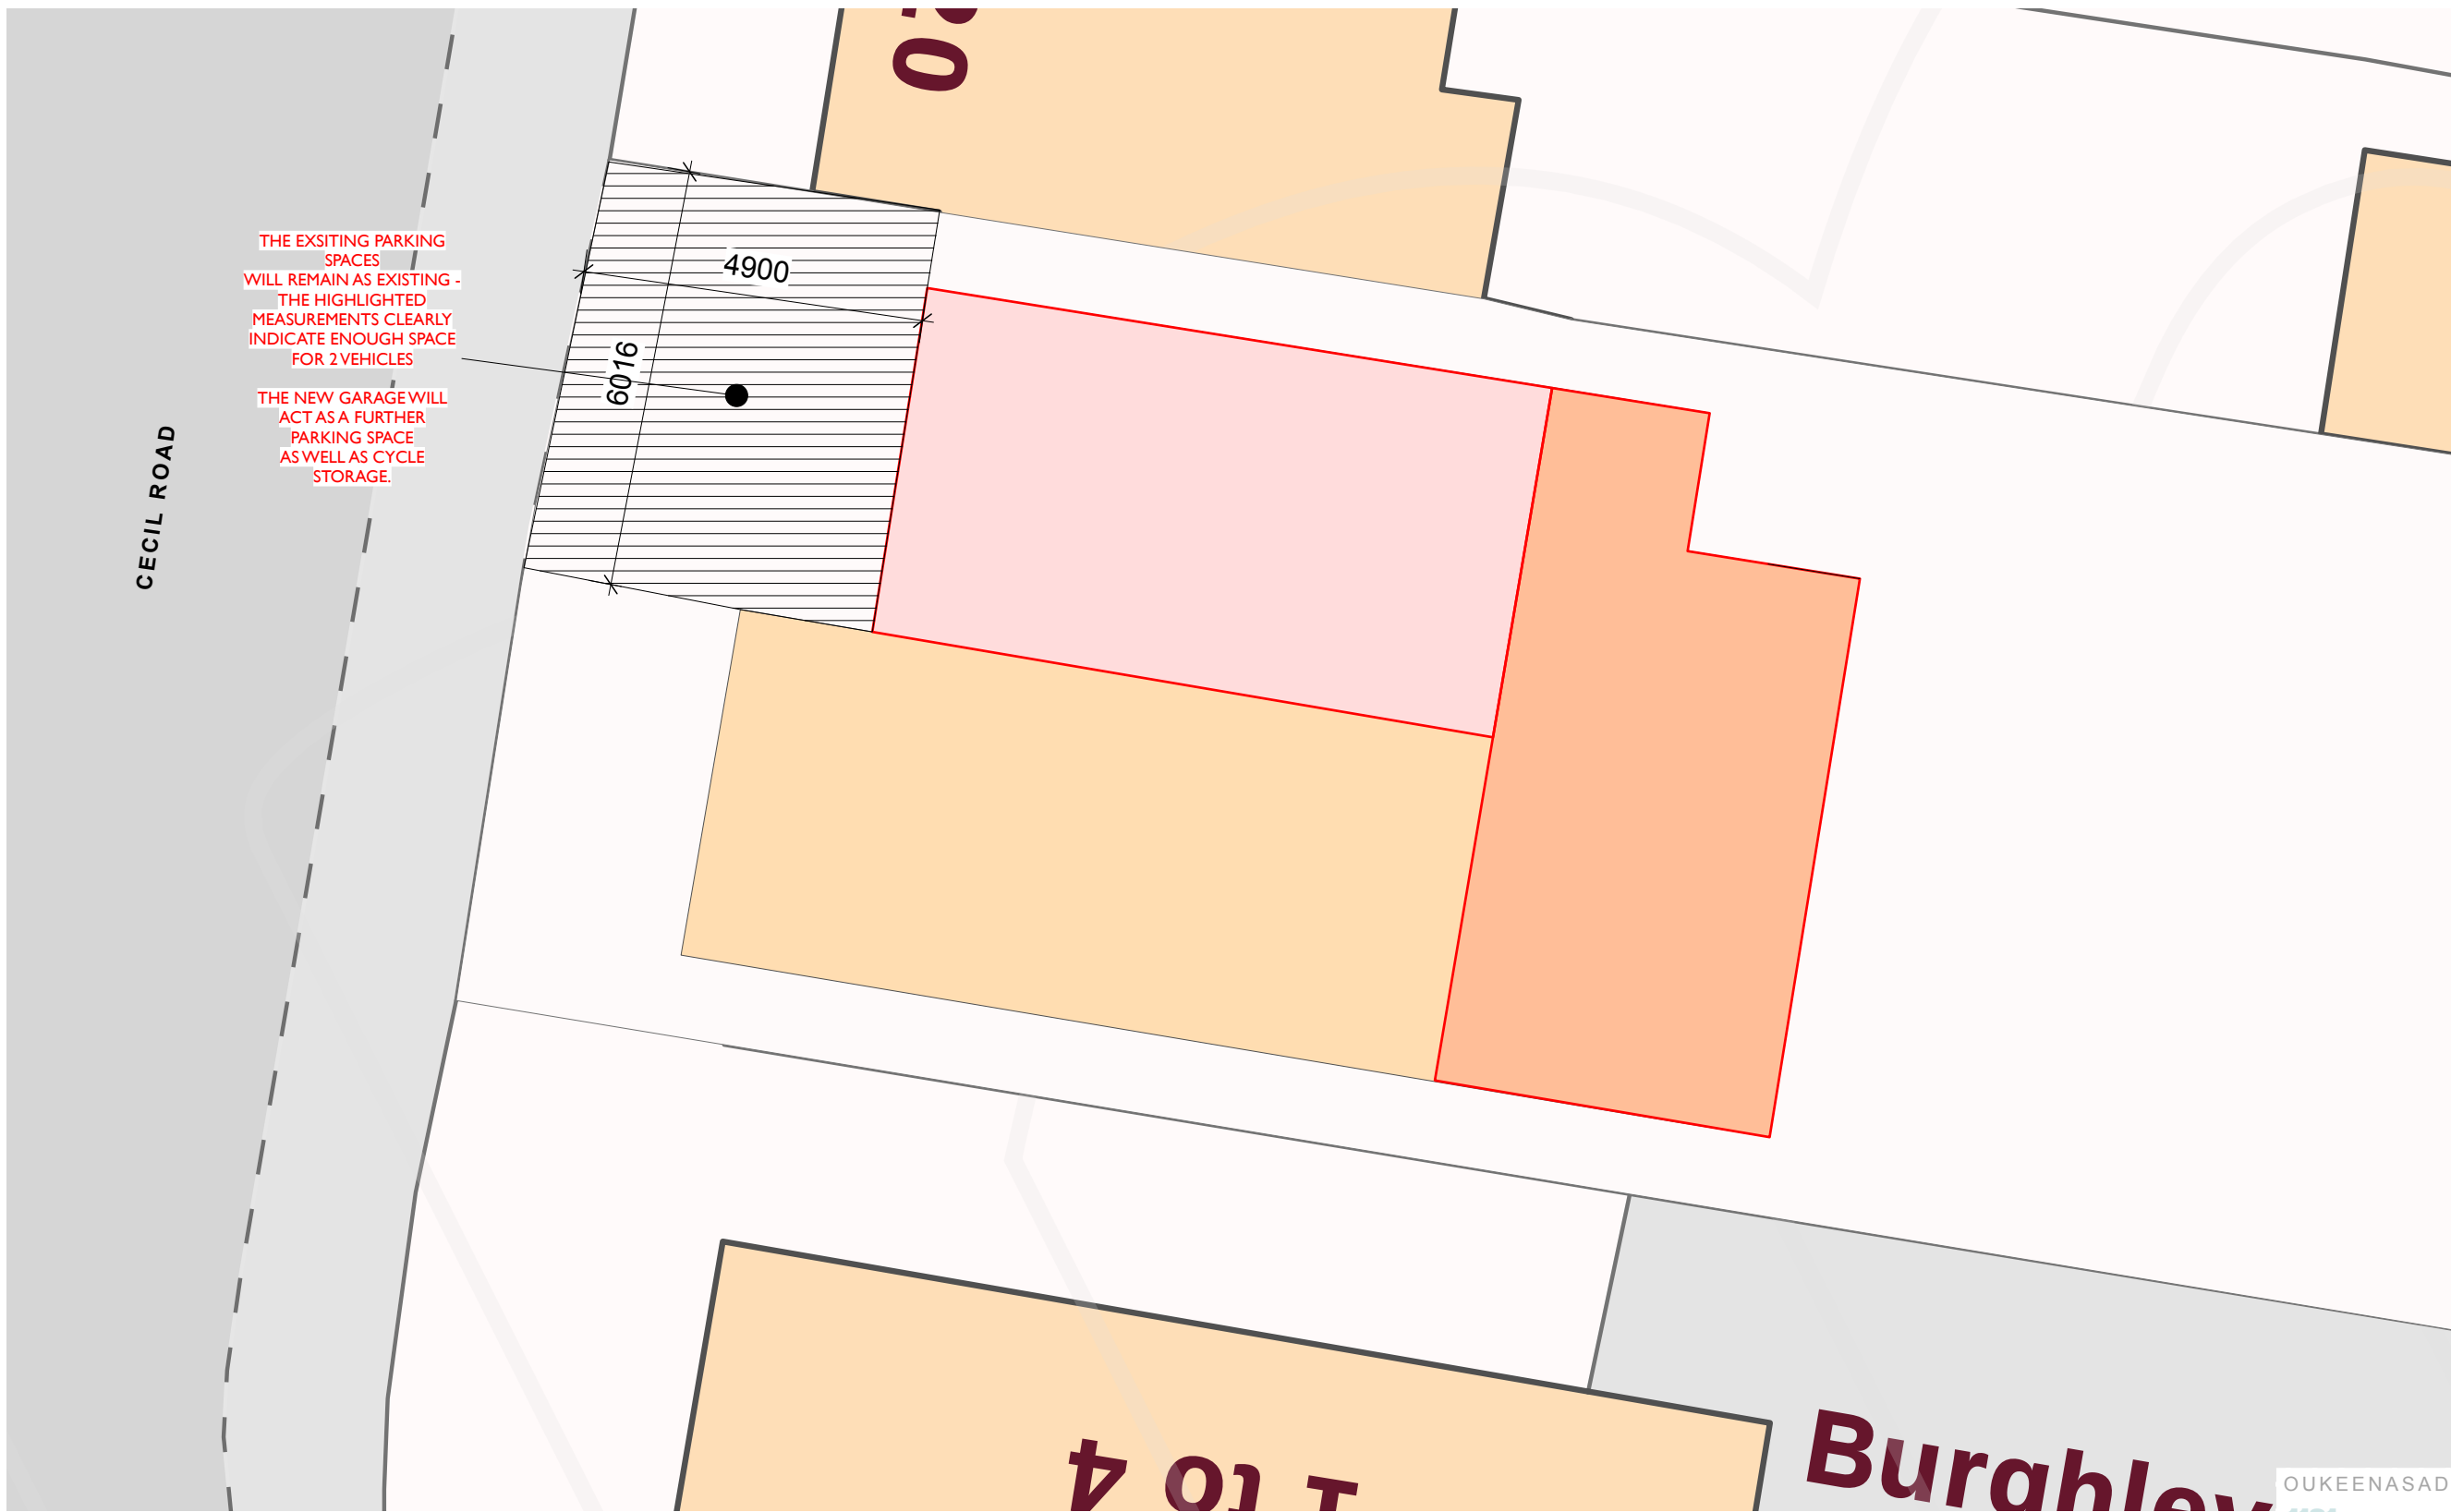

22 CECIL ROAD


SITE PLAN HIGHLIGHTING PARKING



SITE PLAN AS PROPOSED
1:100 @ A3



SITE AREA

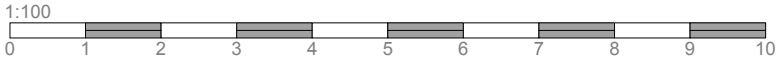

OUKEENASADARCHITECTURE

1131 SITE PLAN HIGHLIGHTING PARKING

1:100 JUL 2026 OA
@ A3

CECIL ROAD

13



7A Cranbourne Street
The Basement
Brighton
BN1 2RD
t. +44 (0) 1273 506 315
m. +44 (0) 7909 094 26
linkedin, OukeenaA
e. oukeena@oarchitecture.org