





22 CECIL ROAD ELEVATIONS



EAST FACING ELEVATION **AS EXISTING**

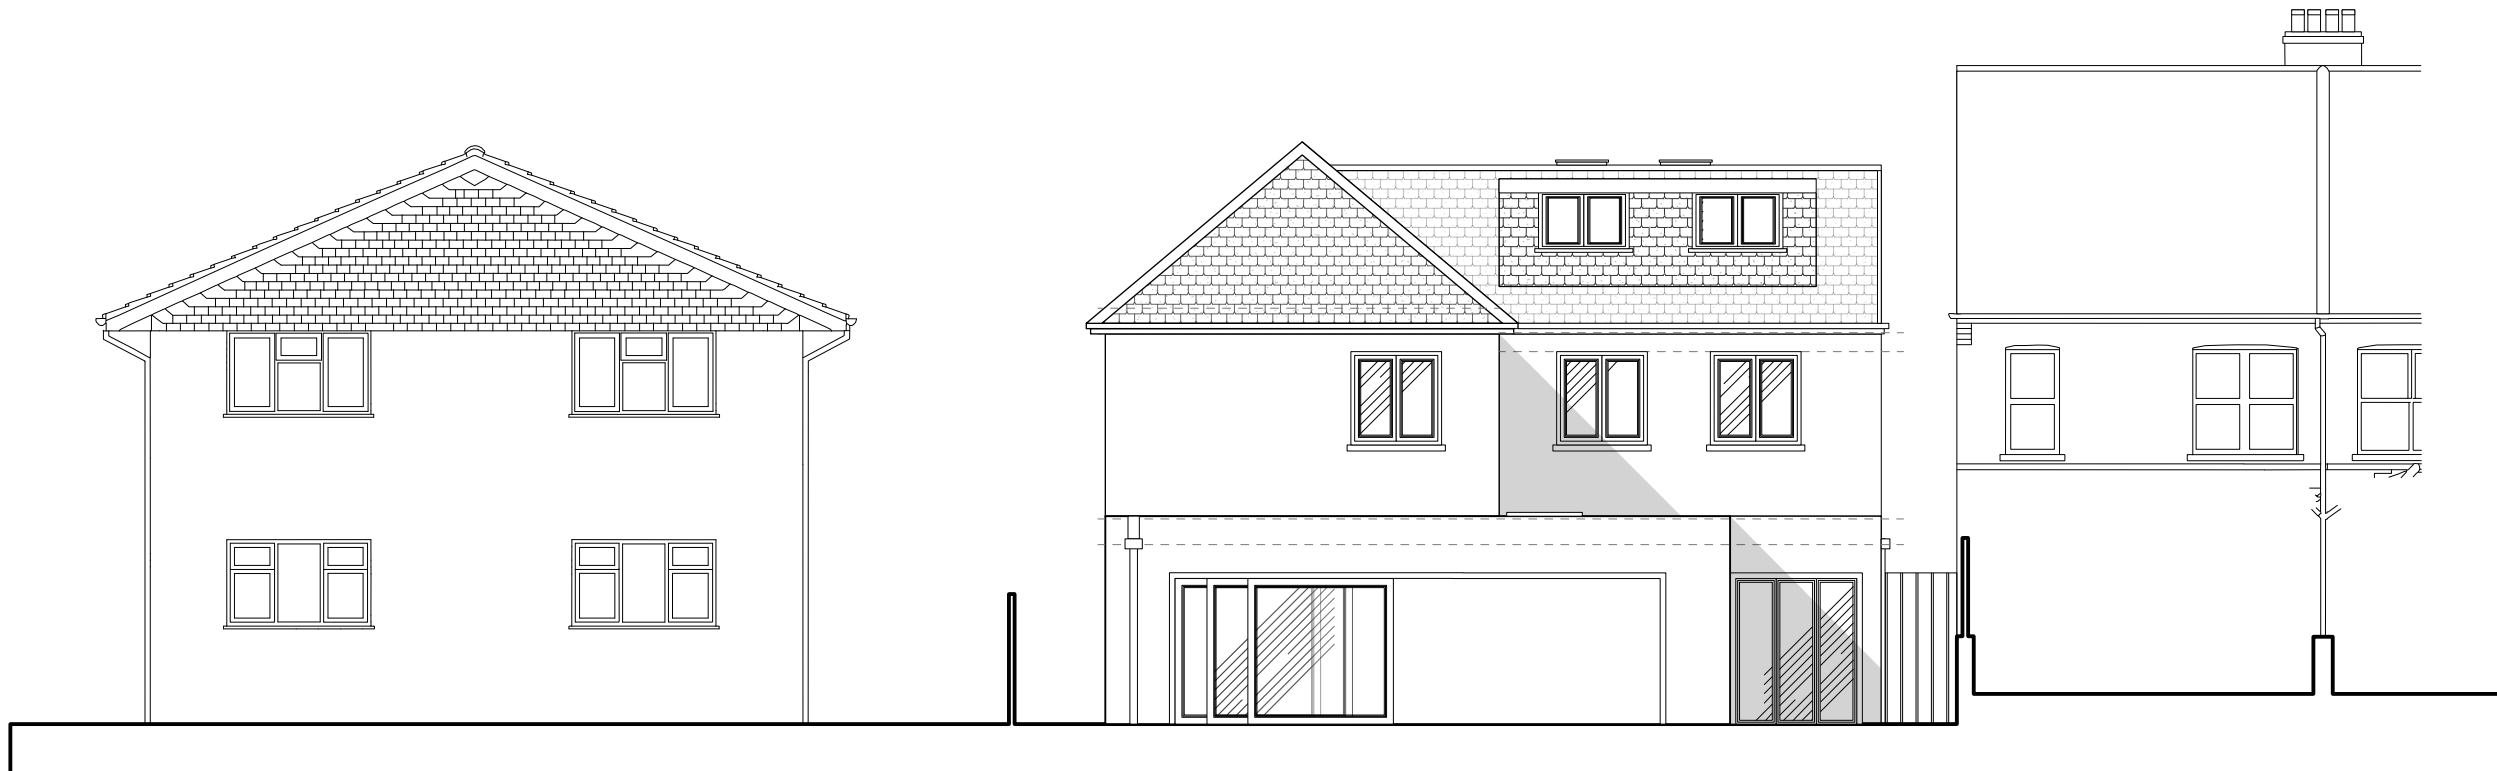

EAST FACING ELEVATION **AS PROPOSED**

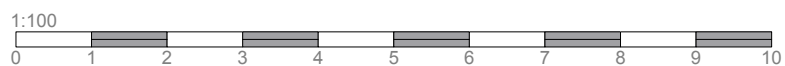

OUKEENASADARCHITECTURE
1131 **ELEVATIONS**

1:100 @ A3 JUL 2026 OA

CECIL ROAD

7A Cranbourne Street
The Basement
Brighton
BN1 2RD

t. +44 (0) 1273 506 315
m. +44 (0) 7909 094 26
linkedin, OukeenaA
e. oukeena@oarchitecture.org

10