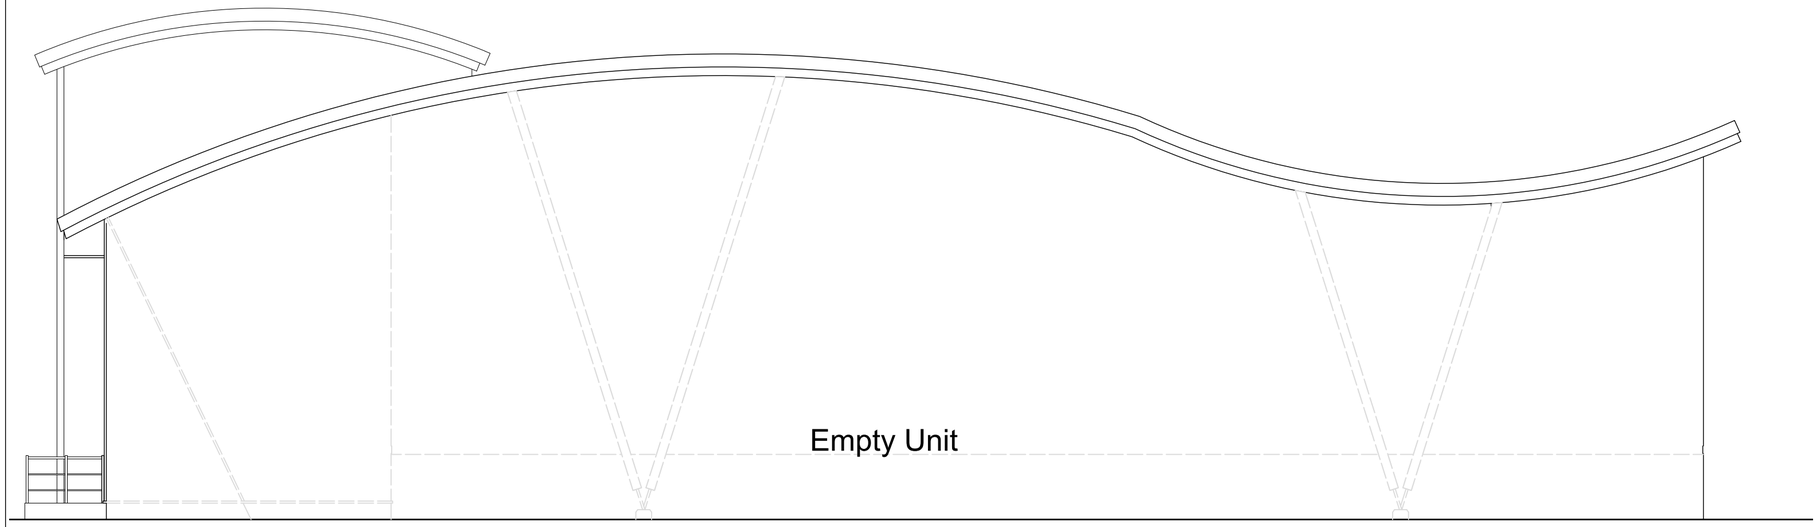

SECTION A-A
1:100

0 5m 10 15 20 25

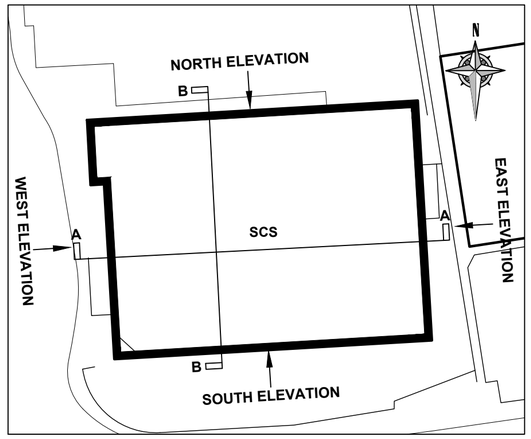

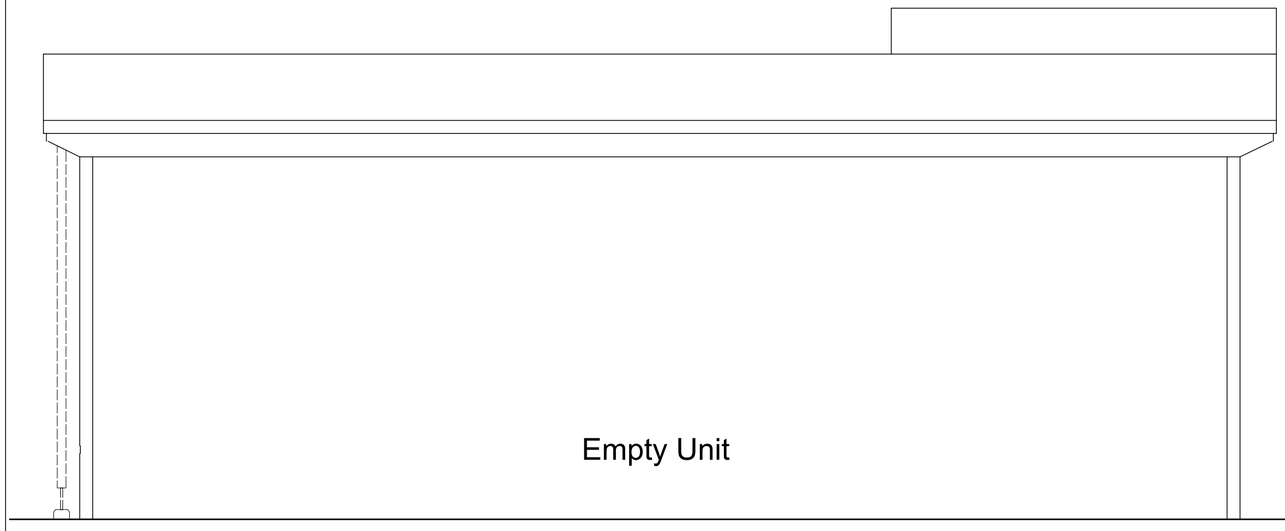

SECTION B-B
1:100

Rev	Date	Description	Initial

Project:

Unit 1 Lyons Farm Retail Park
Worthing

Drawing Title:

Existing Sections

Client:

A Share & Sons Ltd (ScS)

Drawn:	Date:	Scale:	Sheet Size:
JCG	01/24	1:100	A1
Job No:	**Drawing No:**	**Revision:**	**Checked:**
4532	06		---

sdb
CHARTERED BUILDING SURVEYORS
Stephen D Buxton & Associates
0161 8391866
admin@sdbuxton.co.uk
www.sdbuxton.co.uk
31 Green Court
Green Walk
Altrincham WA14 2SR