0m 2m 4m 6m 8m 10m

VISUAL SCALE 1:100 @ A3

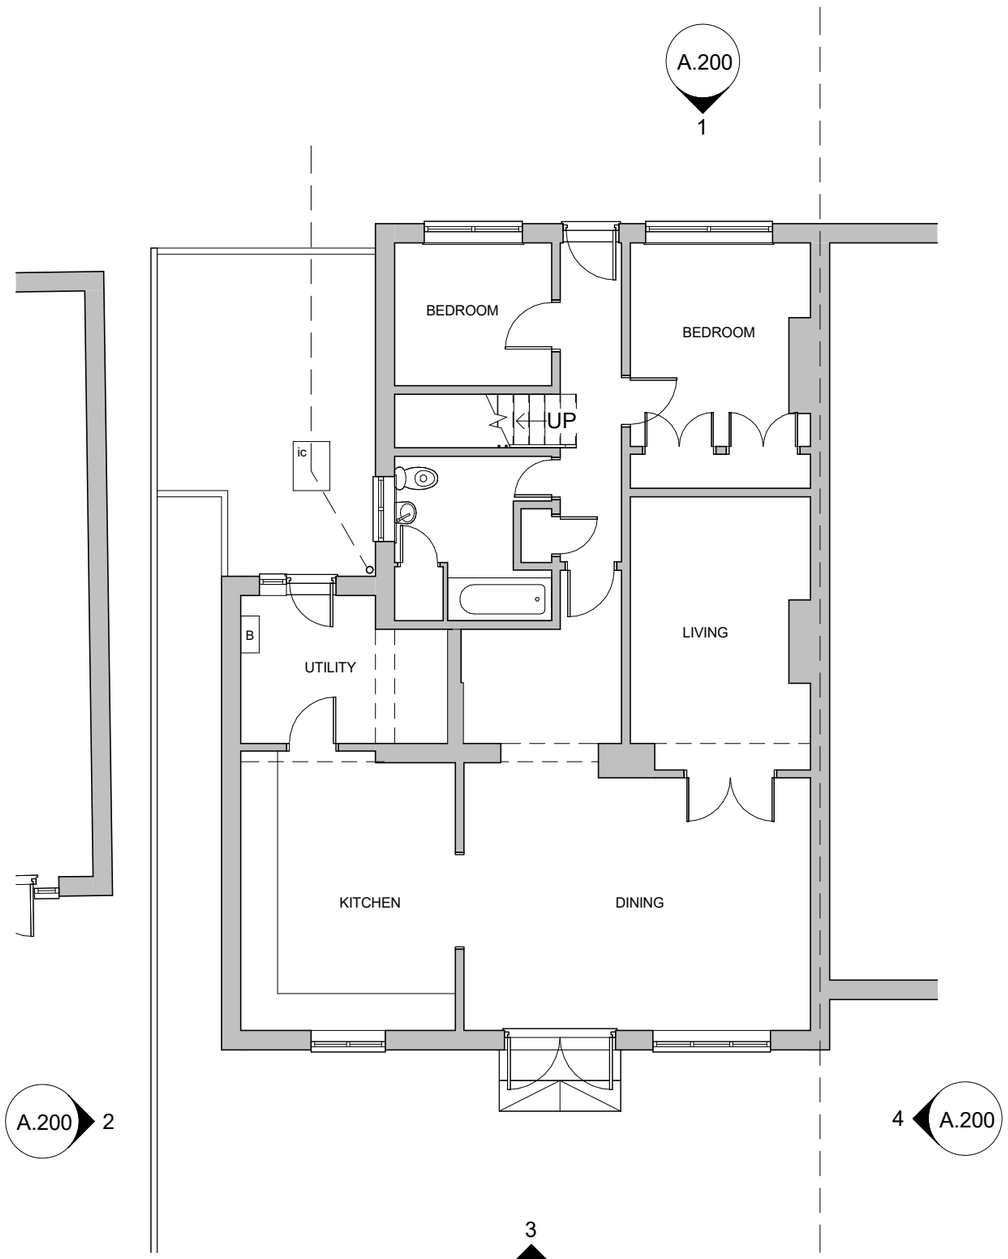


1 GROUND FLOOR
1 : 100

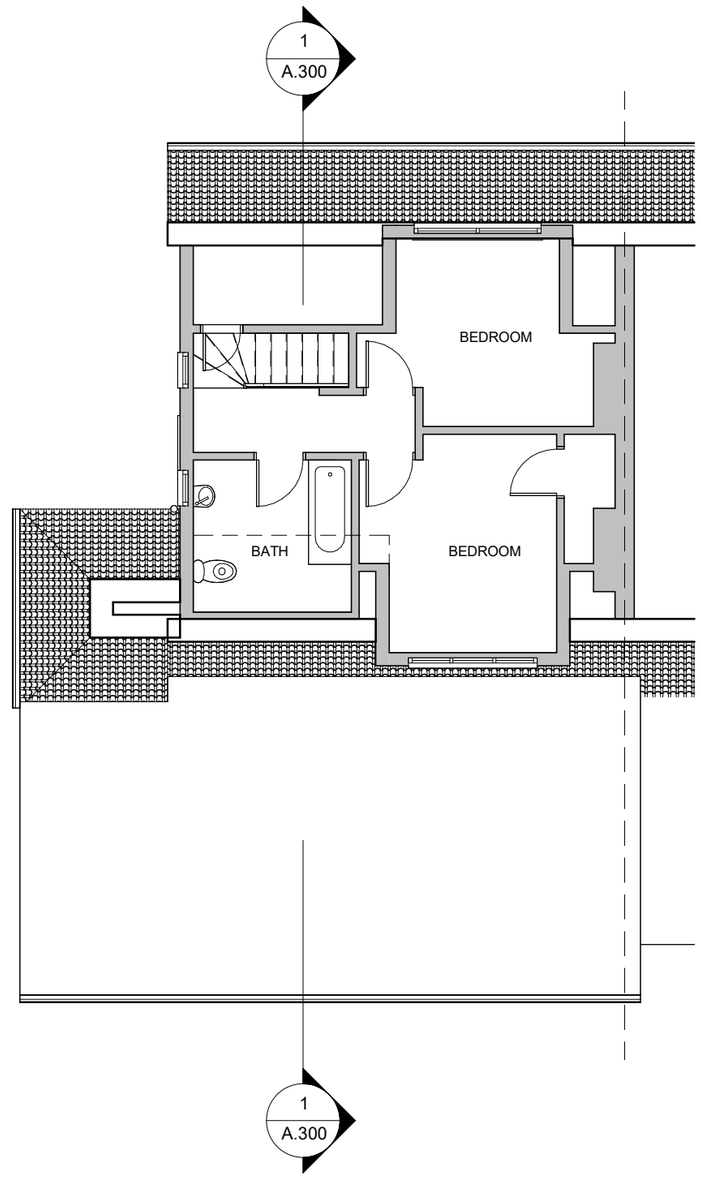


2 FIRST FLOOR
1 : 100

KRONA DESIGN
ARCHITECTURAL DESIGN & DRAFTING
4 Union Place | Worthing | BN11 1LG
info@kronadesign.co.uk | kronadesign.co.uk
Tel: 01903 256150 Mob: 07827 994111

PROJECT
First Floor Extension

ADDRESS
102 Greenways Crescent
Shoreham-by-Sea
West Sussex

TITLE
Existing Plans

CLIENT
Neil Oglieve

| DRAWN | STATUS | DATE |
|---|---|---|
| JLB | Design | 11/01/24 |

| SCALE (@ A3) | PROJECT NUMBER |
|---|---|
| 1 : 100 | KD.1534 |

| DRAWING NUMBER | REV |
|---|---|
| A.100 | |

© KRONA DESIGN