

CDM 2015 Health & Safety Information

This information relates only to 'Significant Hazards' identified on this drawing and is to be read in conjunction with the Designer's Hazard Register.

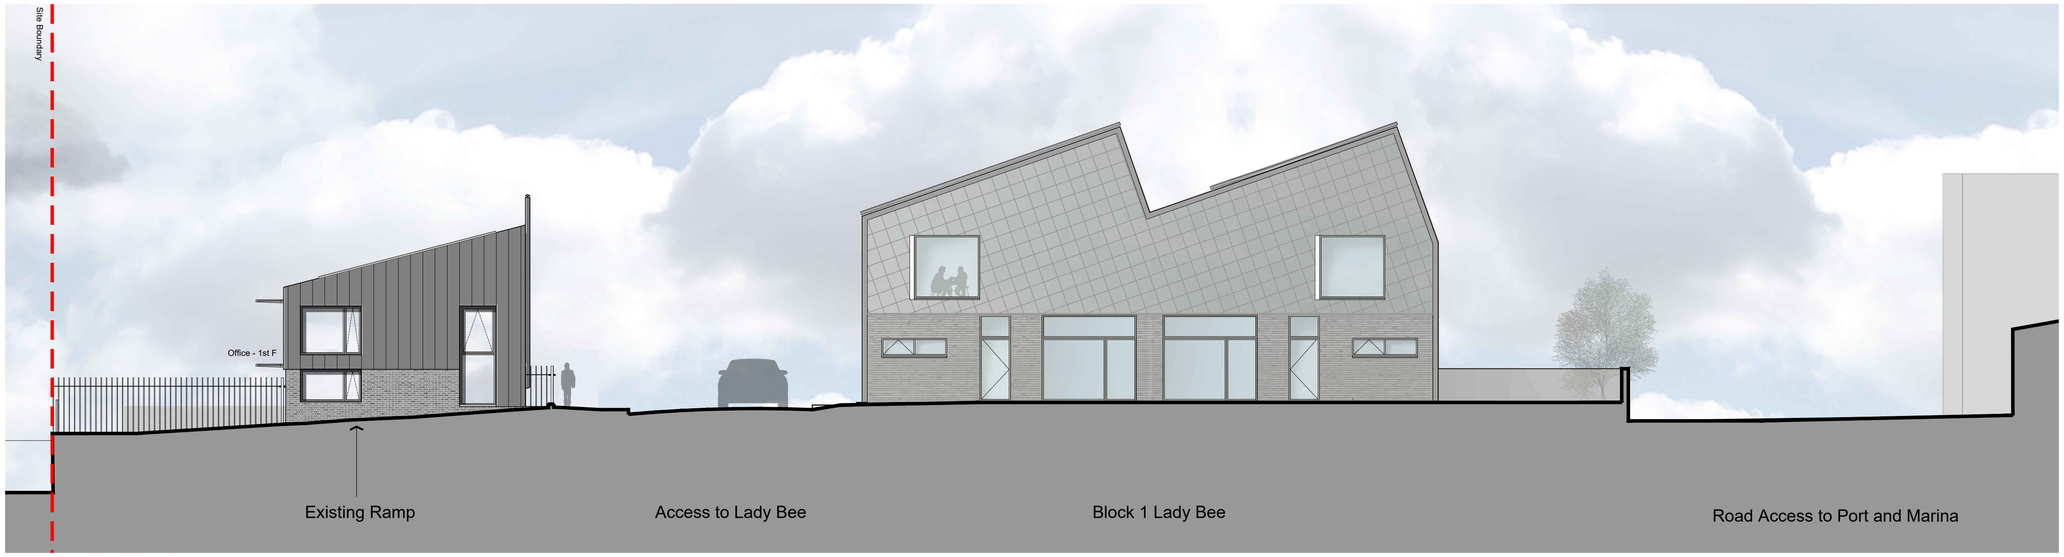

Proposed East Elevation

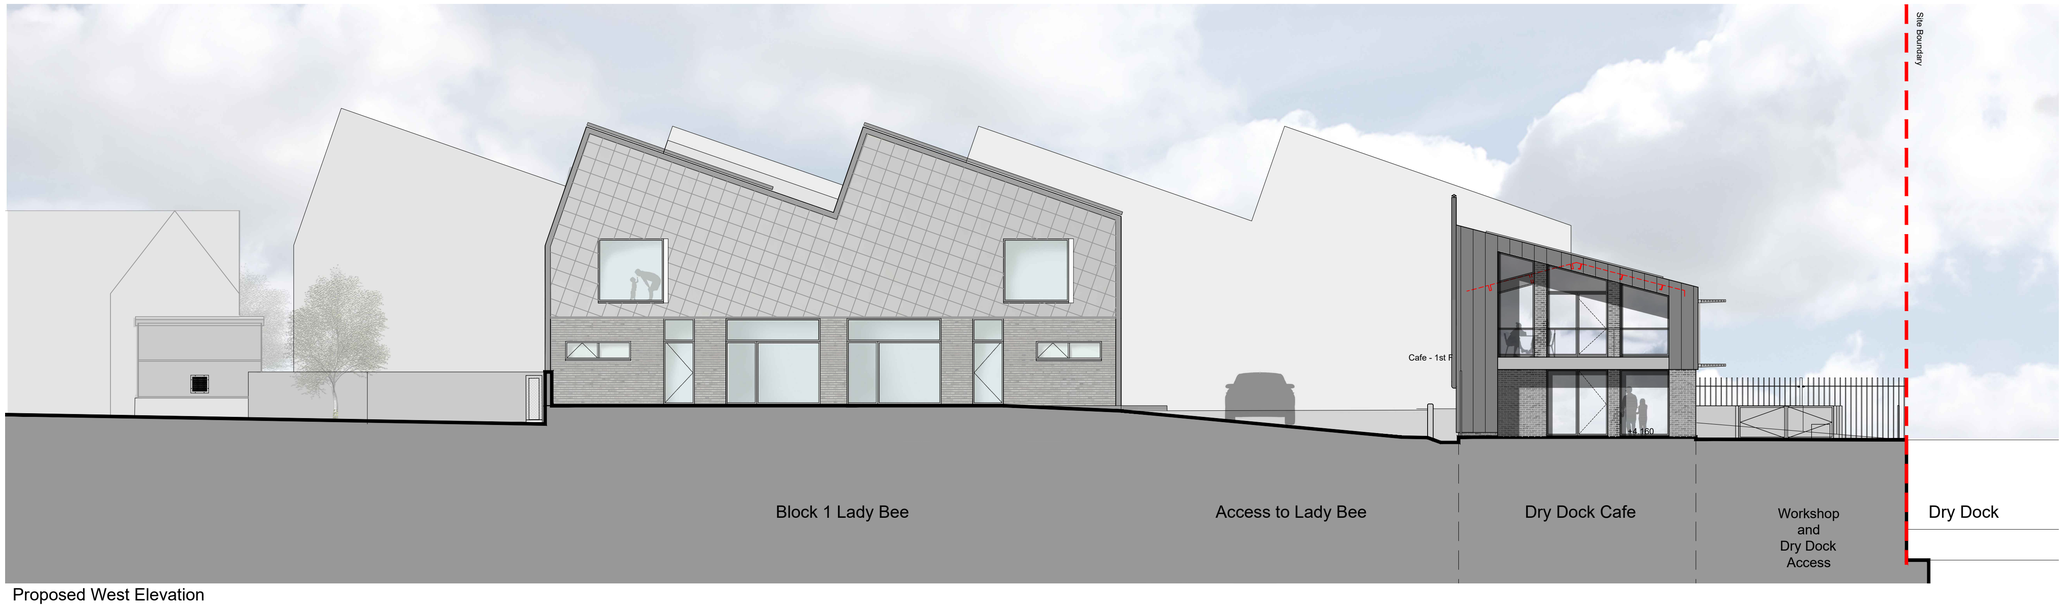

Proposed West Elevation

Client's Name
Shoreham Harbour

Job Title
The Dry Dock Building

Drawing Title
Proposed East and West Site Elevations

Scale
1:200 @ A1 / 1:400 @ A3

metres 4 8 12 16

Drawn	Checked	Date
MN	PF	27.07.20

Job No	Drawing No	Rev
6923	PL-21	A

Status
APPROVAL

Rev	Date	Revision Details	Dr	Ch
A	21.10.20	Minor elevation and floor plan amendments	JT	MG

London: 76 Great Suffolk Street, London, SE1 0BL
T 0207 928 2773 E london@ecearchitecture.com
Sussex: Brooklyn Chambers, 11 Goring Road, Worthing, West Sussex, BN12 4AP
T 01903 248777 E sussex@ecearchitecture.com
Bristol: Westworks, Colston Tower, Colston Street, Bristol, BS1 4XE
T 0117 214 1101 E bristol@ecewestworks.com
ECE Architecture
www.ecearchitecture.com

CAD Plot date: 20/10/2020 - 12:36:38

6923 pl mast.dwg

© ECE Architecture Limited. No dimensions to be scaled from drawing except for the purposes of Planning Applications. The contractor should check all dimensions on site. It is the contractors responsibility to ensure compliance with Building Regulations.