Ground Floor

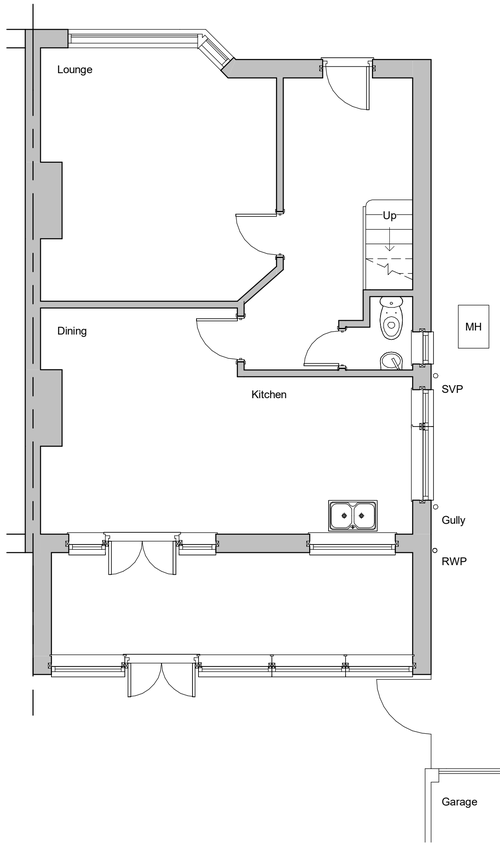

First Floor

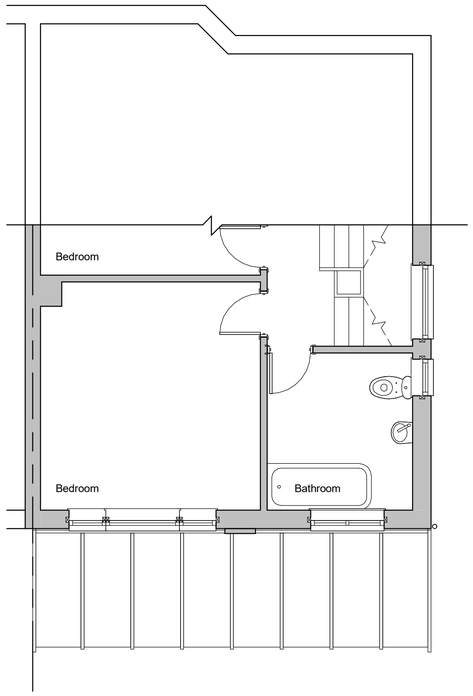

Second Floor

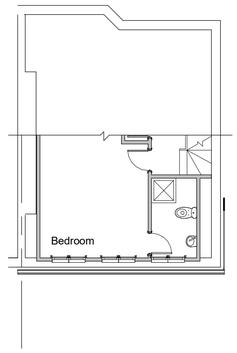

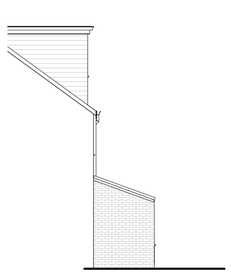

Side Elevation

North



Rear ElevatioN

West

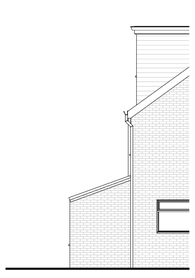

Side Elevation

South

Revisions

0.5 0 0.5 1 1.5 2 2.5

SCALE 1: 50 m

1 0 1 2 3 4 5

SCALE 1: 100 m

Materials

Drawing Number 2021/171	Sheet 1 of 1
Size A1	Scale 1:50, 1:100

Project

Existing details
August 2021

Job Title

27 The Crescent
Southwick
BN42 4LB

Do Not scale from this drawing except for planning as photocopies will be subject to distortion
Drawings to be read in conjunction with all other Designers and structural engineers contract drawings and specifications: Any discrepancies must be brought to the attention of the Designer immediatialy.
The contractor must verify all dimensions by site measurement before ordering materials or manufacturing components
Substitute materials and products to those named will be acceptable if proven to be of equal or higher performance and not in conflict with other elements

M.J.Humphrey Ltd

RICS cabe chartered association of building engineers

Mel Humphrey MRICS, MBEng
39 Northease Drive
Hove
East Sussex
BN3 8PQ

Mel@mjhumphrey.co.uk
07701055182

Adam Humphrey
230 Dominion Road
Worthing
West Sussex
BN14 8JL

Adam@mjhumphrey.co.uk
07812419142