NOTES:

SUBJECT TO STATUTORY CONSENTS

SUBJECT TO SURVEY

BASED ON OS MAP REPRODUCED BY PERMISSION OF CONTROLLER OF HM STATIONARY OFFICE (c) CROWN COPYRIGHT

COPYRIGHT RESERVED

DO NOT SCALE THIS DRAWING


DO NOT USE ELECTRONIC VERSIONS OF THIS DRAWING TO DETERMINE DIMENSIONS UNLESS SPECIFICALLY AUTHORISED BY MICHAEL SPARKS ASSOCIATES

IF USING AN ELECTRONIC VERSION OF THIS DRAWING FIGURED DIMENSIONS TAKE PRECEDENCE AND NOTIFY MICHAEL SPARKS ASSOCIATES OF ANY DISCREPANCIES

KEY:

SITE OWNERSHIP.

OTHER LAND WITHIN CONTROL.

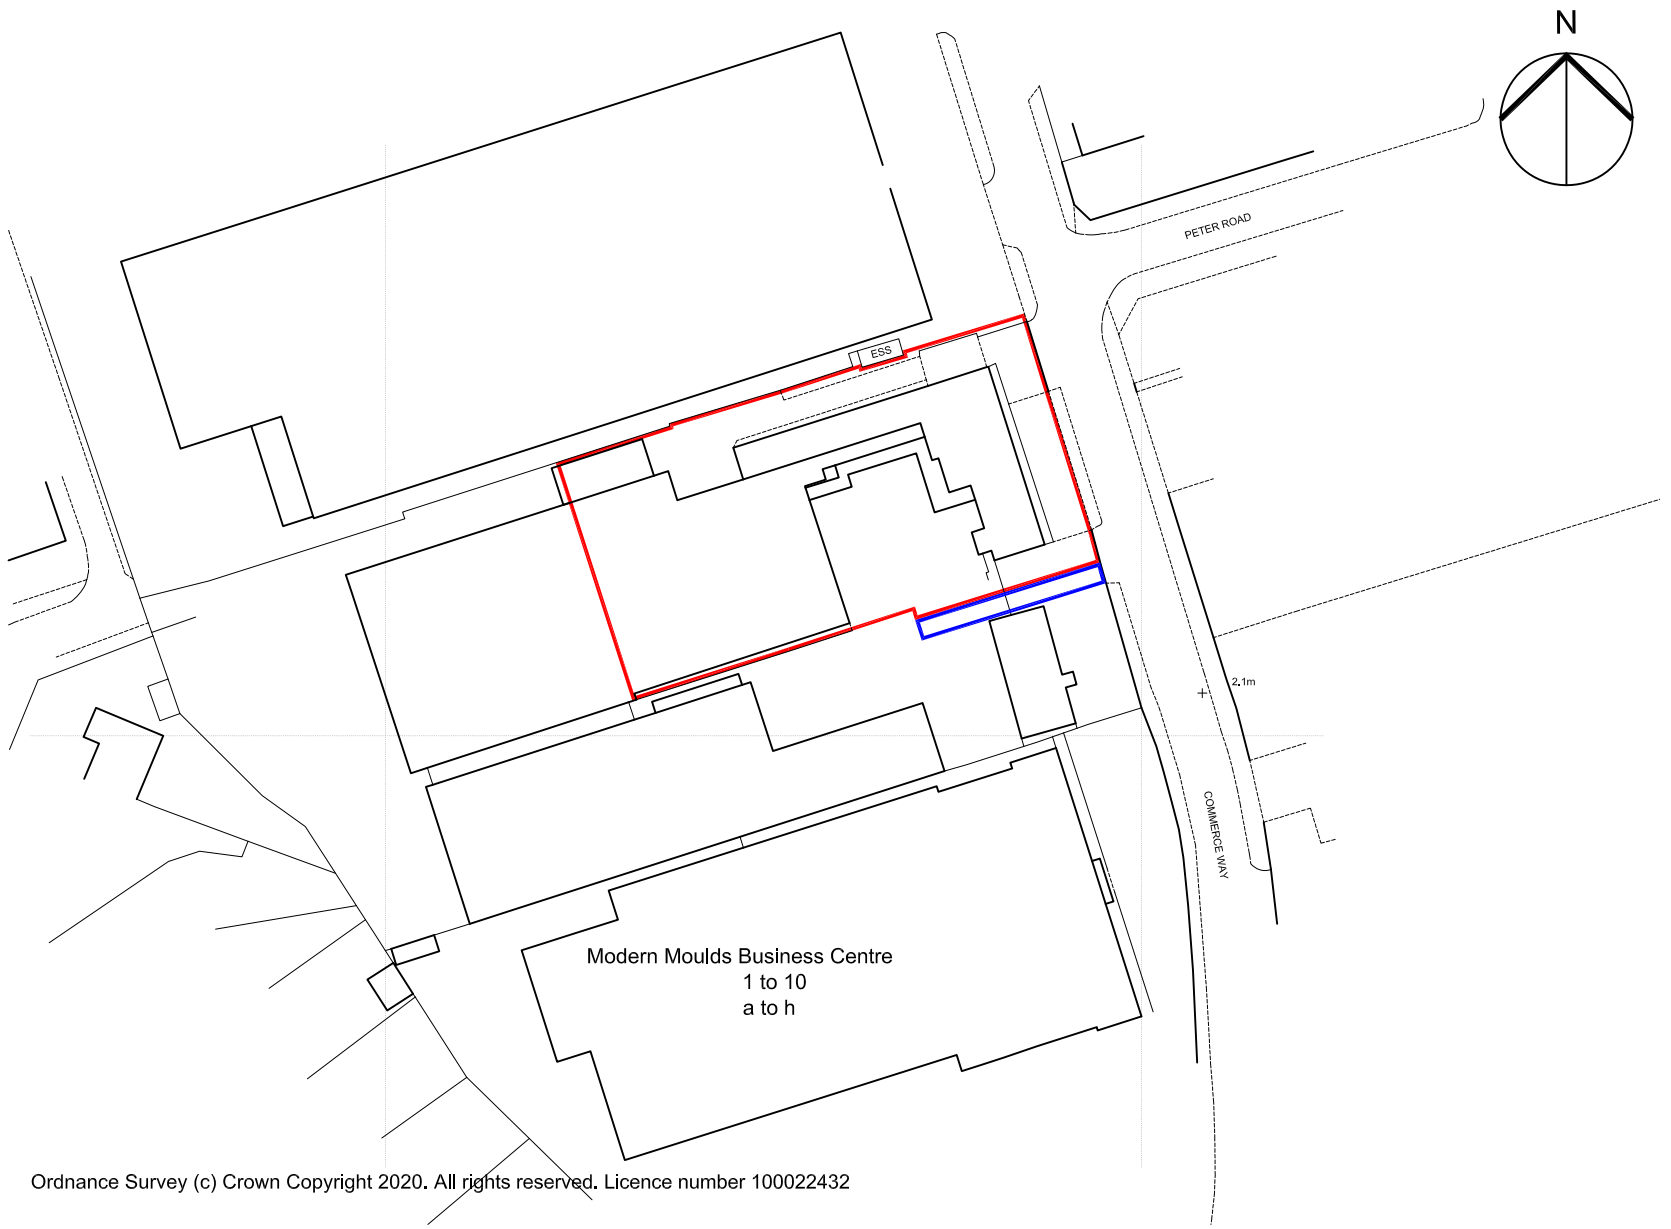

Ordnance Survey (c) Crown Copyright 2020. All rights reserved. Licence number 100022432

01
200

LOCATION PLAN

1:1000

0 25 50 100 m

REV	DATE	NOTE	DRAW	CHCK
–	24.02.2021	First Issue	LP	AC

MICHAEL SPARKS ASSOCIATES
CHARTERED ARCHITECTS
11 PLATO PLACE
ST.DIONIS ROAD
LONDON SW6 4TU
TELEPHONE 020 7736 6162
www.msa-architects.co.uk

TITLE
5 COMMERCE WAY, LANCING

DRAWING
LOCATION PLAN

CLIENT
GLENBEIGH DEVELOPMENTS

DATE	SCALE	DRAWN
FEBRUARY 2021	1:1000 @ A3	LP
	STATUS: PLANNING	CHECKED: AC

DRAWING NUMBER
31540-PL-200