113 Old Fort Road
Shoreham-by-Sea
West Sussex
BN43 5HB

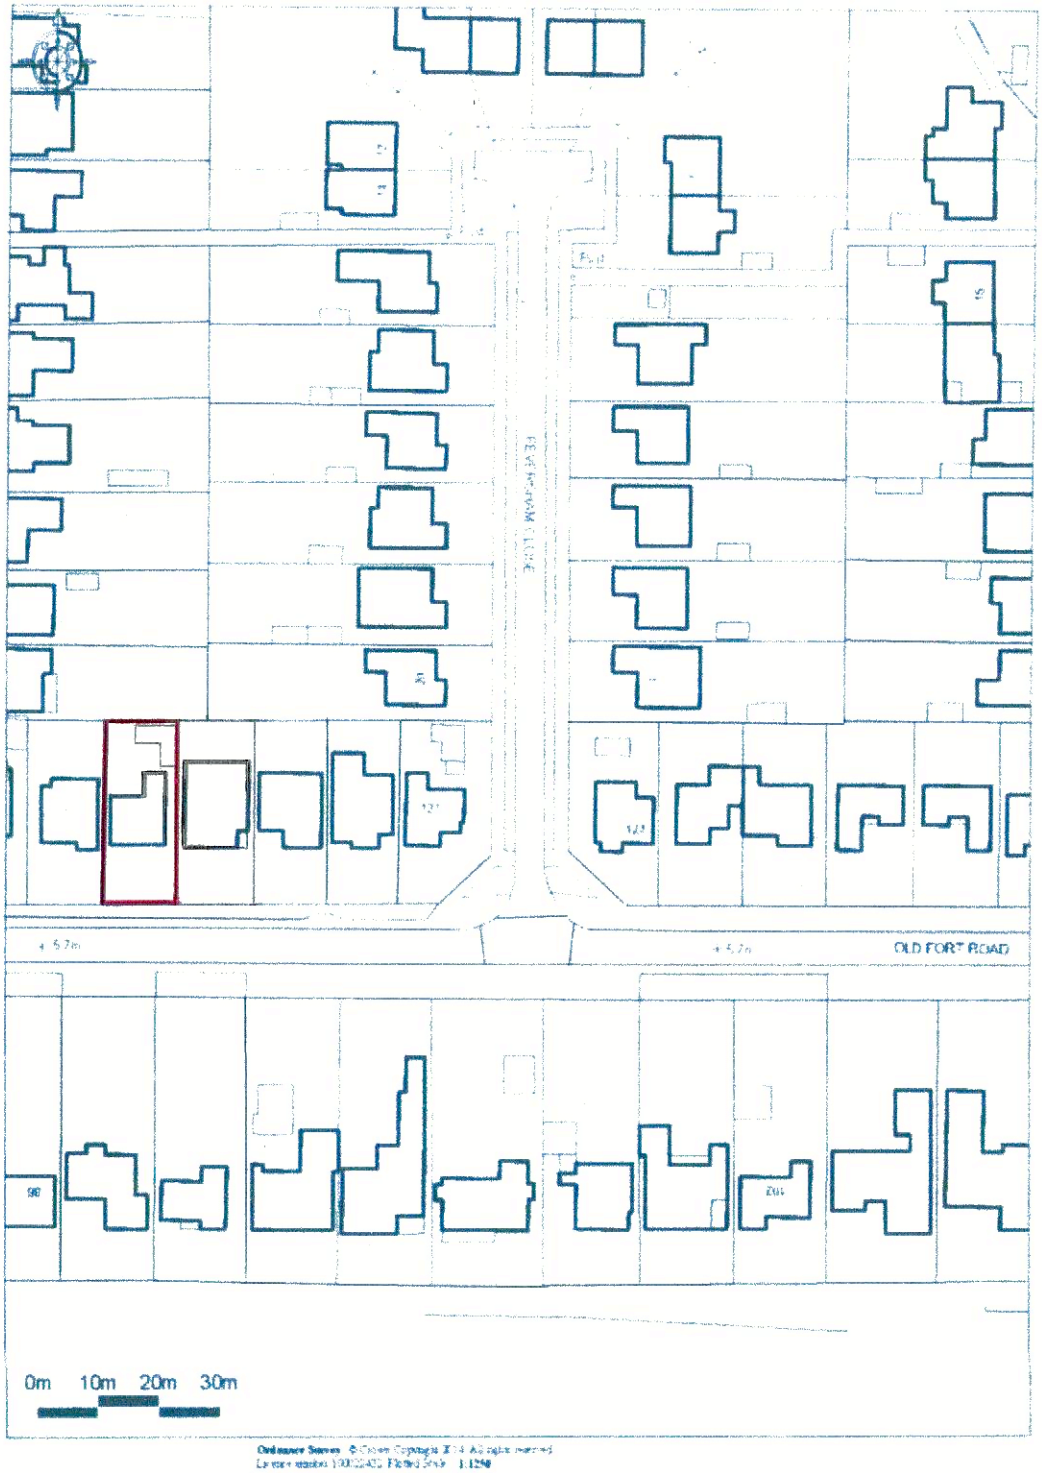

Ordnance Survey © Crown Copyright [illegible] All rights reserved
Licence number [illegible] Plotted Scale - 1:1250

Site Location Plan

Scale: 1:1250

Paper Size: A4