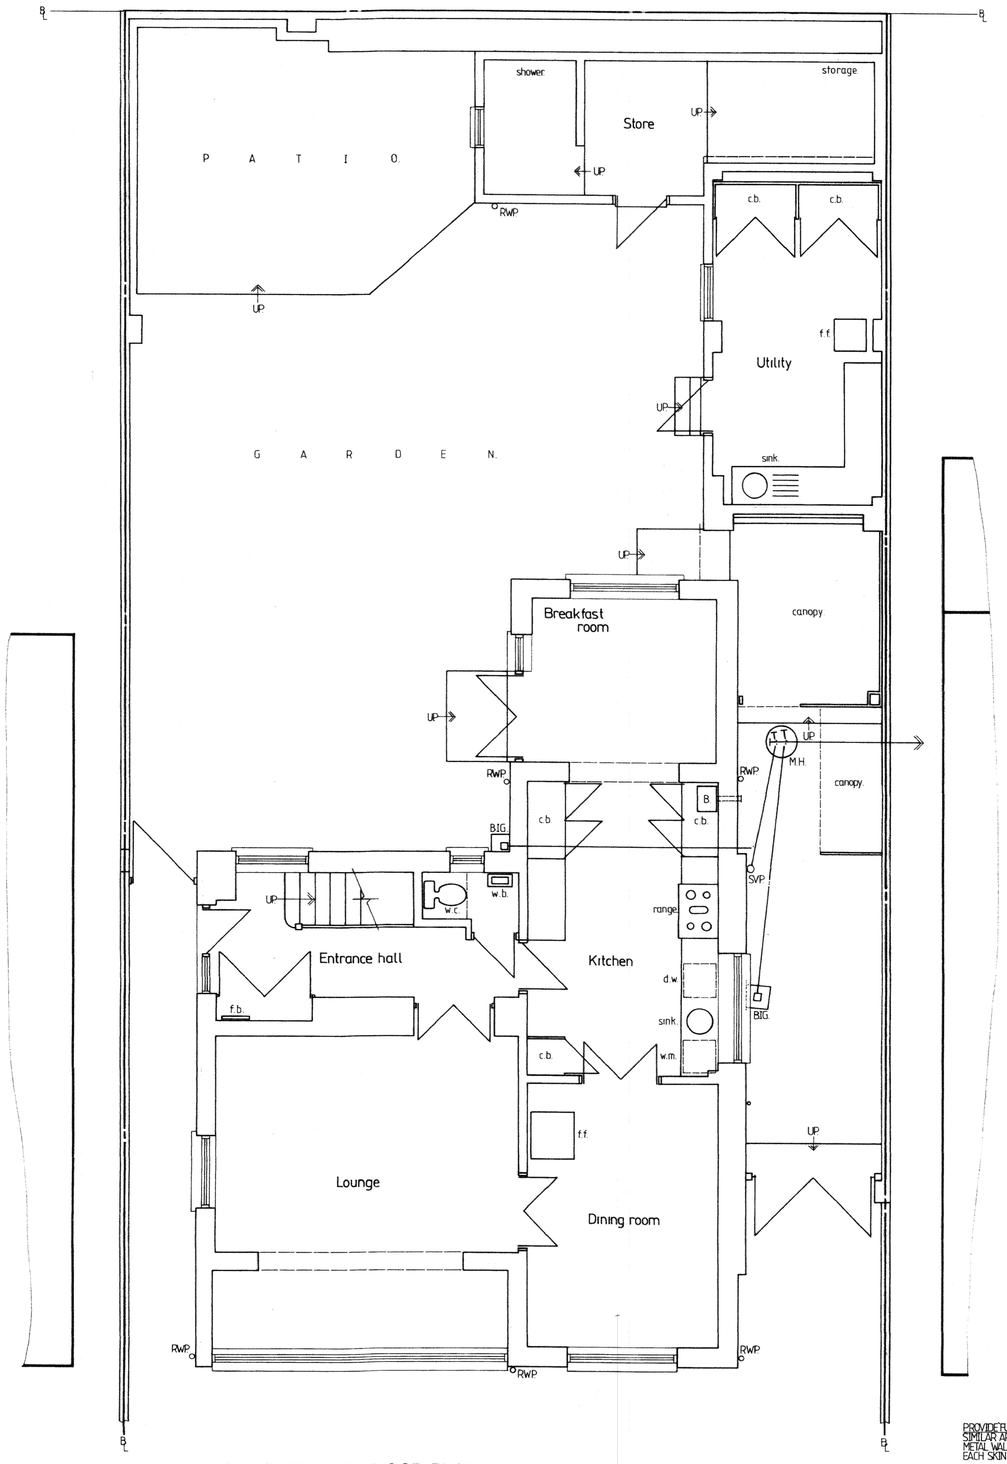

EXISTING GROUND FLOOR PLAN

0 1m 2 3 4 5 6 7 8 9 10

Scale : 1:50

[EXISTING ELEVATIONS]



FRONT ELEVATION (SOUTH)



SIDE ELEVATION (WEST)



REAR ELEVATION (NORTH)

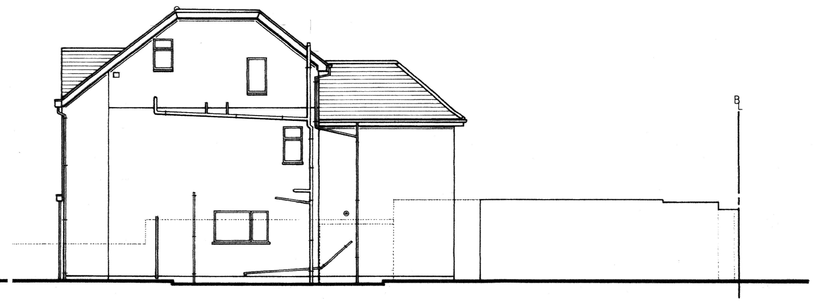

SIDE ELEVATION (EAST)

0 1m 2 3 4 5 6 7 8 9 10

Scale : 1:100

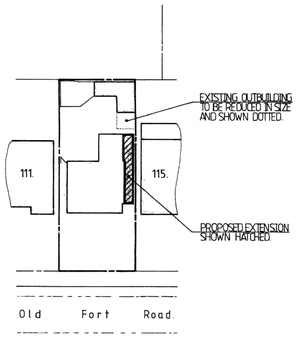

NO TREES

SITE PLAN

scale : 1:500

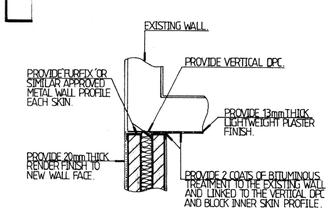

DETAIL - where new wall abuts existing

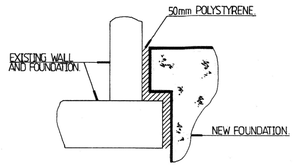

DETAIL - where new foundation abuts existing

BOUNDARY LINE.

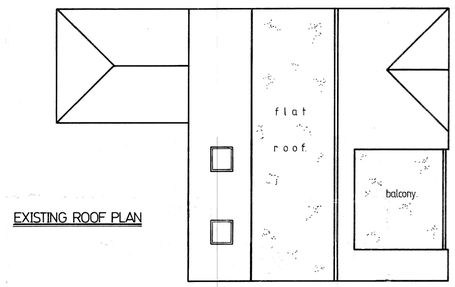

EXISTING ROOF PLAN

BOUNDARY LINE.

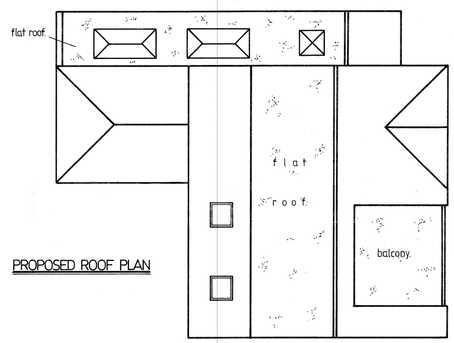

PROPOSED ROOF PLAN

THIS DRAWING MUST BE READ IN CONJUNCTION WITH DRG. No. BW/993/2

A	SEPT. 2021.	REVISED TO SUIT PLANNING.
	Date	Revisions

© copyright

B. WILLIAMS
Building Design Services

48 BEACHY HEAD VIEW
ST LEONARDS ON SEA
EAST SUSSEX
TN38 8EW

Tel :- 01424 851366

Client
MS V CORNWELL

Job Title
113 OLD FORT ROAD
SHOREHAM BY SEA
WEST SUSSEX

Drawing Title
PROPOSED SINGLE STOREY SIDE EXTENSION WITH INTERNAL / EXTERNAL ALTERATIONS

Scale 1:100, 50 AT A1.

Date AUGUST 2021. | Drawn by B. WILLIAMS.

Drg. No. BW/993/1 | Rev. A.