LOCATION PLAN. SCALE 1:1250

N

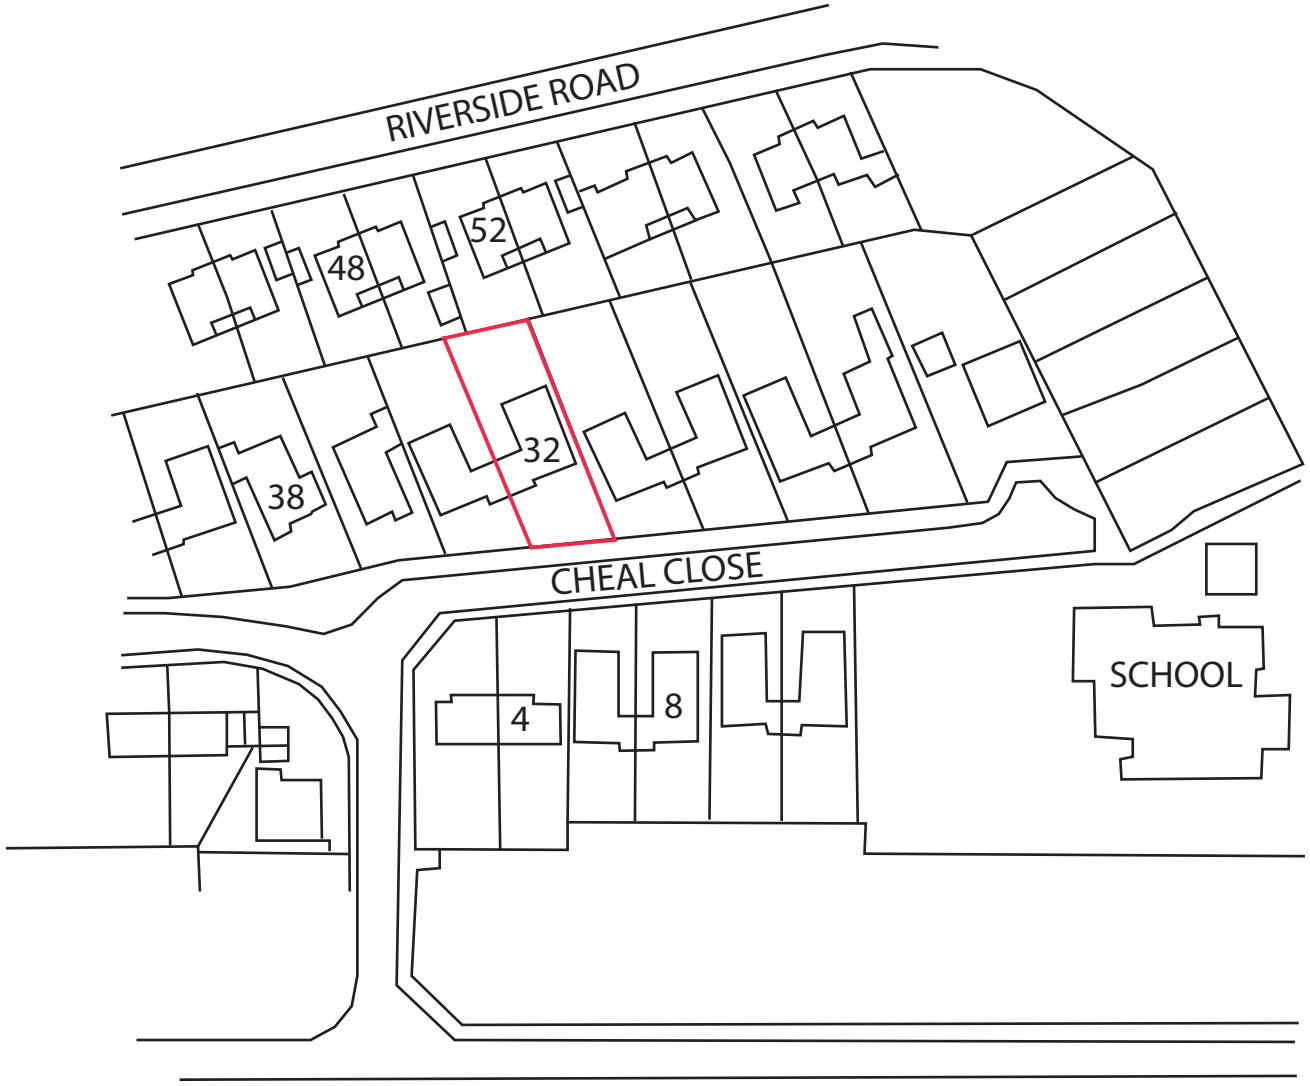

© copyright

ED63
ELEMENTAL DESIGN

elementaldesign63@gmail.com
07799 402 870
07754 093 904

32 CHEAL CLOSE
SHOREHAM BY SEA

Drawing Title:
LOCATION PLAN

1:1250 Scale Bar
10m | 20m | 30m | 40m

LOCATION PLAN	SCALE	1:1250	A4	Drawing No.-32CC.LP	Rev:	Drawn by - A.Ramus	Date: 07-08-2020