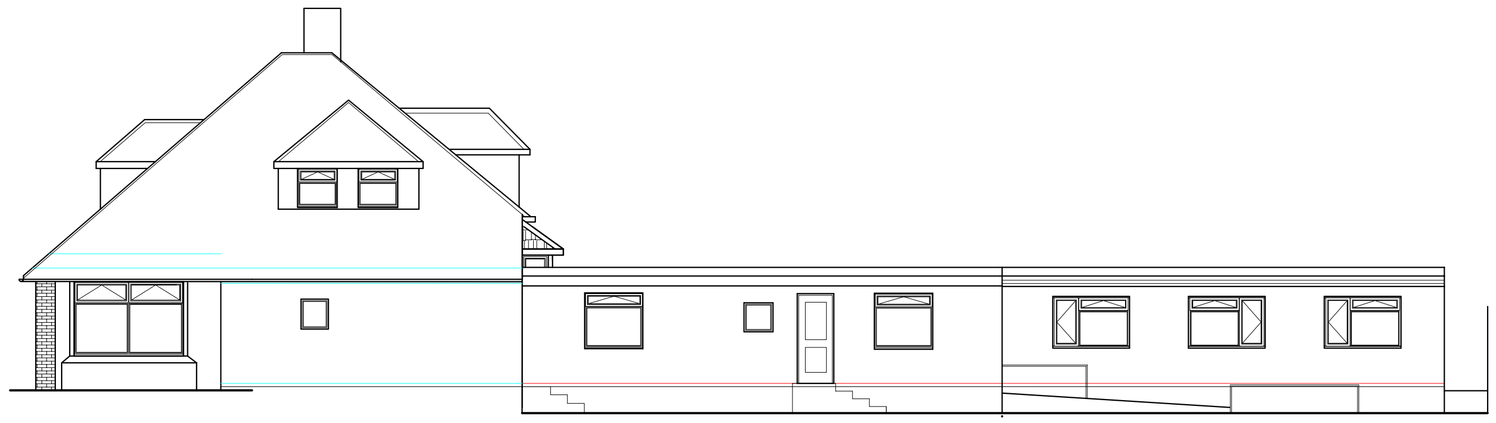

WEST ELEVATION

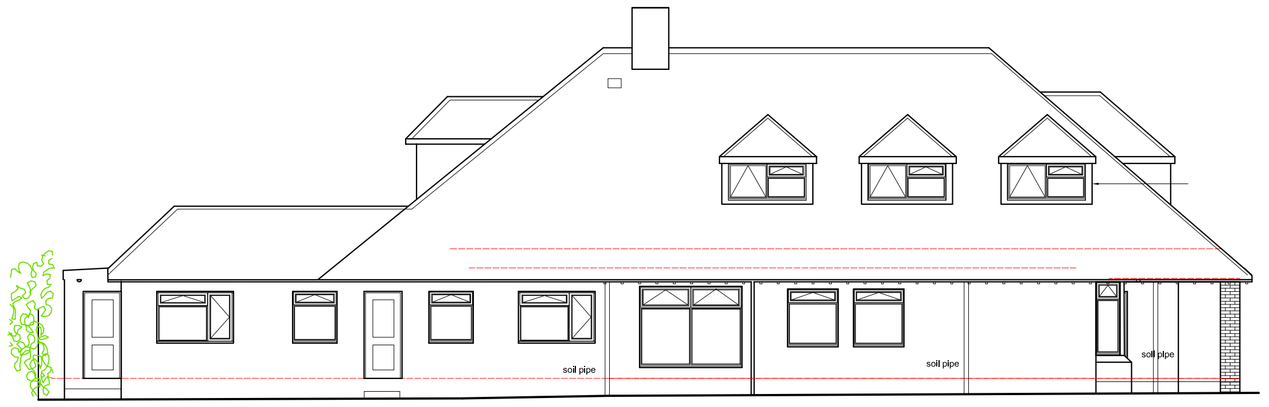


NORTH ELEVATION




SOUTH ELEVATION

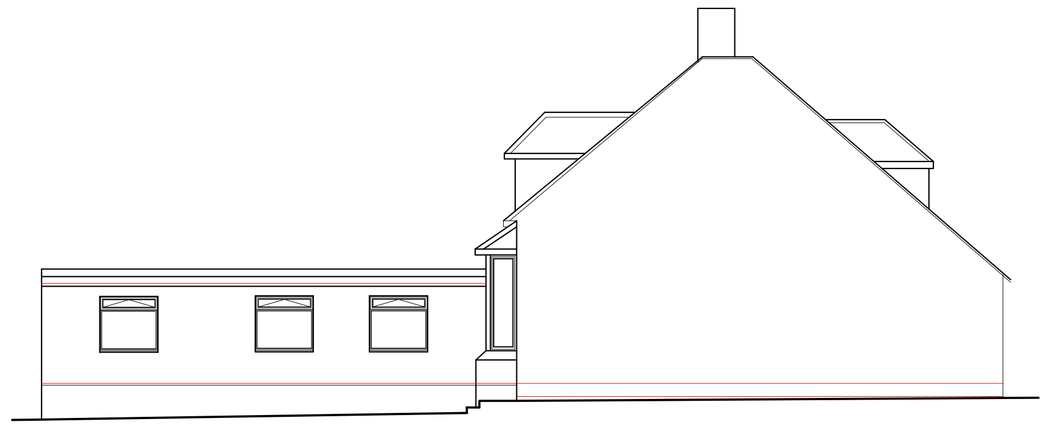

EAST ELEVATION




SOUTH ELEVATION (fence)

Scale In Metres

0 1 2 3 4 5 6 7 8 9 10

for 1:100

© Copyright

NOTES.

(i) This drawing is not to be scaled by contrators, work to figured dimensions only, confirmed on site.

(ii) This drawing is to be read in conjunction with all relevant architectural drawings, detailed specifications where applicable and all associated drawings in this series.

(iii) Any discrepancy on this drawing is to be reported immediately to the owner for clarification.

(iv) The contractor is responsible for all temporary works and for the stability of the works in progress.

(v) Copyright for all drawings/designs part or full shall remain with KEL in accordance with the Copyright Act 1988

| Revision | Date |
|---|---|
| A East elevation added | |

Client: Mr.A. Brown

Project: 58, Rosslyn Road, Shoreham

Title: Extension to rest home (Exisitng elevations)

Building Advisor Ltd

RICS

88, Nevill Avenue
Hove
East Sussex
BN3 7NA

TEL/FAX 01273 774867
Mobile 07767 481463
E-mail keith@kelbuilding.co.uk

| Scales | Date | Drawn | | |
|---|---|---|---|---|
| 1:100 | Nov 2013 | KEL | BUY WITH CONFIDENCE | A |
| Project No. | Paper Size | Dwg. No. | | |
| 0000 | A1 | 002 | | |