

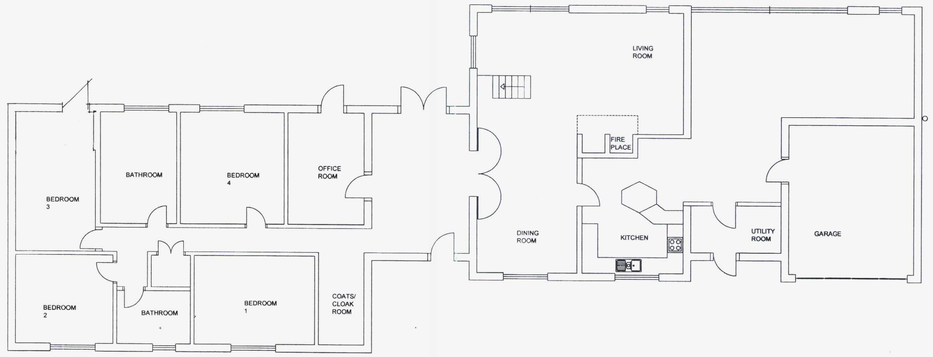


EXISTING GROUND FLOOR

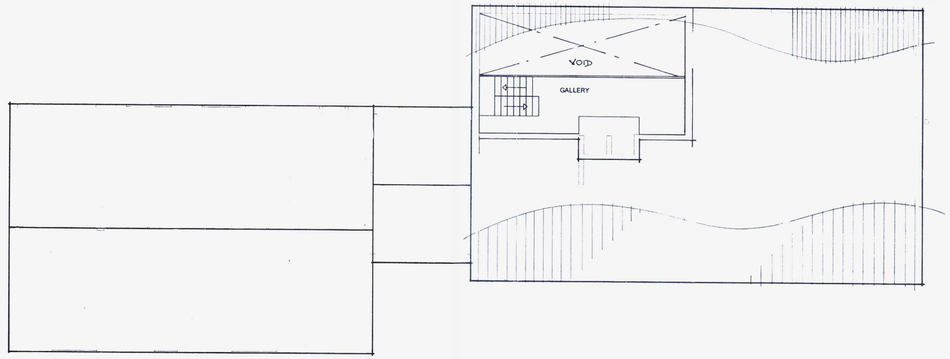

EXISTING FIRST FLOOR/ GALLERY


BOROUGH COUNCIL
DEPOSITED 07.12.07
WB/ 07/1501/FUL

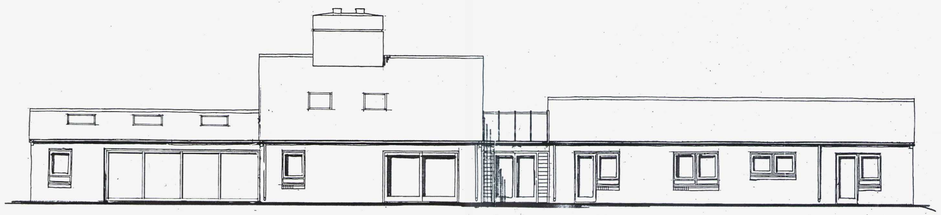


BACK ELEVATION




FRONT ELEVATION

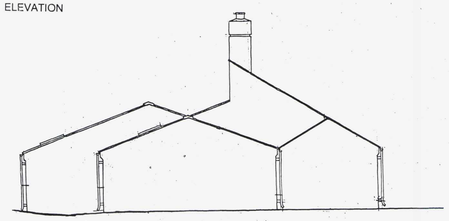

SIDE ELEVATION

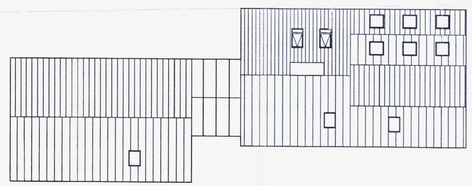

EXISTING ROOF 1:200

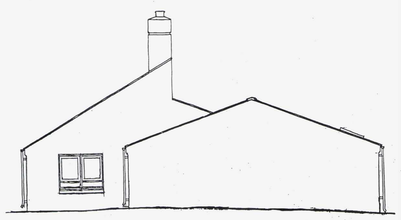

SIDE ELEVATION

Rev.	Date	Description	By

Client
Mr & Mrs Thomson

Project
Franklands, Links Road, Worthing, West Sussex, BN14 9QY

Drawing Title
Existing Plans and Elevations

The Graham Whitehouse Practice
CHARTERED ARCHITECTS
Fairfield House
Fairfield Road
Burgess Hill, West Sussex, RH15 8QB
Tel:(01444) 239019 Fax: (01444) 230761
Email: mail@gwparchitects.co.uk

Scale 1:100	Drawing Number 07/129/100
Date 4.12.2007	
Drawn SZ	-