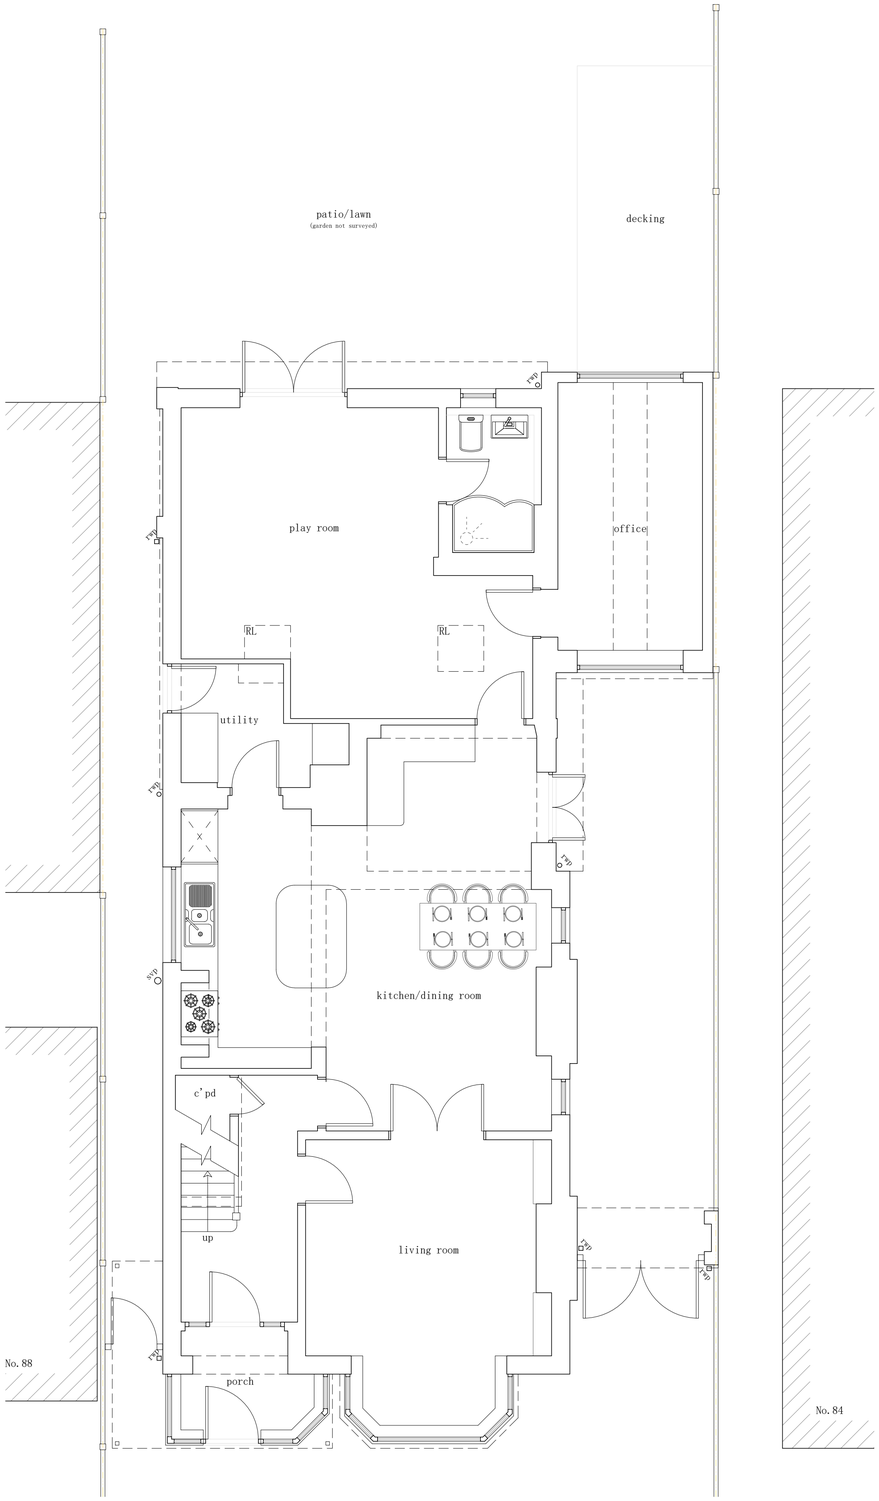

existing ground floor plan 1:50

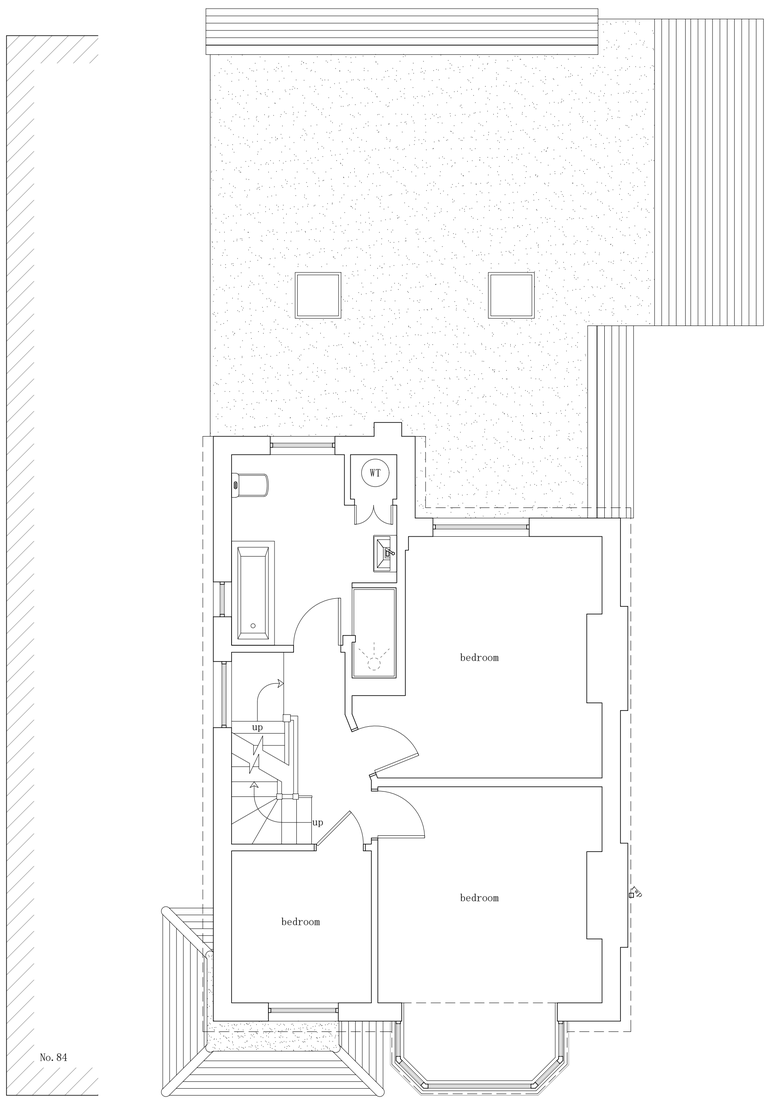

existing first floor plan 1:50

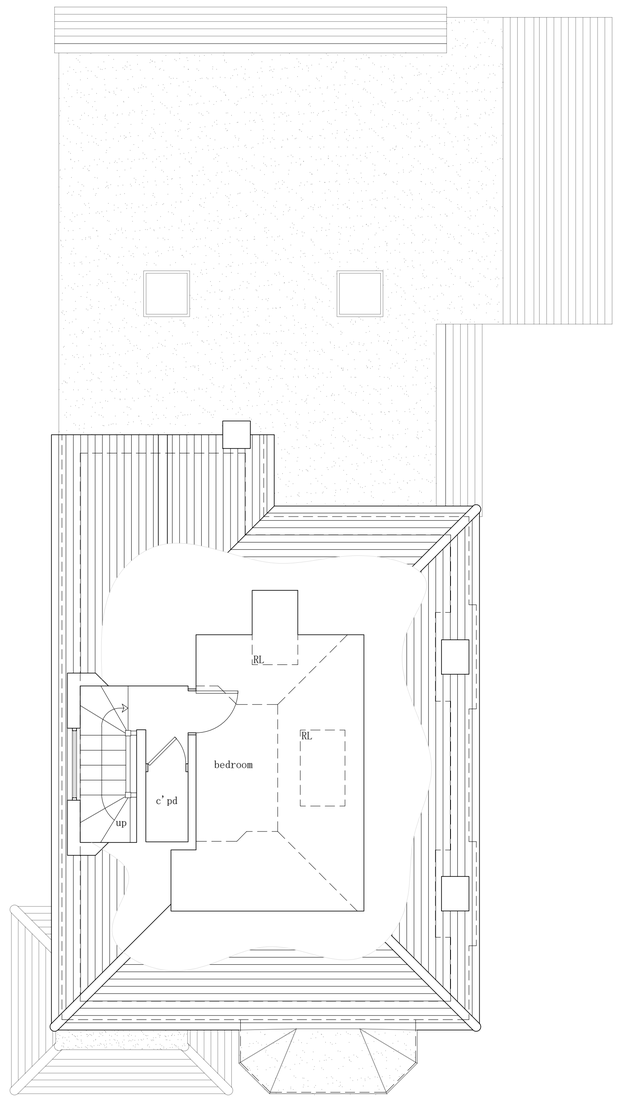

existing second floor plan 1:50



Location Plan 1:1250

1:50 0 1 2 3 4 5 6 7 8 9 10m

1:1250 0 20 40 60 80 100 200 250

BN3
Architecture

Stage:
Survey

Client:
Mr & Mrs Evans

Site/Project:
86 Broomfield Avenue,
Worthing,
West Sussex,
BN14 7SB

Drawing Title:
Existing: Ground, First & Second Floor Plans

Scale:	Paper Size:	Drawn:	Checked:
In DWG	A1	B Garrish	Director
Project No:	Drawing No:	Revision:	Date:
112	E.01		03.07.2025

© BN3Architecture 2025