Front Elevation (South)

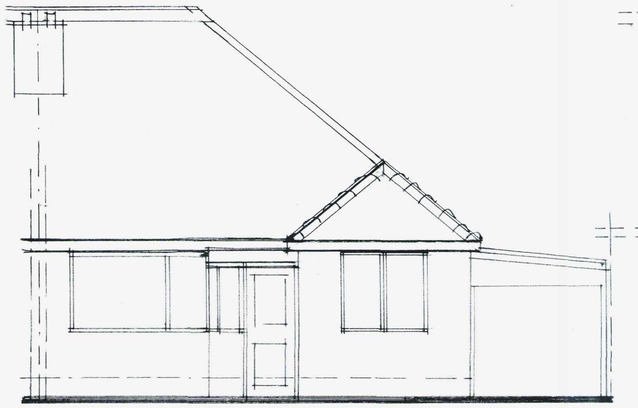

Rear Elevation (North)

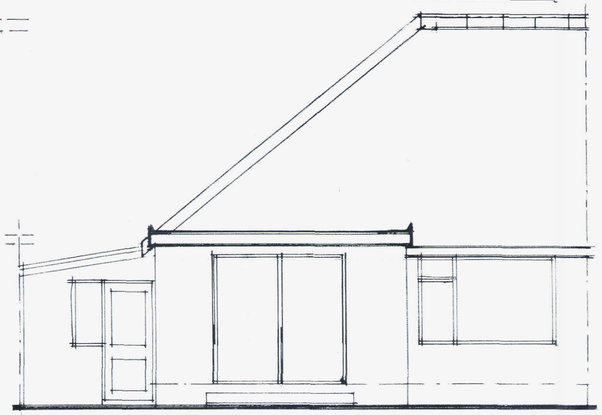

Side Elevation (East)

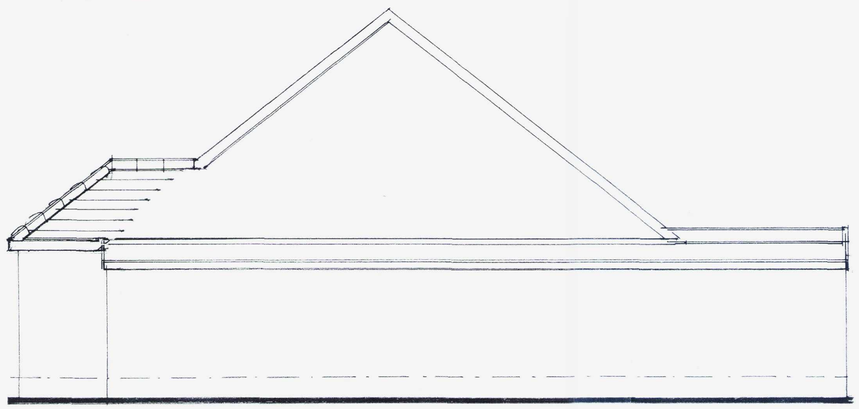

Ground Floor Plan

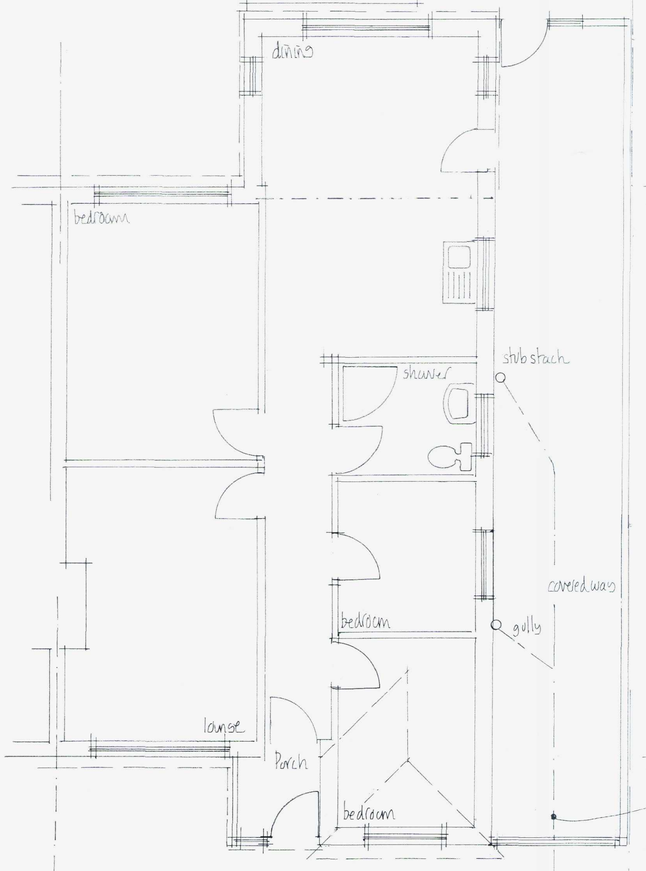

Roof / First Floor Plan





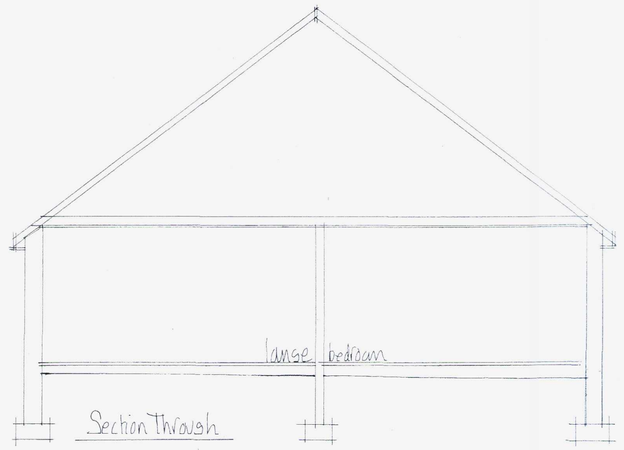

Section Through

ADUR & WORTHING PLANNING SERVICES

PLAN	AWDM/ 1355/15
DATE VALID	15 SEP 2015

NOTES:

Mel Humphrey
MRICS MBEng

39 Northease Drive
Hove East Sussex BN3 8PQ

RICS
Mobile: 07701 055182
Email: mel_humphrey_uk@yahoo.co.uk

Drawing Title
Existing Details @
11 Seaside Avenue Lancing
West Sussex

Scale: 1:50

Date: August 15

Drawn by: MJH

A1 sized drawing

Drg No:

Rev: