TONY STANDING (AGENT)

1:100


0 1 2 4 6 8 10

0 500 1000 2000 3000 4000 5000

1:50


SCALE BAR

FRONT ELEVATION (EAST) 1:100 AT A3

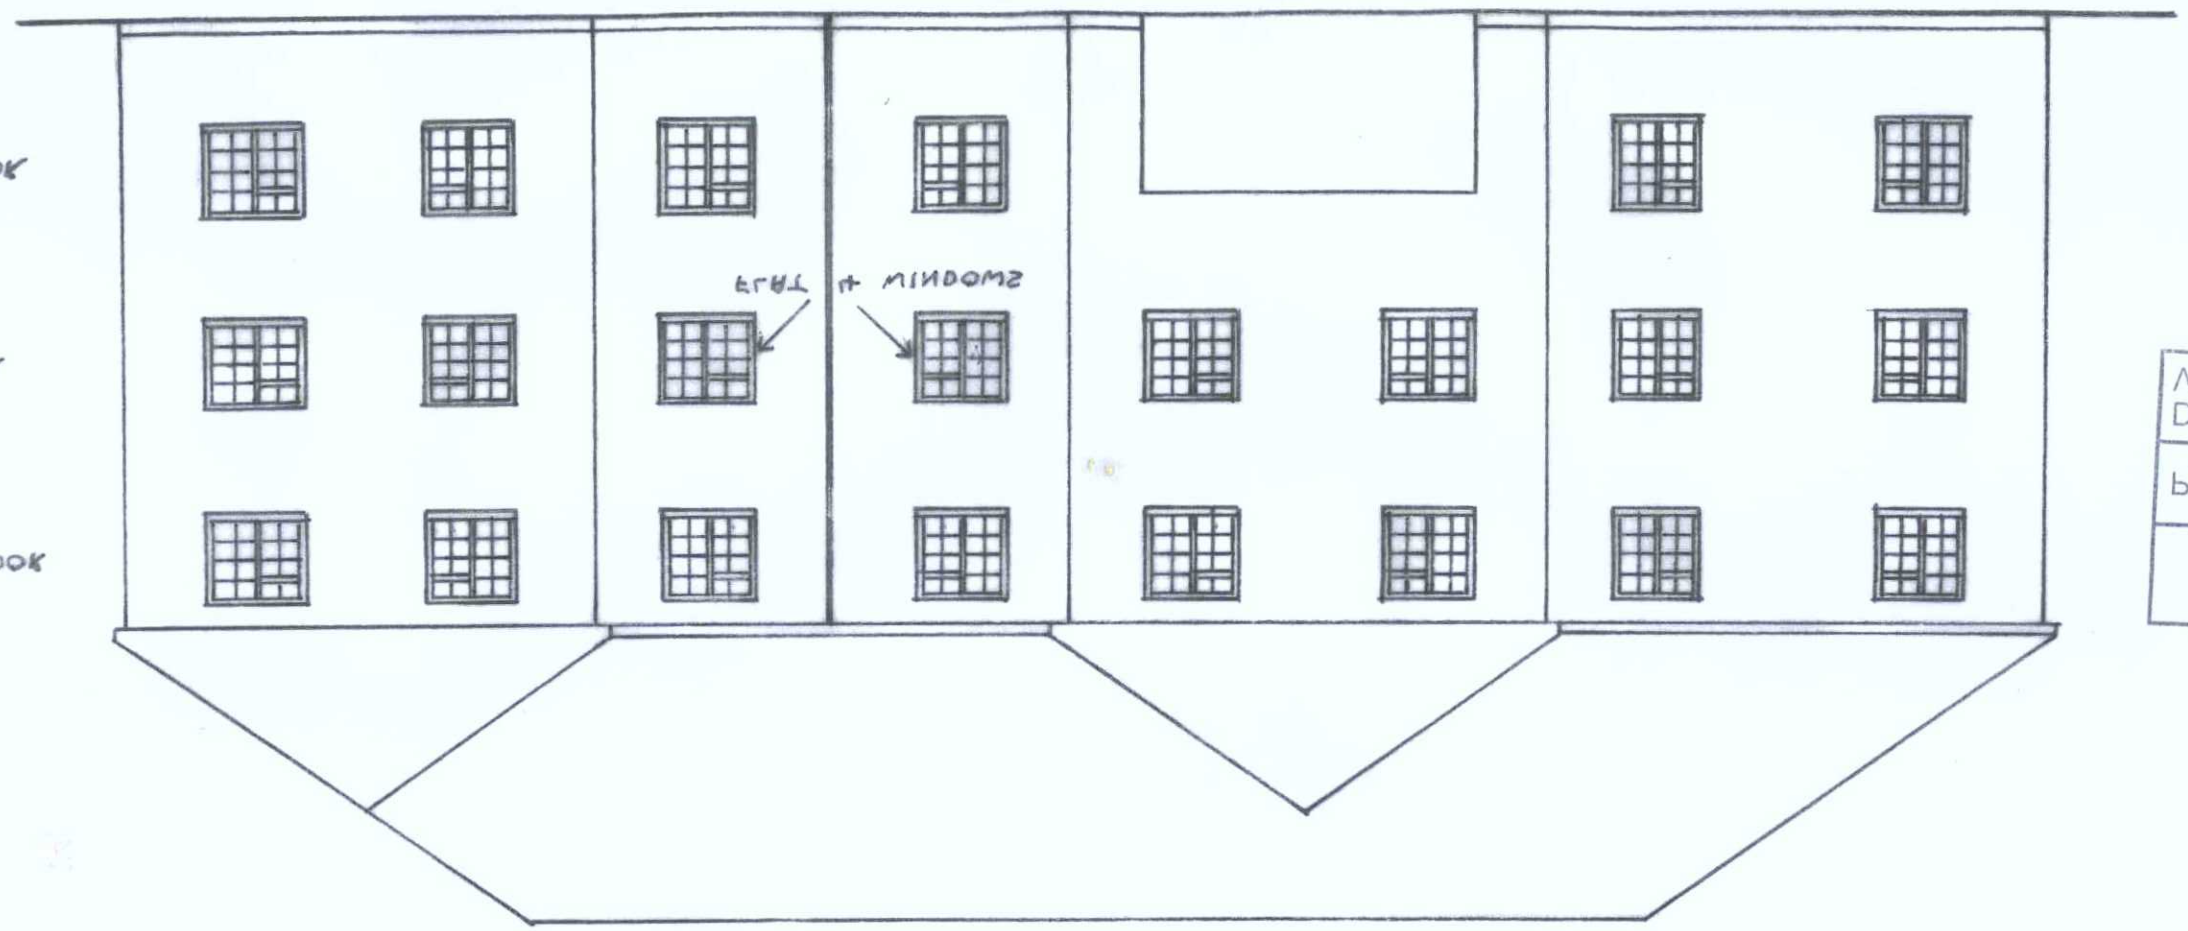

PLANNING SERVICES ADUR & WORTHING	
PLAN	AWDC 0666/18
VALID DATE	- 8 MAY 2018

WINDOW DETAIL 1:50 AT A3

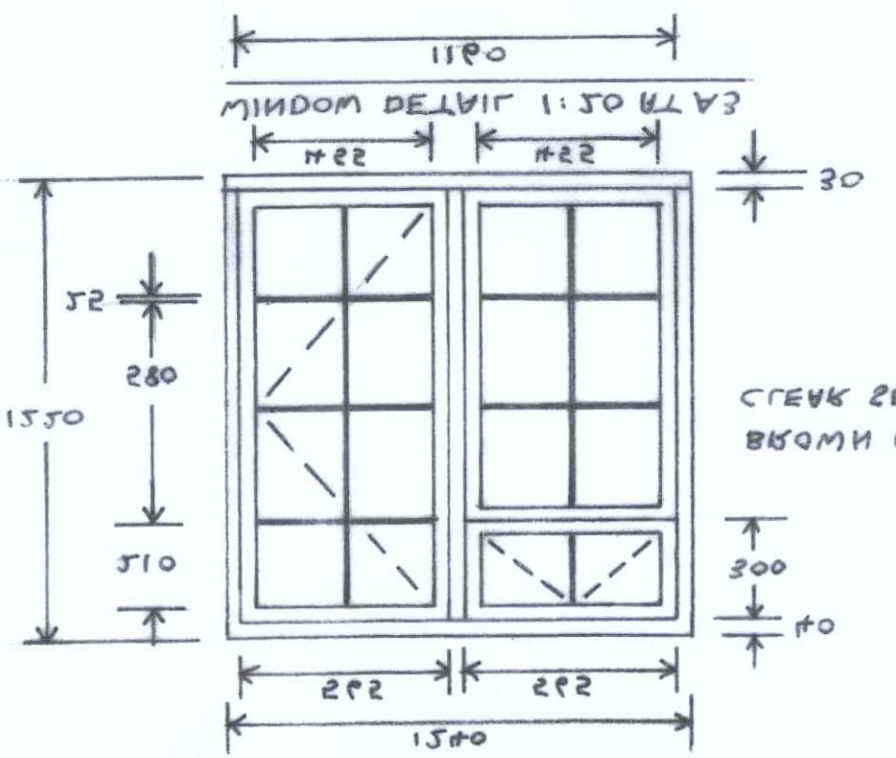

CLEAR GLAZED UNITS.
BROWN UPVC WINDOW WITH

PLAN COPY-1A 18-4-2018

SOUTH STREET, LANCING. BUS BAY. FOR MR. T BOKTENGHAM.
REPLACEMENT WINDOWS AT FLAT 4, HAWTREHAM COURT,