

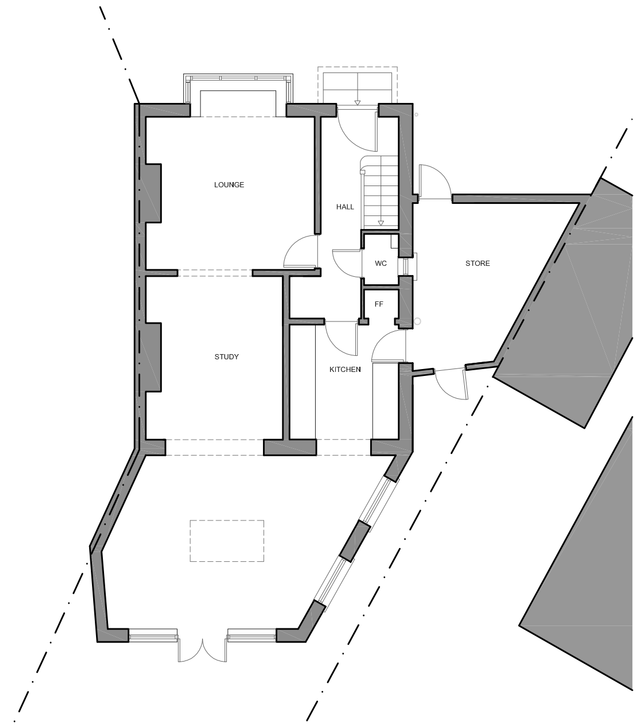



EXISTING GROUND FLOOR PLAN
SCALE 1:100

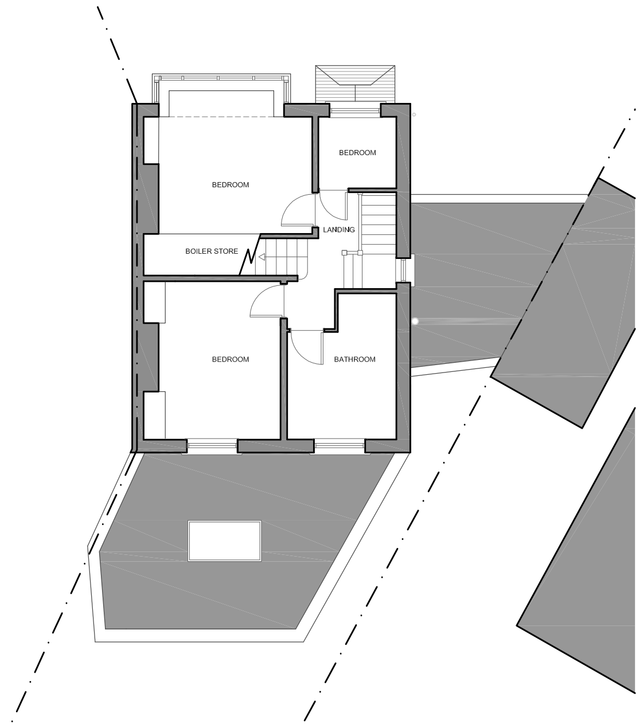

EXISTING FIRST FLOOR PLAN
SCALE 1:100

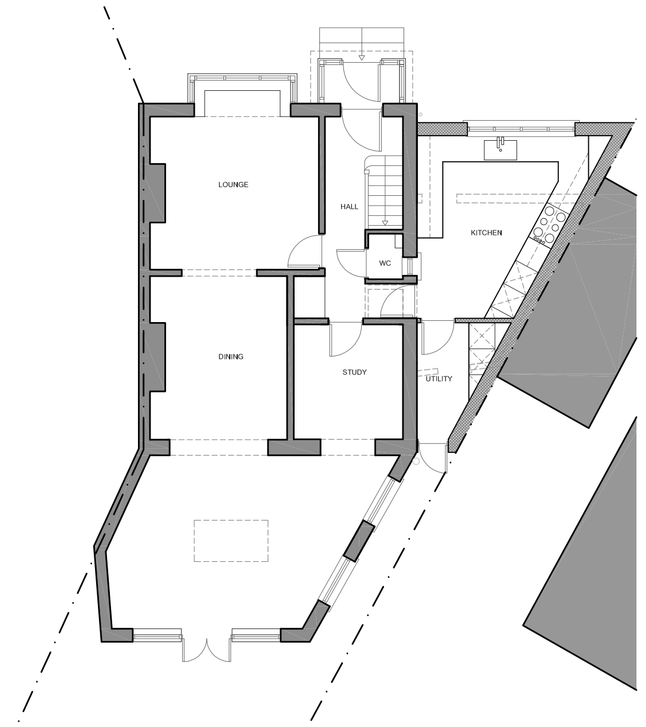


PROPOSED GROUND FLOOR PLAN
SCALE 1:100

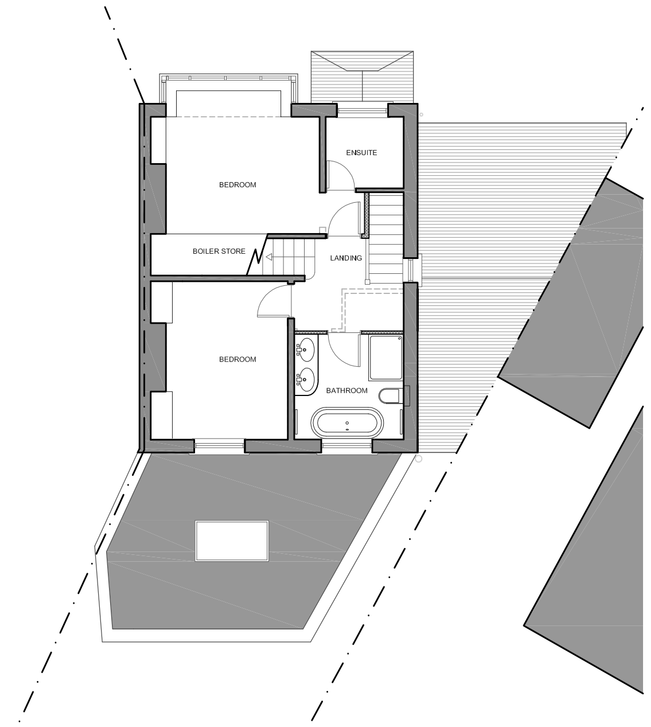

PROPOSED FIRST FLOOR PLAN
SCALE 1:100




EXISTING FRONT ELEVATION
SCALE 1:100

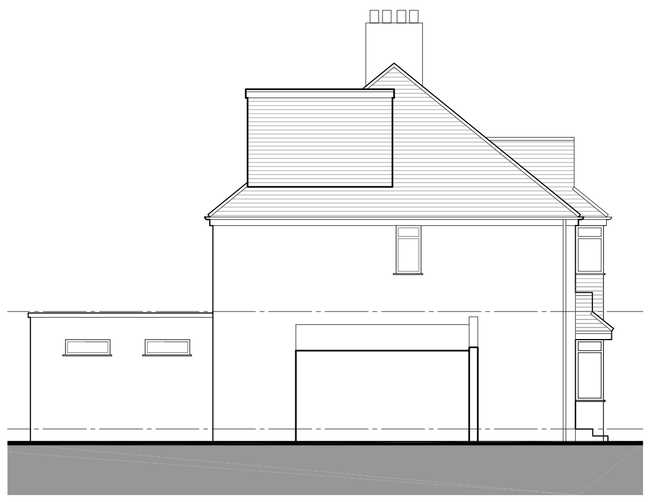

EXISTING WEST SIDE ELEVATION
SCALE 1:100



PROPOSED FRONT ELEVATION
SCALE 1:100

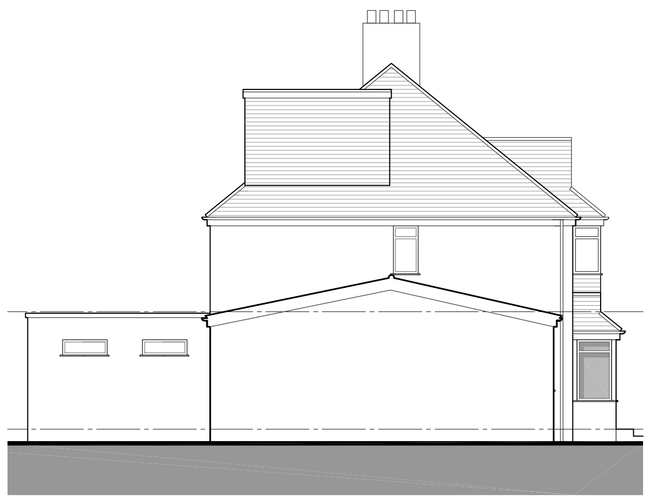

PROPOSED WEST SIDE ELEVATION
SCALE 1:100



EXISTING REAR ELEVATION
SCALE 1:100




EXISTING WEST SIDE ELEVATION
SCALE 1:100



PROPOSED REAR ELEVATION
SCALE 1:100



PROPOSED SECTION
SCALE 1:100

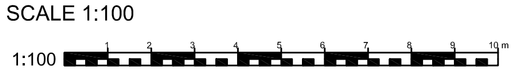

DESIGNHOUSE

A	Amendments to height and form of Proposed Side Extension	24/09/2018

Status: PRELIMINARY

Job Title: 85 The Crescent, Southwick, BN42 4LB

Client: Mr & Mrs Smith

Drawing Title: Planning Application - Existing & Proposed Drawings

Scale:	Drawn By:	Date:
1:100 @ A1	LJG	02.07.2018
Job Number:	**Drawing Number:**	**Rev:**
237	102	A

All dimensions and conditions are to be checked on site prior to preparing drawings or commencing any work. All dimensions are shown in millimeters unless otherwise stated. Any discrepancies to be reported immediately. © This drawing is the property of DESIGN HOUSE and protected by the Copyright Designs and Patents Act 1998. Address:1 Pembroke Crescent BN3 5DH t: 07786 805 702 Email: louise.gauld@googlemail.com