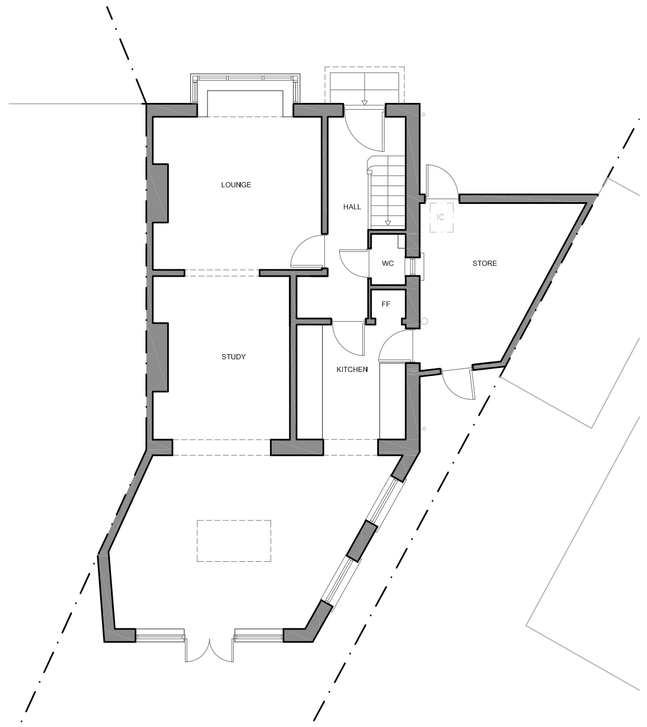
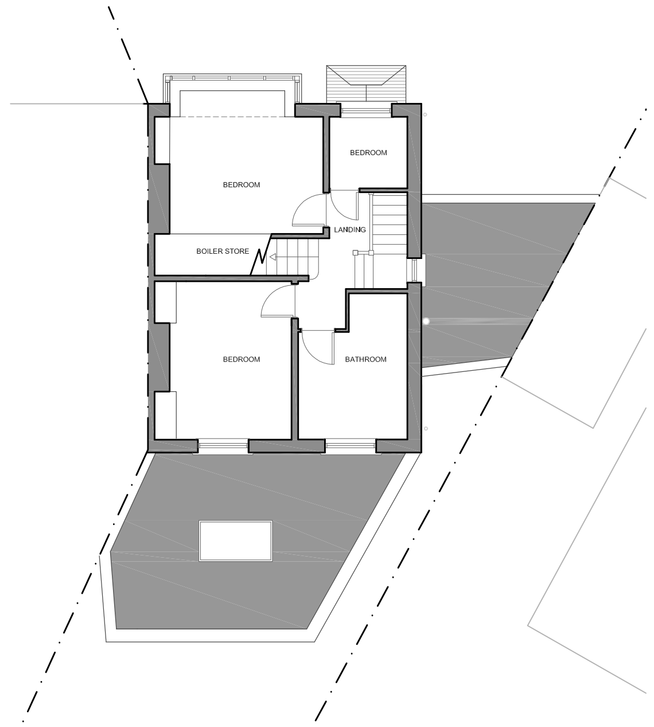
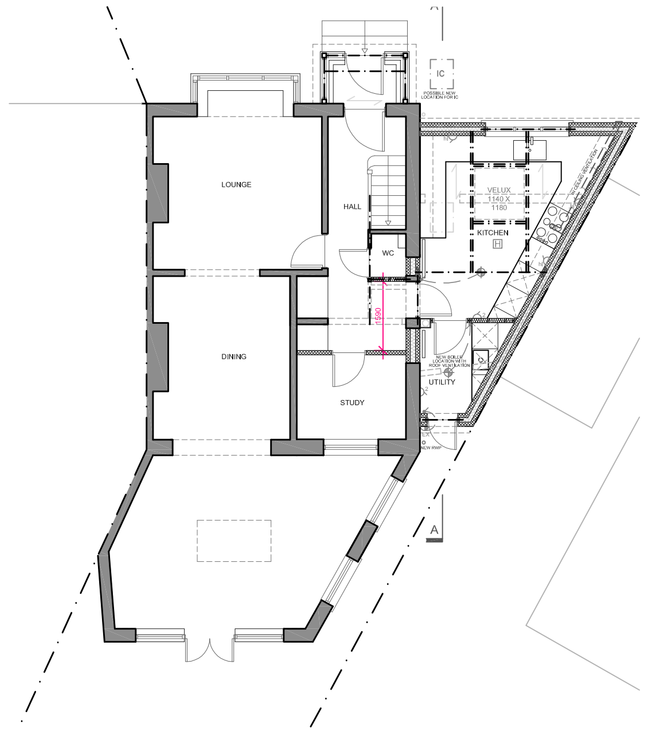




**EXISTING GROUND FLOOR PLAN**
SCALE 1:100




**EXISTING FIRST FLOOR PLAN**
SCALE 1:100



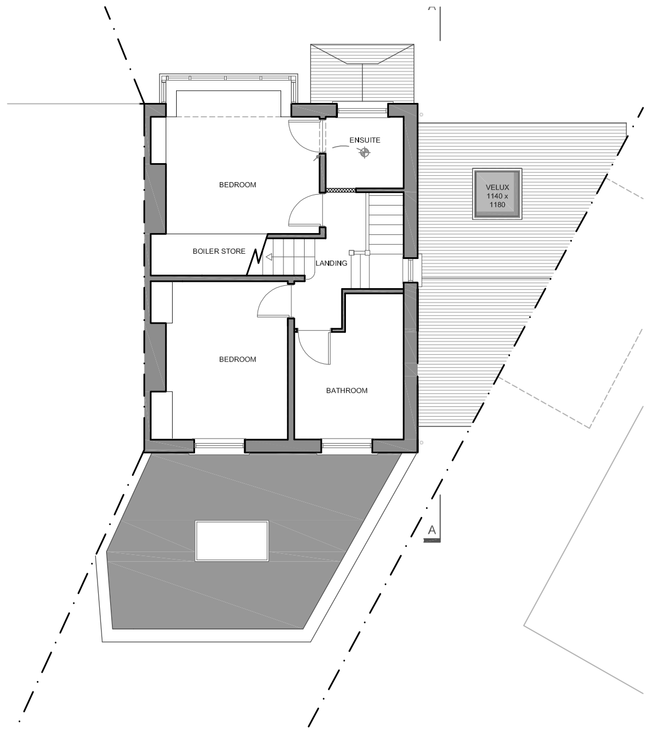
**PROPOSED GROUND FLOOR PLAN**
SCALE 1:100




**PROPOSED FIRST FLOOR PLAN**
SCALE 1:100



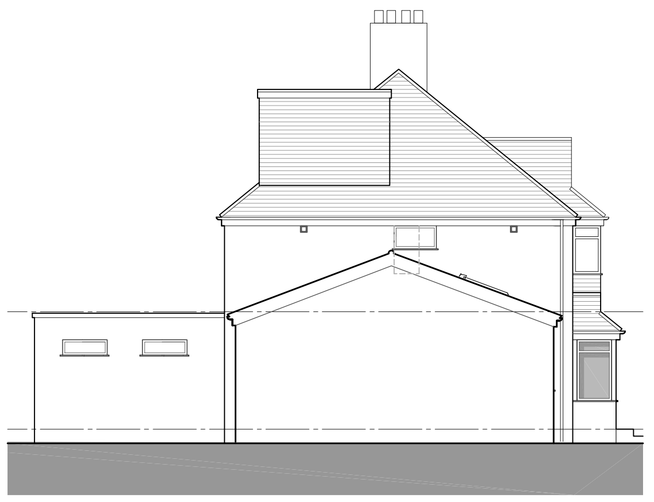

**EXISTING FRONT ELEVATION**
SCALE 1:100



**EXISTING WEST SIDE ELEVATION**
SCALE 1:100




**PROPOSED FRONT ELEVATION**
SCALE 1:100



**PROPOSED WEST SIDE ELEVATION**
SCALE 1:100



**EXISTING REAR ELEVATION**
SCALE 1:100

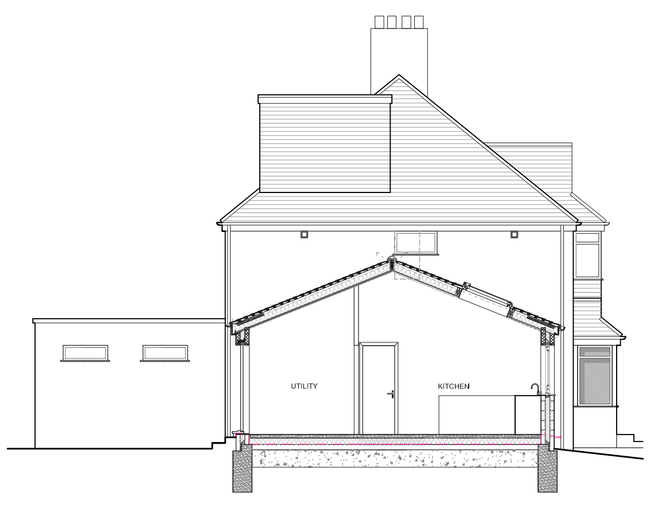
1:100 1 2 3 4 5 6 7 8 9 10m



**EXISTING WEST SIDE ELEVATION**
SCALE 1:100



**PROPOSED REAR ELEVATION**
SCALE 1:100




**PROPOSED SECTION**
SCALE 1:100

DESIGNHOUSE

| | | |
|---|---|---|
| A | Amendments to height and form of Proposed Side Extension | 24/09/2018 |
| B | Amendments to Ground & First Floor Layout | 12/12/2018 |
| C | Amendments to Roof Pitch | 03/05/2019 |

Status: PRELIMINARY

Job Title: 85 The Crescent, Southwick, BN42 4LB

Client: Mr & Mrs Smith

Drawing Title: Planning Application - Existing & Proposed Drawings

| Scale: | Drawn By: | Date: |
|---|---|---|
| 1:100 @ A1 | LJG | 02.07.2018 |
| **Job Number:** | **Drawing Number:** | **Rev:** |
| 237 | 102 | C |

All dimensions and conditions are to be checked on site prior to preparing drawings or commencing any work. All dimensions are shown in millimeters unless otherwise stated. Any discrepancies to be reported immediately. © This drawing is the property of DESIGN HOUSE and protected by the Copyright Designs and Patents Act 1998. Address:1 Pembroke Crescent BN3 5DH t: 07786 805 702 Email: louise.gauld@googlemail.com