
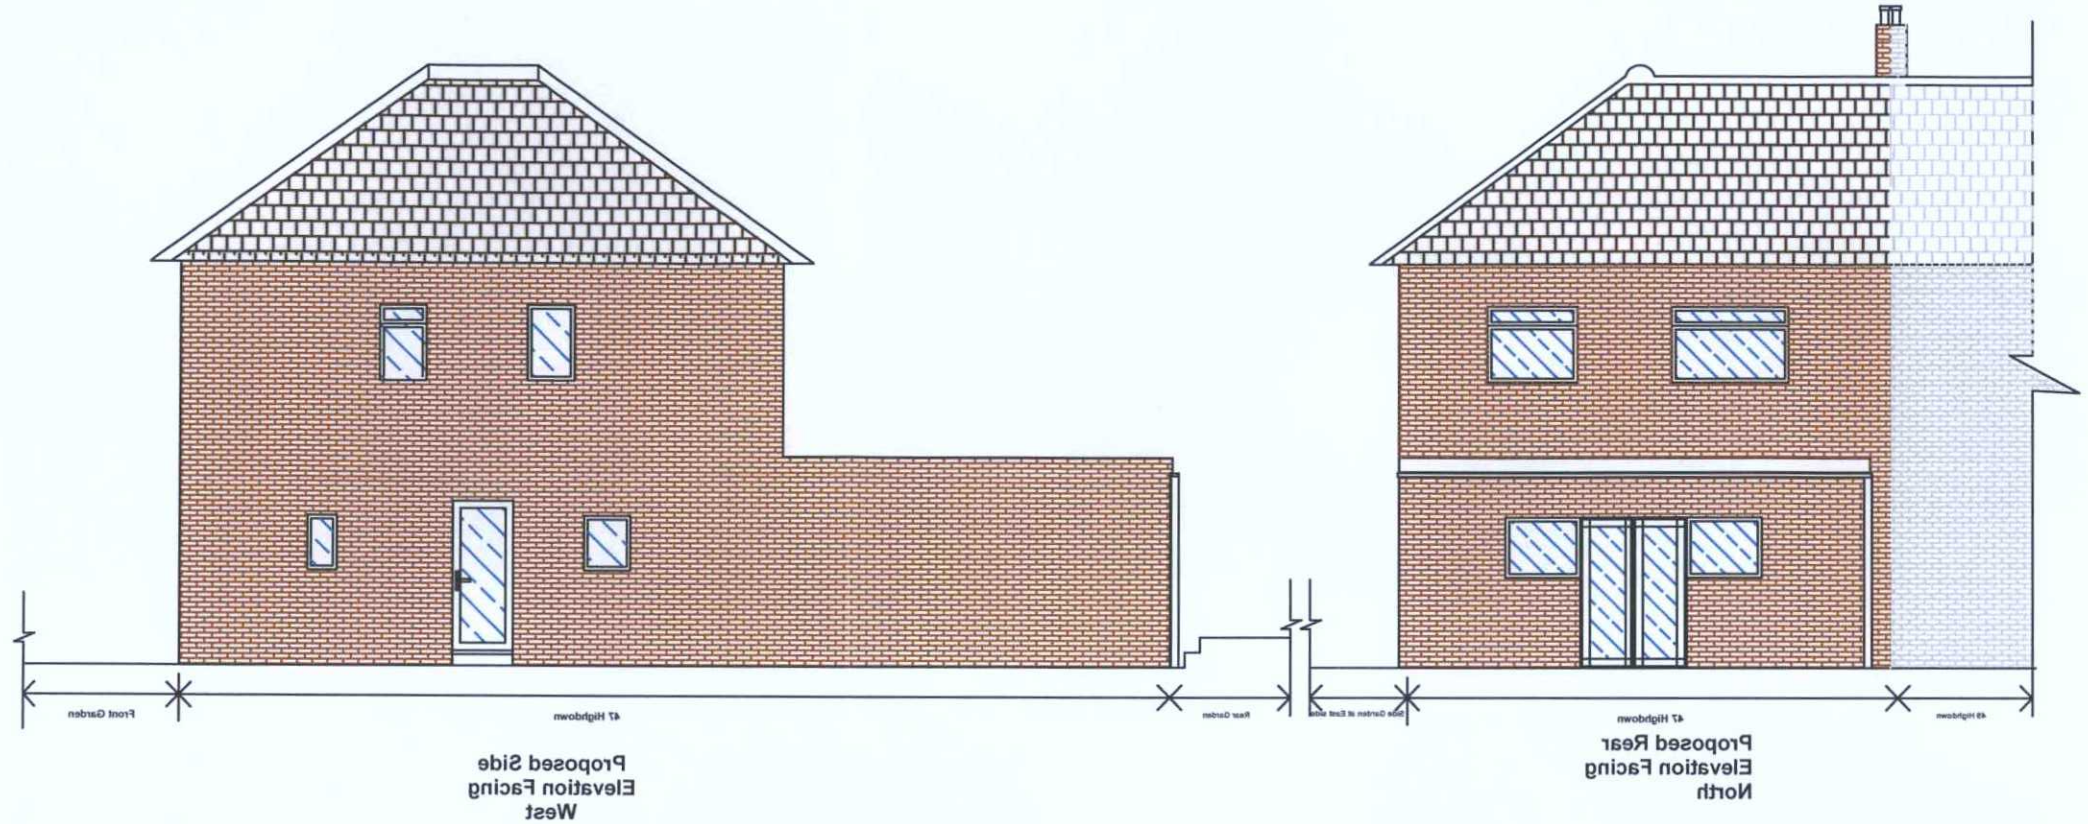


Proposed Side
Elevation Facing
West

Proposed Rear
Elevation Facing
North

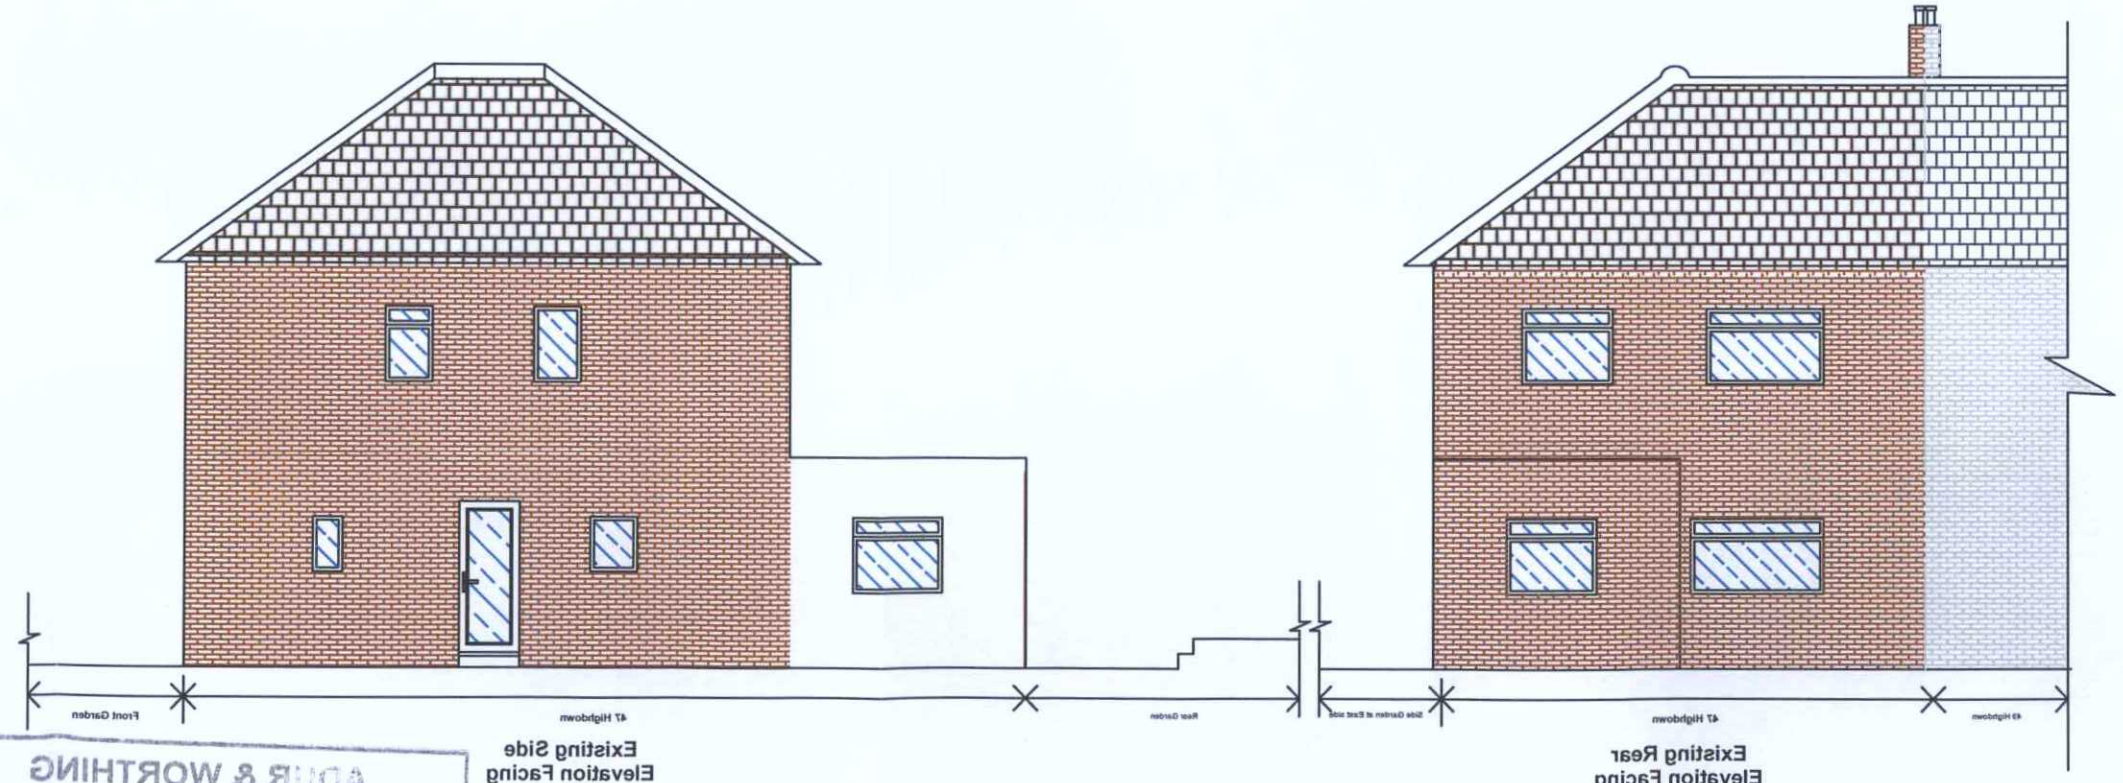

Existing Side
Elevation Facing
West

Existing Rear
Elevation Facing
North

ADUR & WORTHING
PLANNING SERVICES

PLAN NUMBER 06/19/15

DATE VALID - 9 MAY 2019

Bar
0m 1:100 Scale 10 m

GENERAL NOTES:

This drawing is copyright of Ghassan Consulting and should not be reproduced without the permission of Ghassan Consulting. This drawing must b read in conjunction with the Structure Engineer's report, Specification (Part of Planning Application document) and all other relevant documents and drawings.
Ghassan Consulting accepts no liability for any expense, loss or damage of whatsoever nature and however arising from any variation made to this drawing, o in the execution of the work to which it relates and which has no been referred to them without their approval obtained.

Ghassan Consulting
Chartered Structural Engineer
Tel: 07789 67 804
info@ghassanconsulting.com

Drawing/Project Name:
Rear Extension single story of 5.100m.
Existing and Proposed Elevations Facin
North and West

SITE \ PROPERTY
47 Highdown
Southwick
West Sussex

Drawn by:
A.T.
Ahmad
Alnorof.

Date:
01/05/201

Drawing Number:
002, 47 HD. Scale 1:100
Printing Paper @A3