


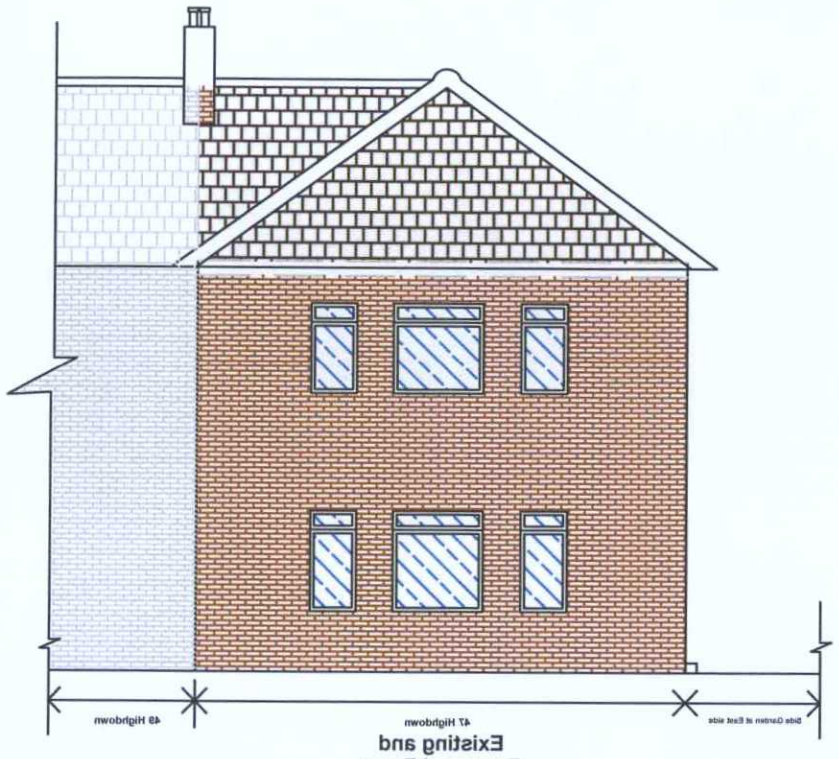


Existing and
Proposed Front
Elevation Facing
South -Highdown-
(no changes)

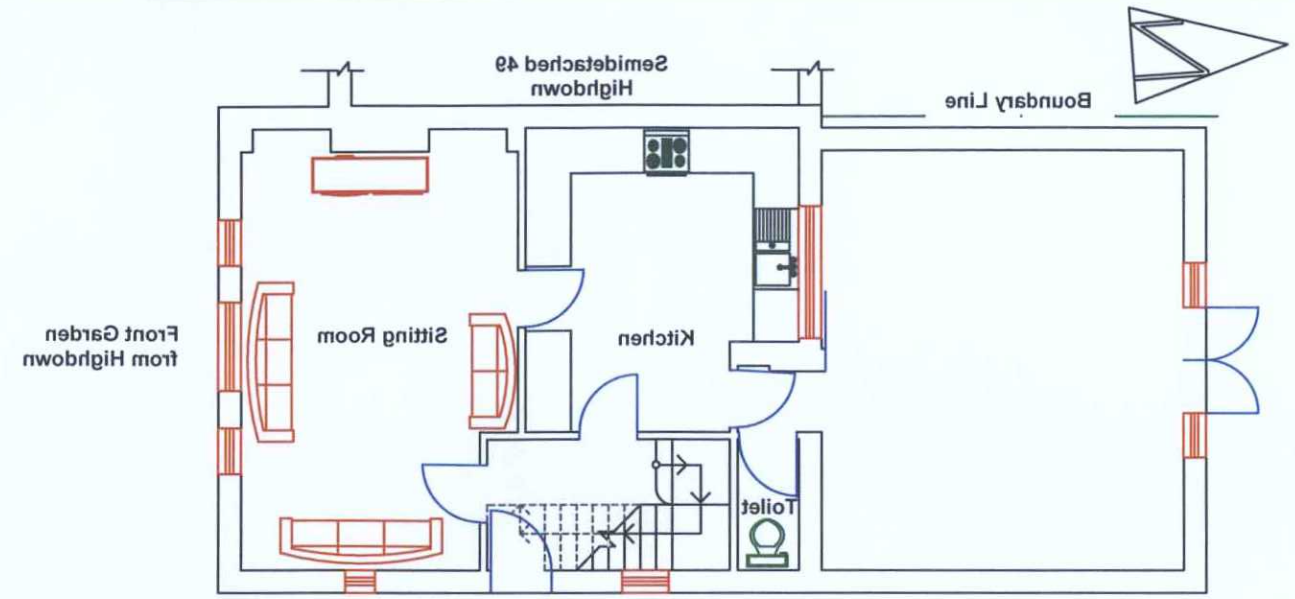


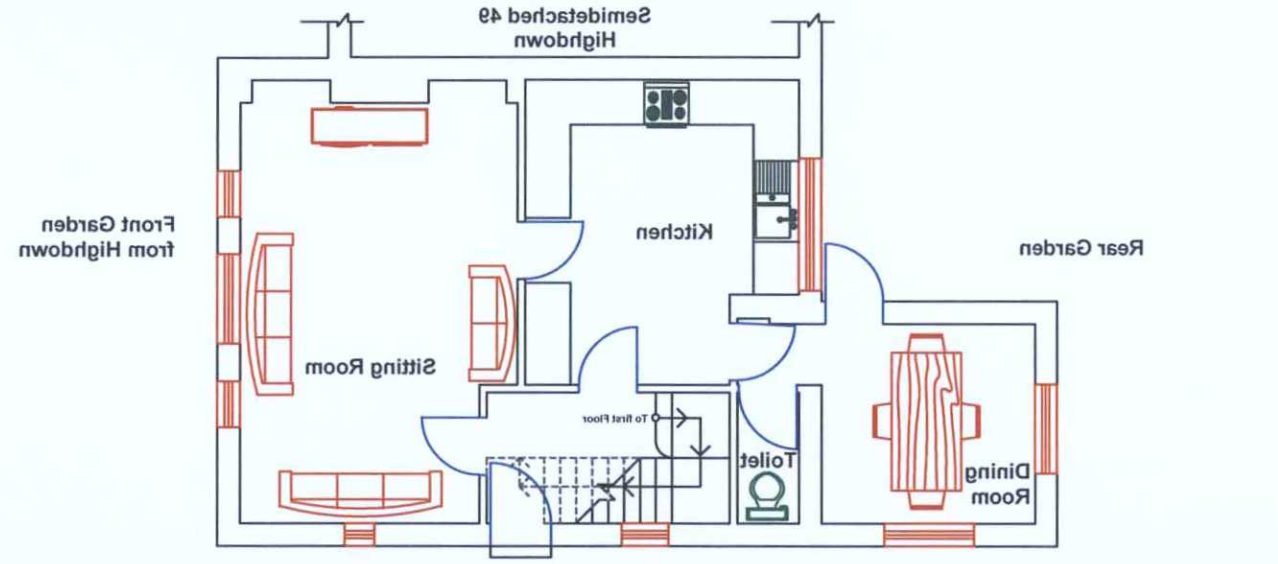

Existing Ground
Floor Plan

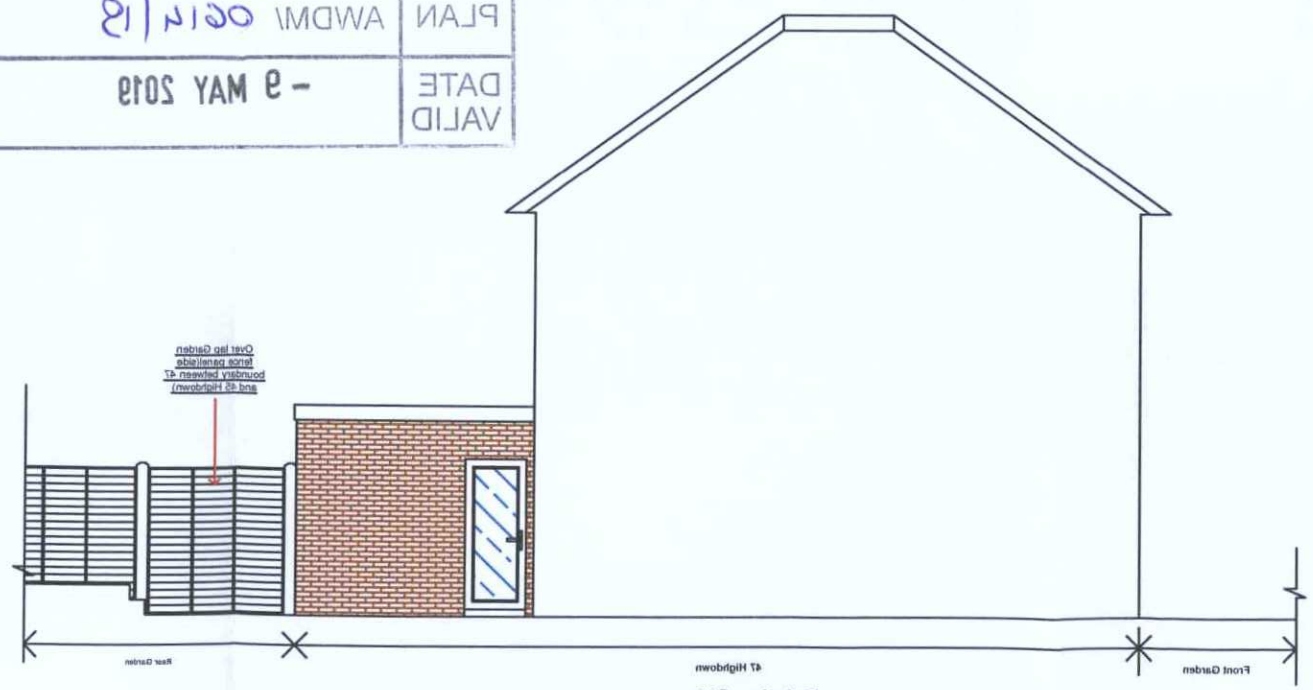

Existing Side
Elevation Facing
East

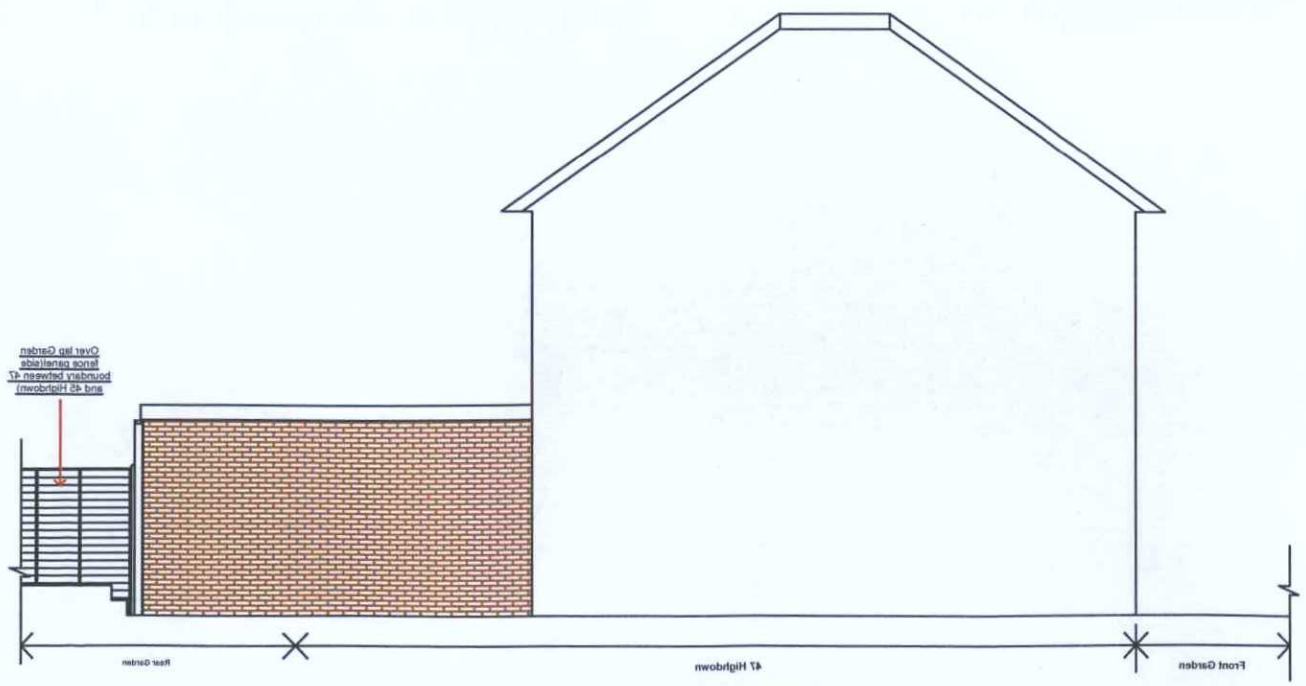

Proposed Side
Elevation Facing
East

0m 1:100 Scale 10 m Bar

ADUR & WORTHING
PLANNING SERVICES

PLAN	AWDM/ 0614/19
DATE VALID	- 9 MAY 2019

GENERAL NOTES:

This drawing is copyright of Ghassan Consulting and should not be reproduced without the permission of Ghassan Consulting. This drawing must be read in conjunction with the Structure Engineer's report, Specification (Part of Planning Application document) and all other relevant documents and drawings.

Ghassan Consulting accepts no liability for any expense, loss or damage of whatsoever nature and however arising from any variation made to this drawing, or in the execution of the work to which it relates and which has not been referred to them without their approval obtained.

Ghassan Consulting
Architectural Technologist
Tel: 07789 87 808
info@ghassanconsulting.com

Drawing/Project Name:
Rear Extension single story of 5.110m.
-Existing and Proposed Ground floor Pla
-Front Elevation (No Changes).
-Existing and proposed Elevation facing East

SITE \ PROPERTY:
47 Highdown
Southwick
West Sussex

Drawn by: A.T.
Ahmad Alnorof.

Date: 01\05\2019

Drawing Number:
001, 47 HD. Scale 1:100
Printing Paper @A3