
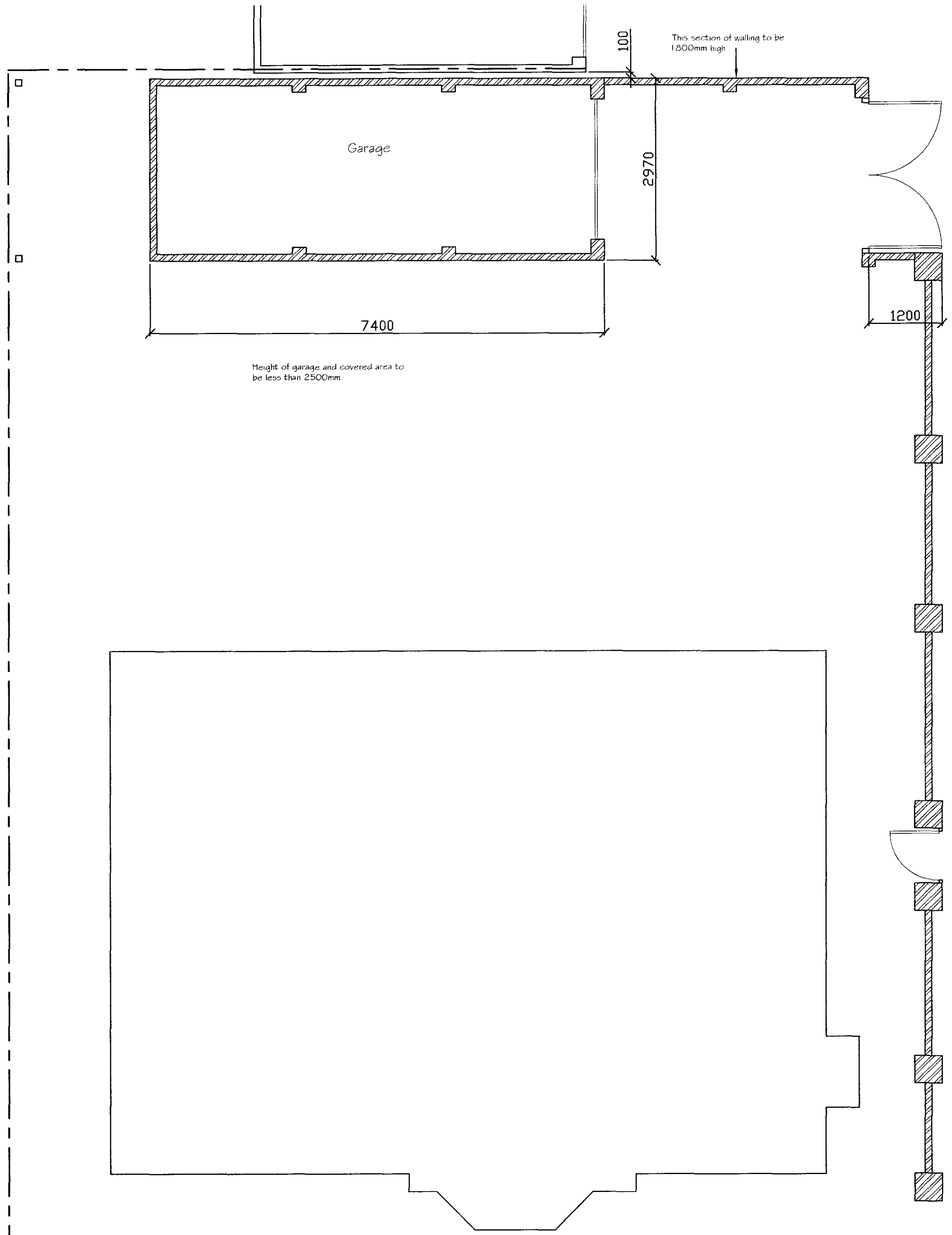


Height of garage and covered area to be less than 2500mm

Proposed Plan

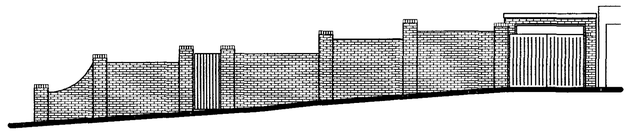

Proposed Elevation

ADMIN AREA
PLAN 080312
DATE VALID 02 JUL 2012

Tony Rogers
Building Consultants
Address: 40 Dawn Crescent, Upper Beeding
West Sussex, BN44 3WH
Telephone: 01903 815225 Fax: 01903 815225

Rev.	Date:	Revision Description:

Client: Mr & Mrs Q Preston

Address: 234 Upper Shoreham Rd
Shoreham
West Sussex
BN43 6BF

Project: Rebuilding of garage and alterations to boundary walling

Scale: 1:50 1:100
Paper Size A1

Date: April 2012

Drawing No: 12/744/02

Drawn By: AWR

Revision: