

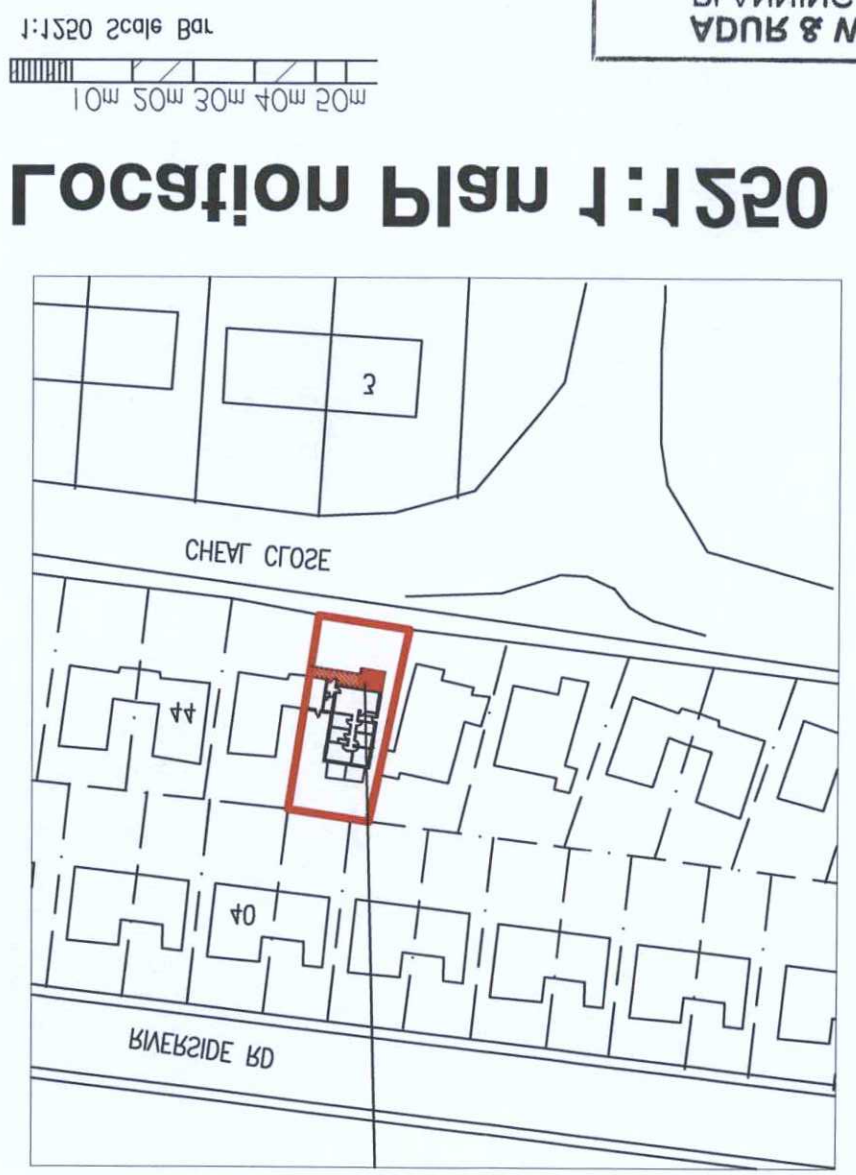

Proposed extension hatched

ADUR & WORTHING PLANNING SERVICES	
PLAN	AWDM 0414 / 13
DATE	DEC 13 / 2 / 13
VALID	

Note: All dimensions to be checked on site.

Client: Stuart Nichol

Scale: 1:200, 1:1250 @ A3 paper size

Date: 25.10.11

Drawn: BW

Dwg. No. 03

Rev'n A

Project:

Proposed extension at:

40 Cheal Close

Shoreham By Sea

Sussex

Title:

BLOCK & Location PLAN

Copyright of:

Architectural & Planning Services
15 West Street
Shoreham By Sea
West Sussex
BN43 5WF
01273 441009 (after 6pm)
07856899101
e-mail: penwhitby15@yahoo.co.uk